




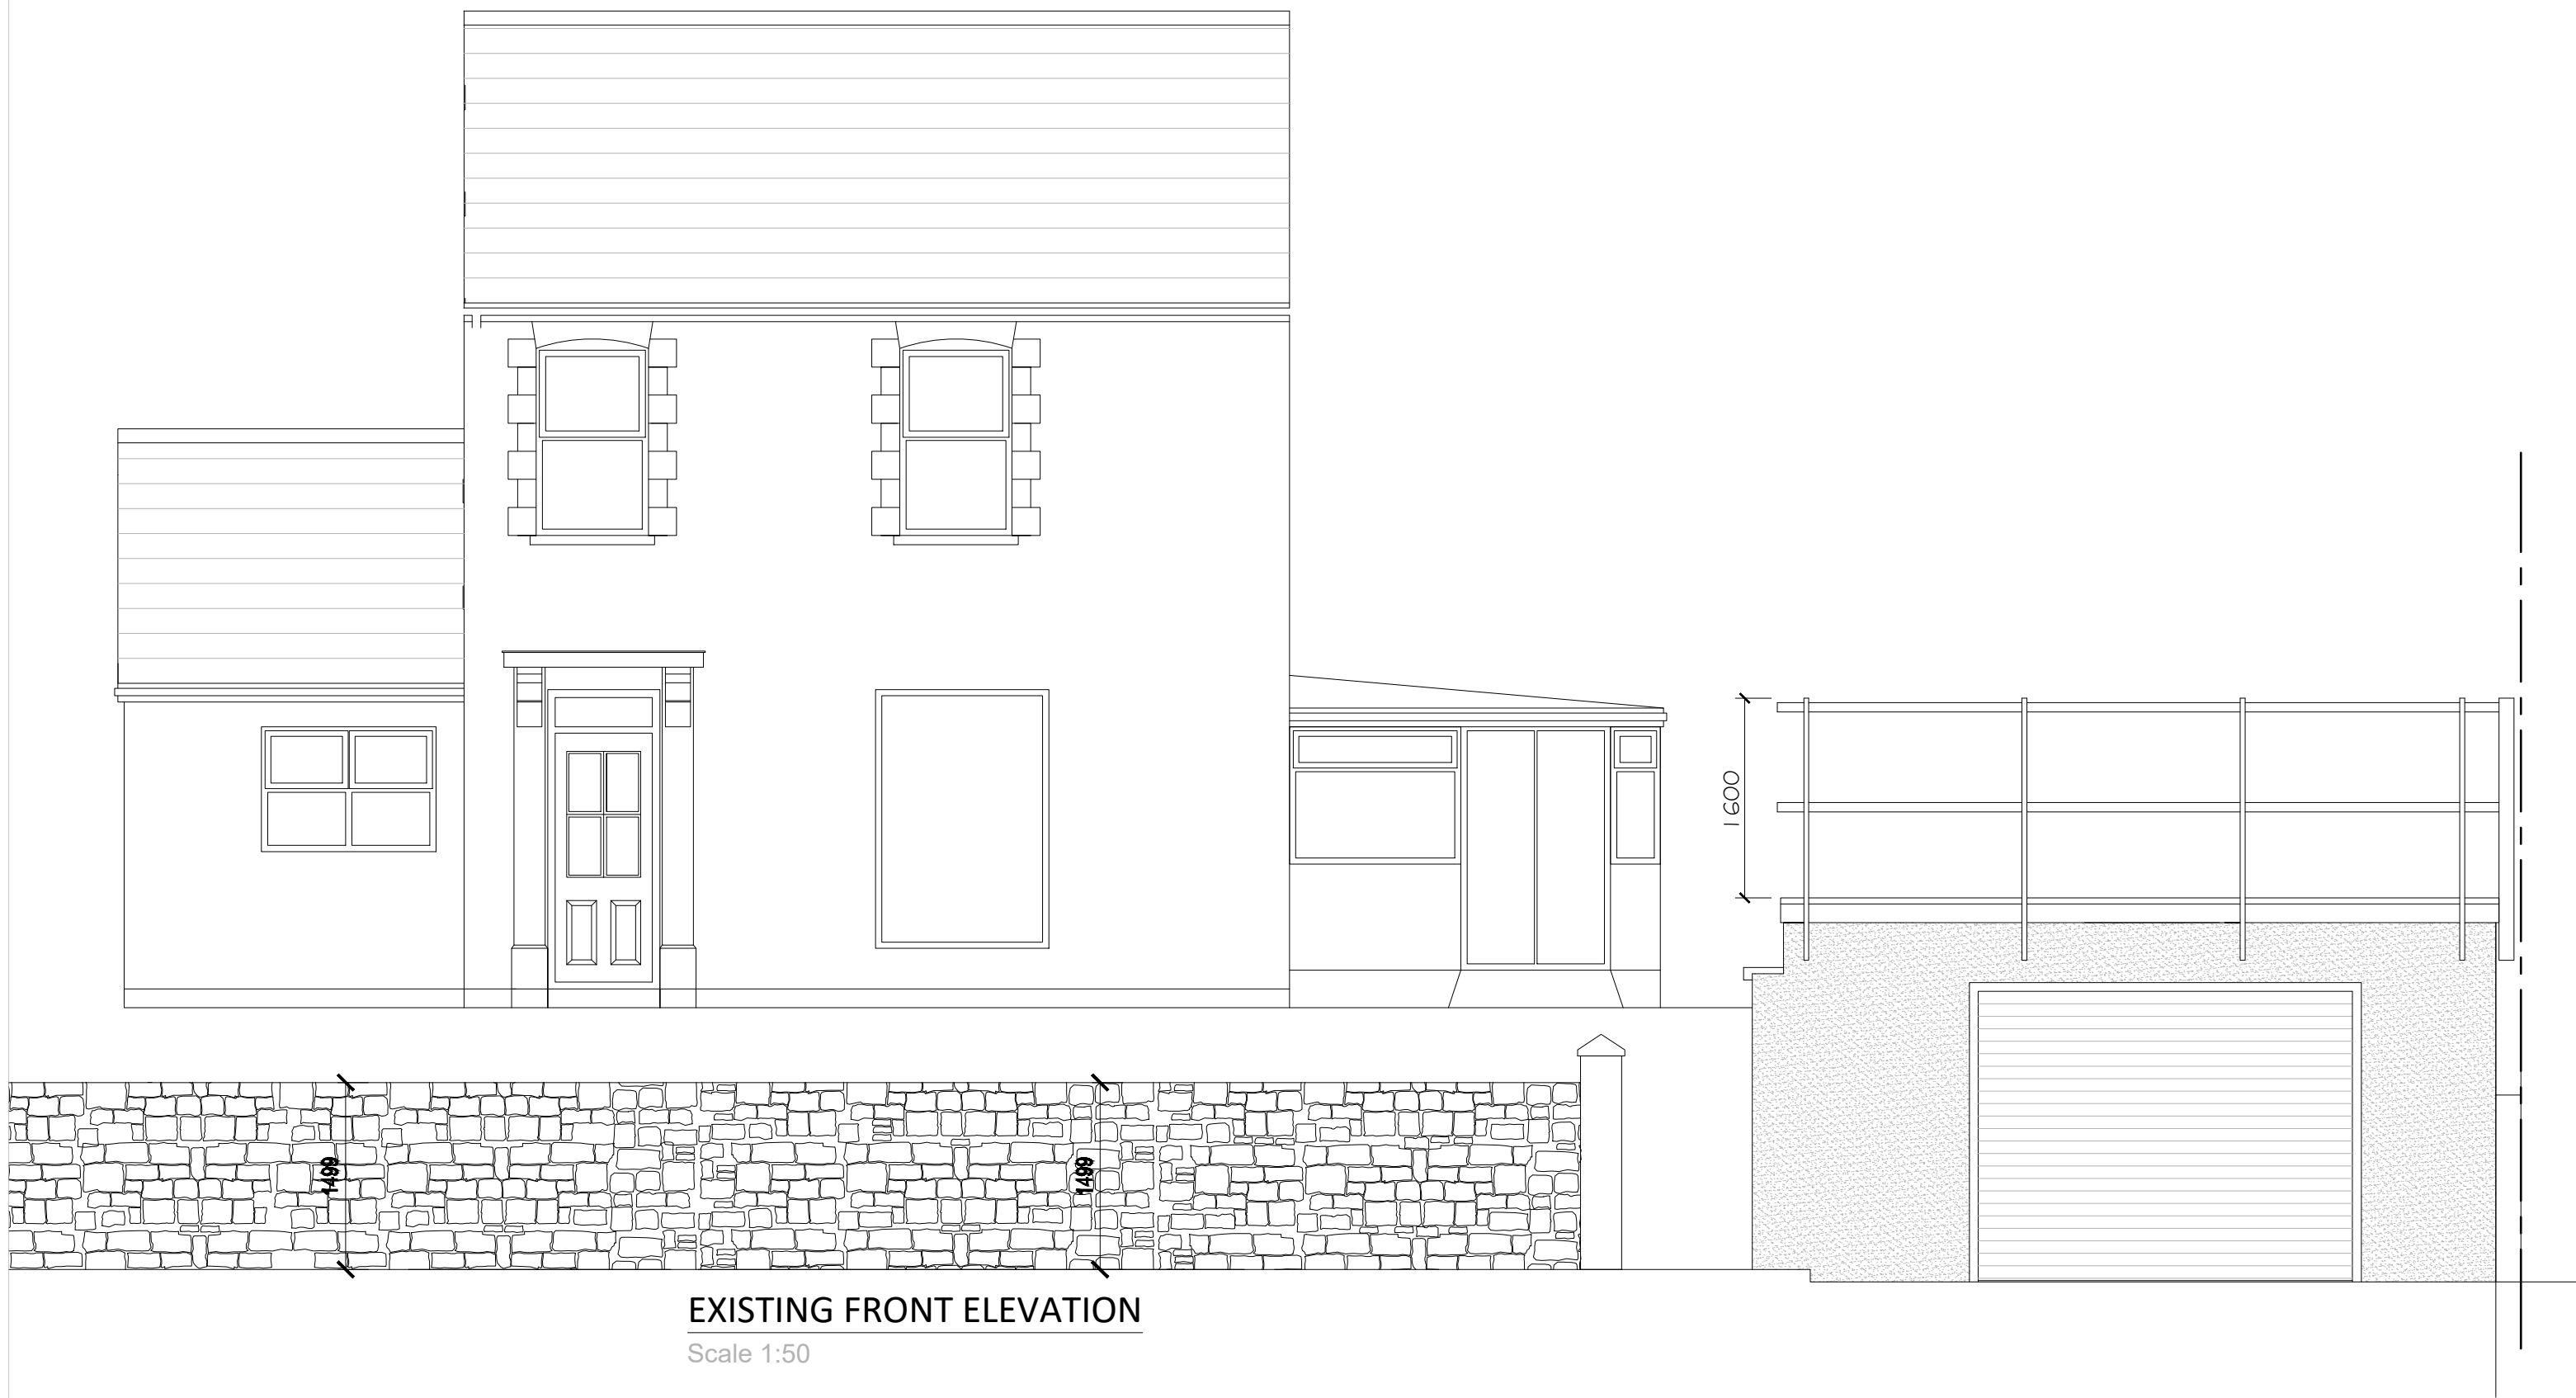

EXISTING FRONT ELEVATION
Scale 1:50

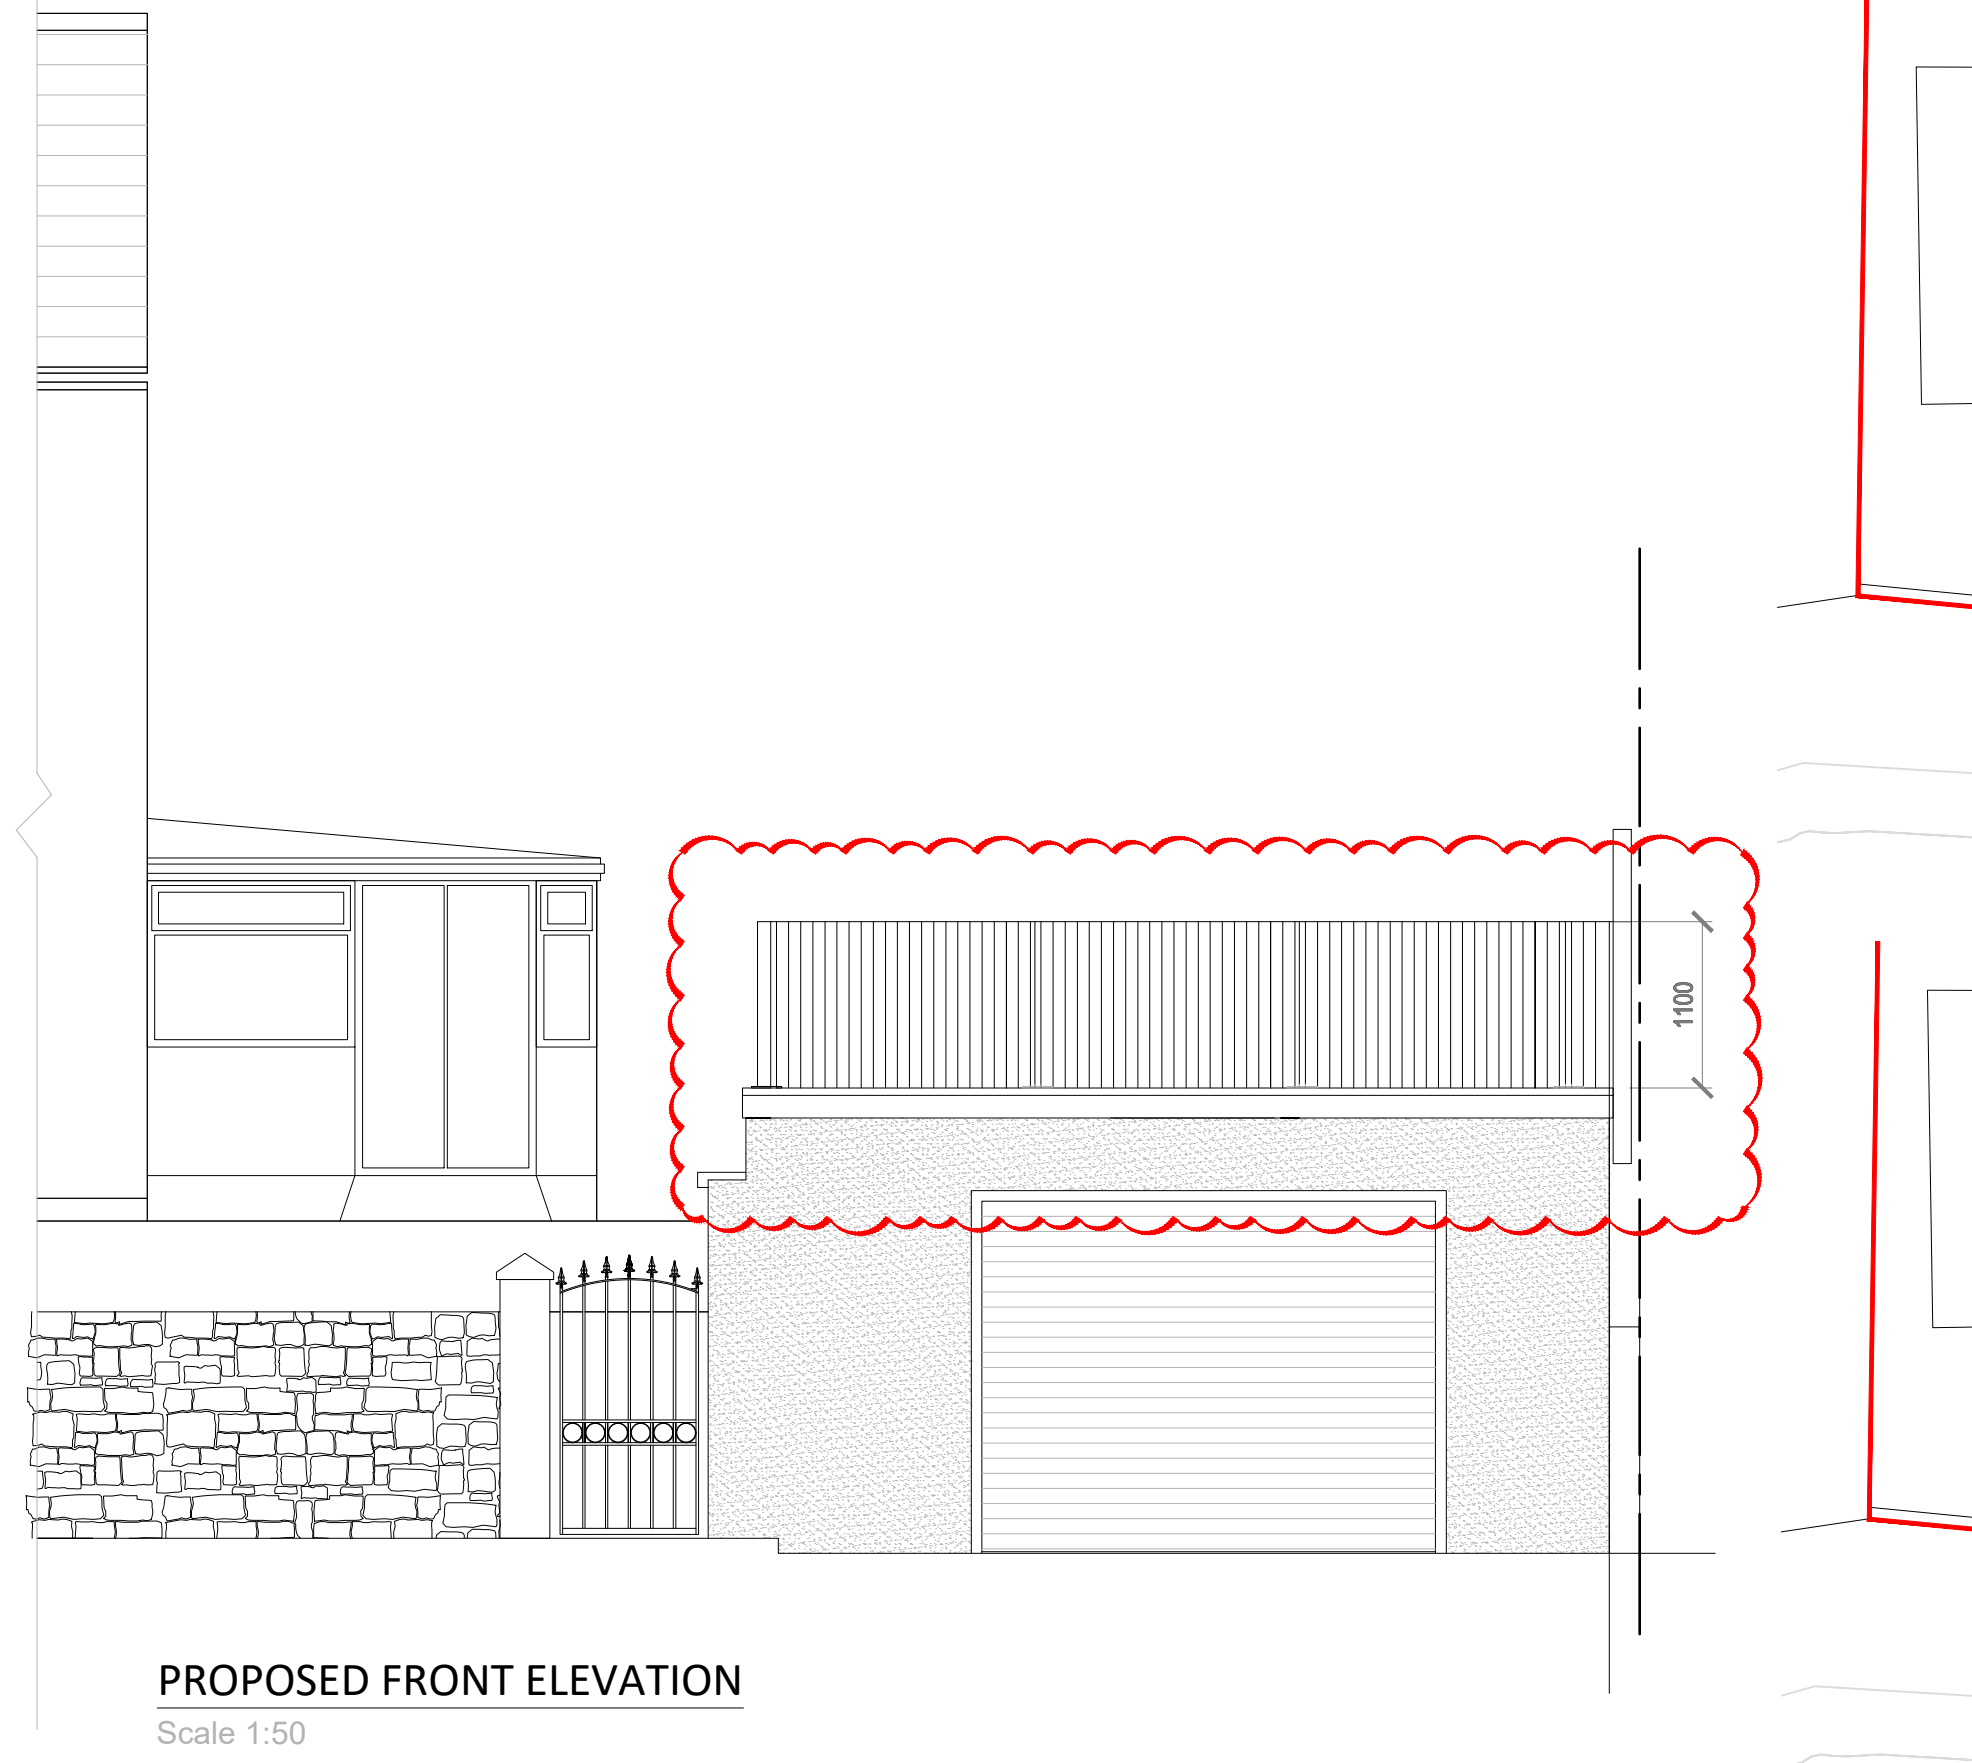


PROPOSED FRONT ELEVATION
Scale 1:50

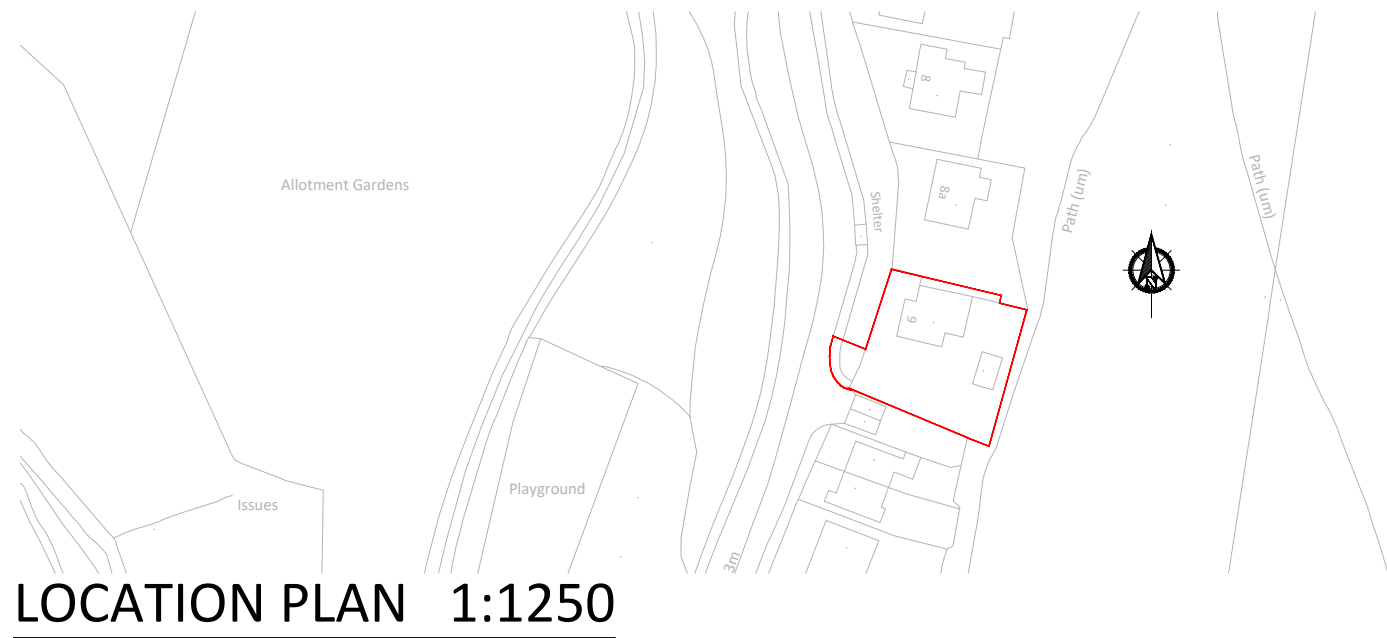


LOCATION PLAN 1:1250


Level of new
concrete access
path

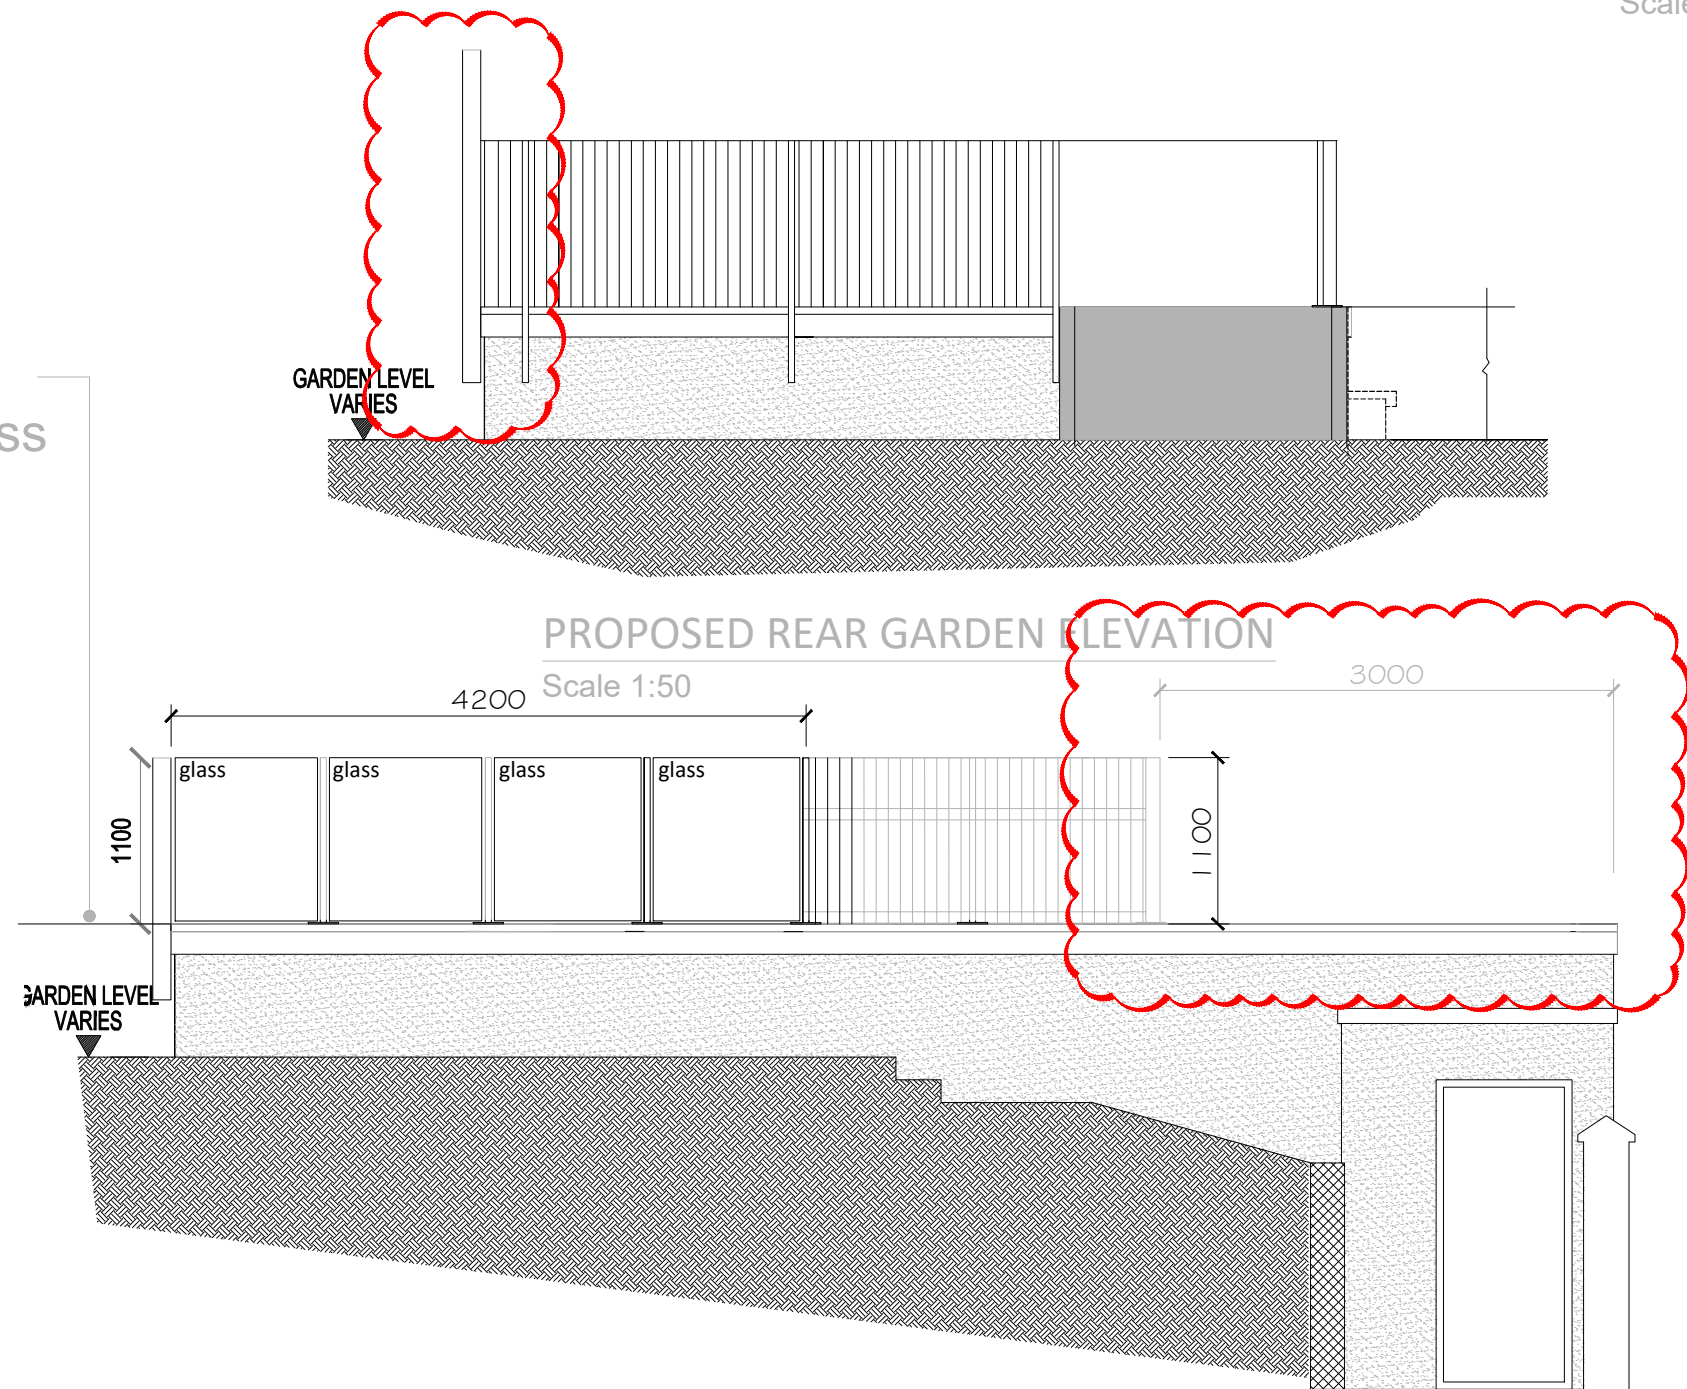


PROPOSED REAR GARDEN ELEVATION
Scale 1:50

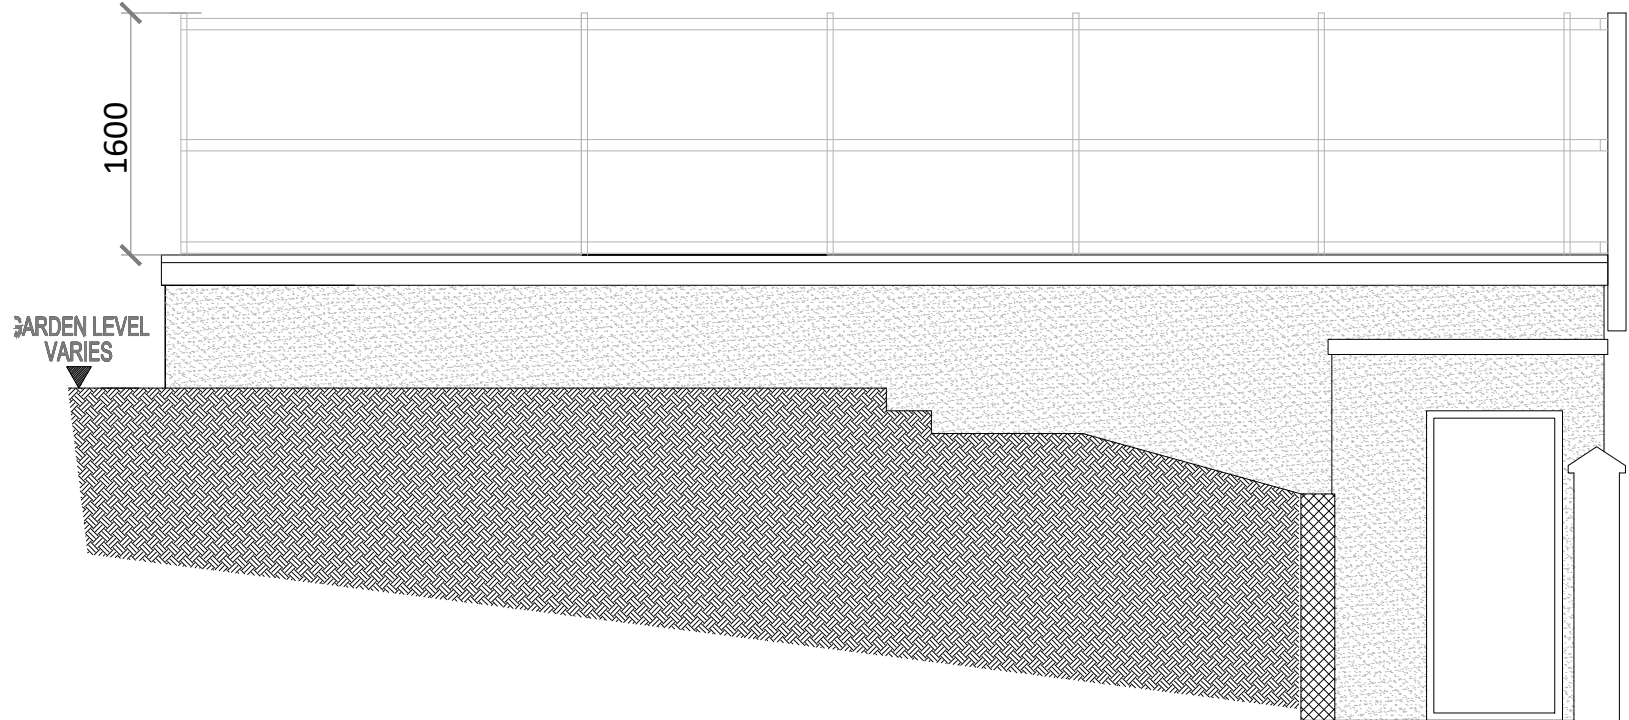

EXISTING NORTH SIDE ELEVATION
Scale 1:50

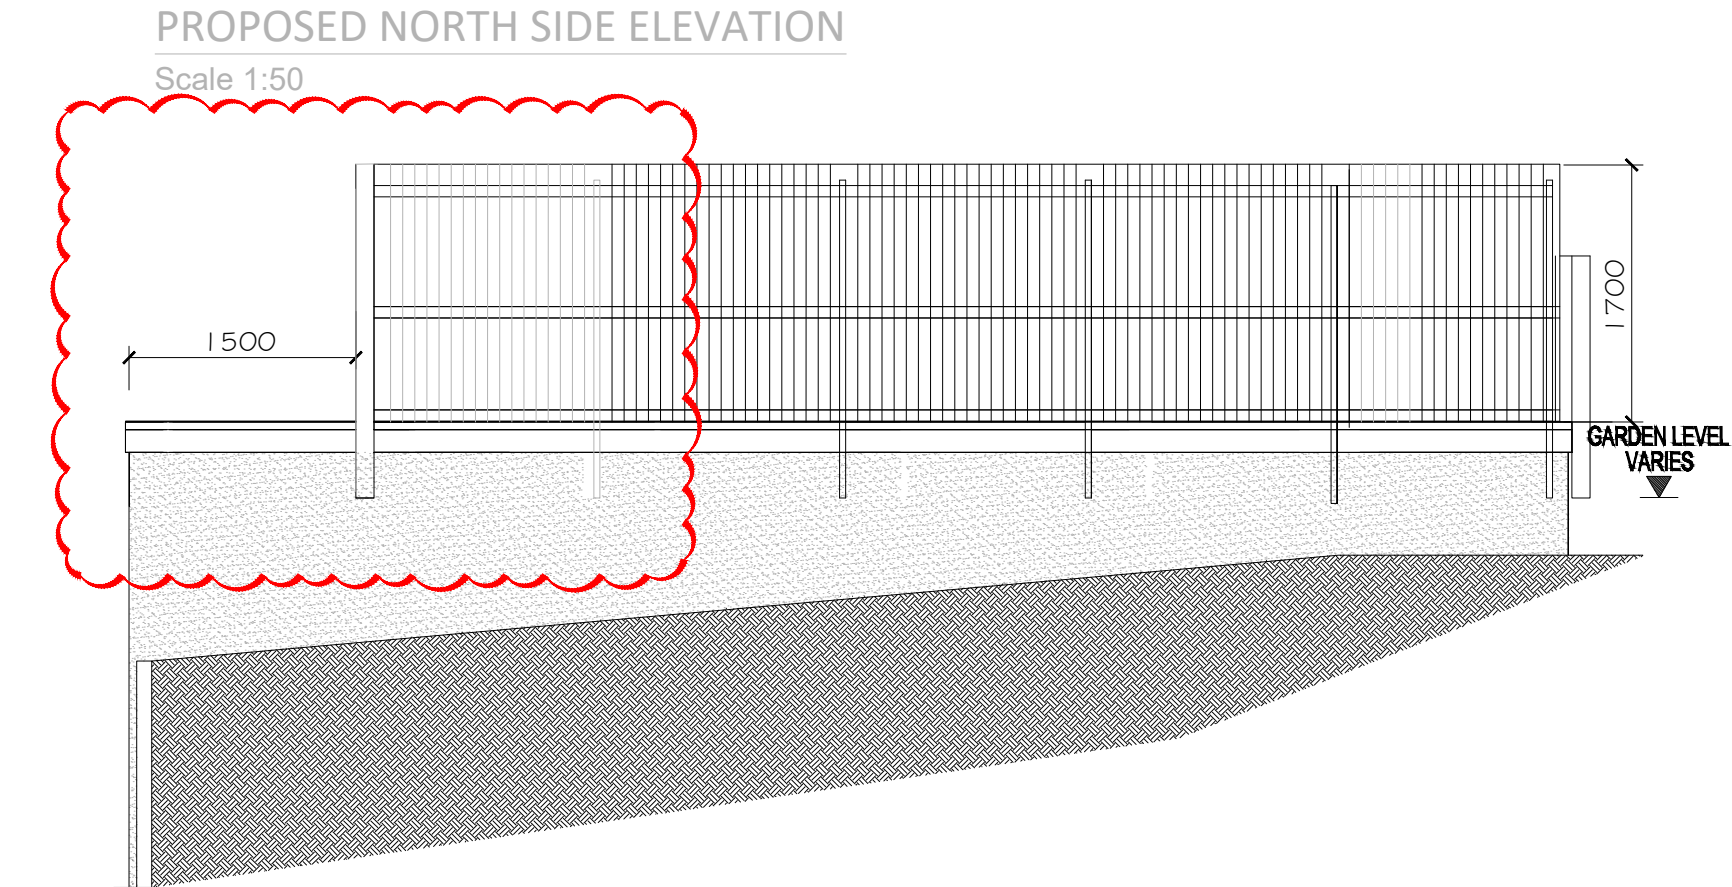


PROPOSED NORTH SIDE ELEVATION
Scale 1:50

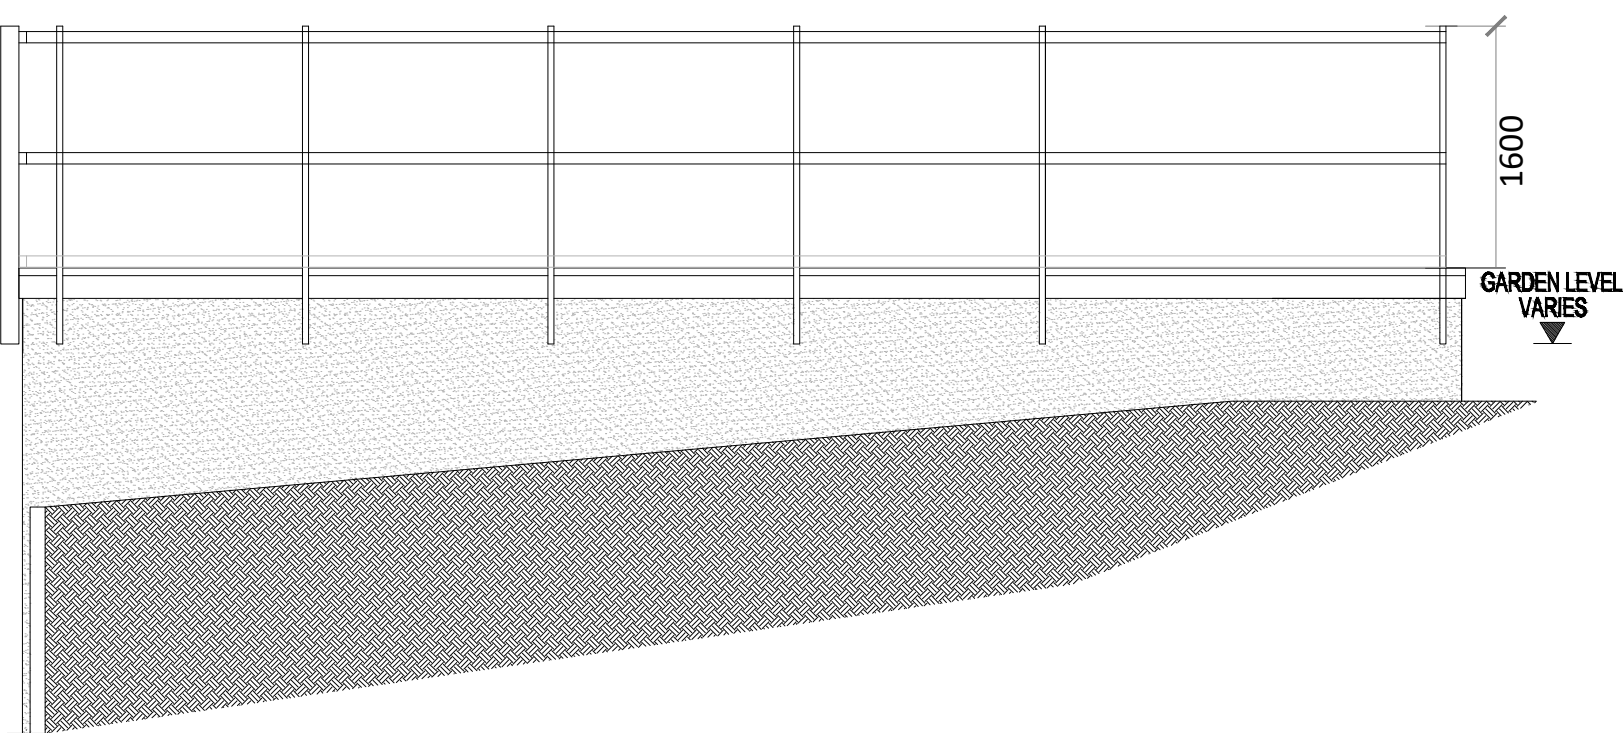

EXISTING SOUTH SIDE ELEVATION
Scale 1:50

PROPOSED SOUTH SIDE ELEVATION
Scale 1:50

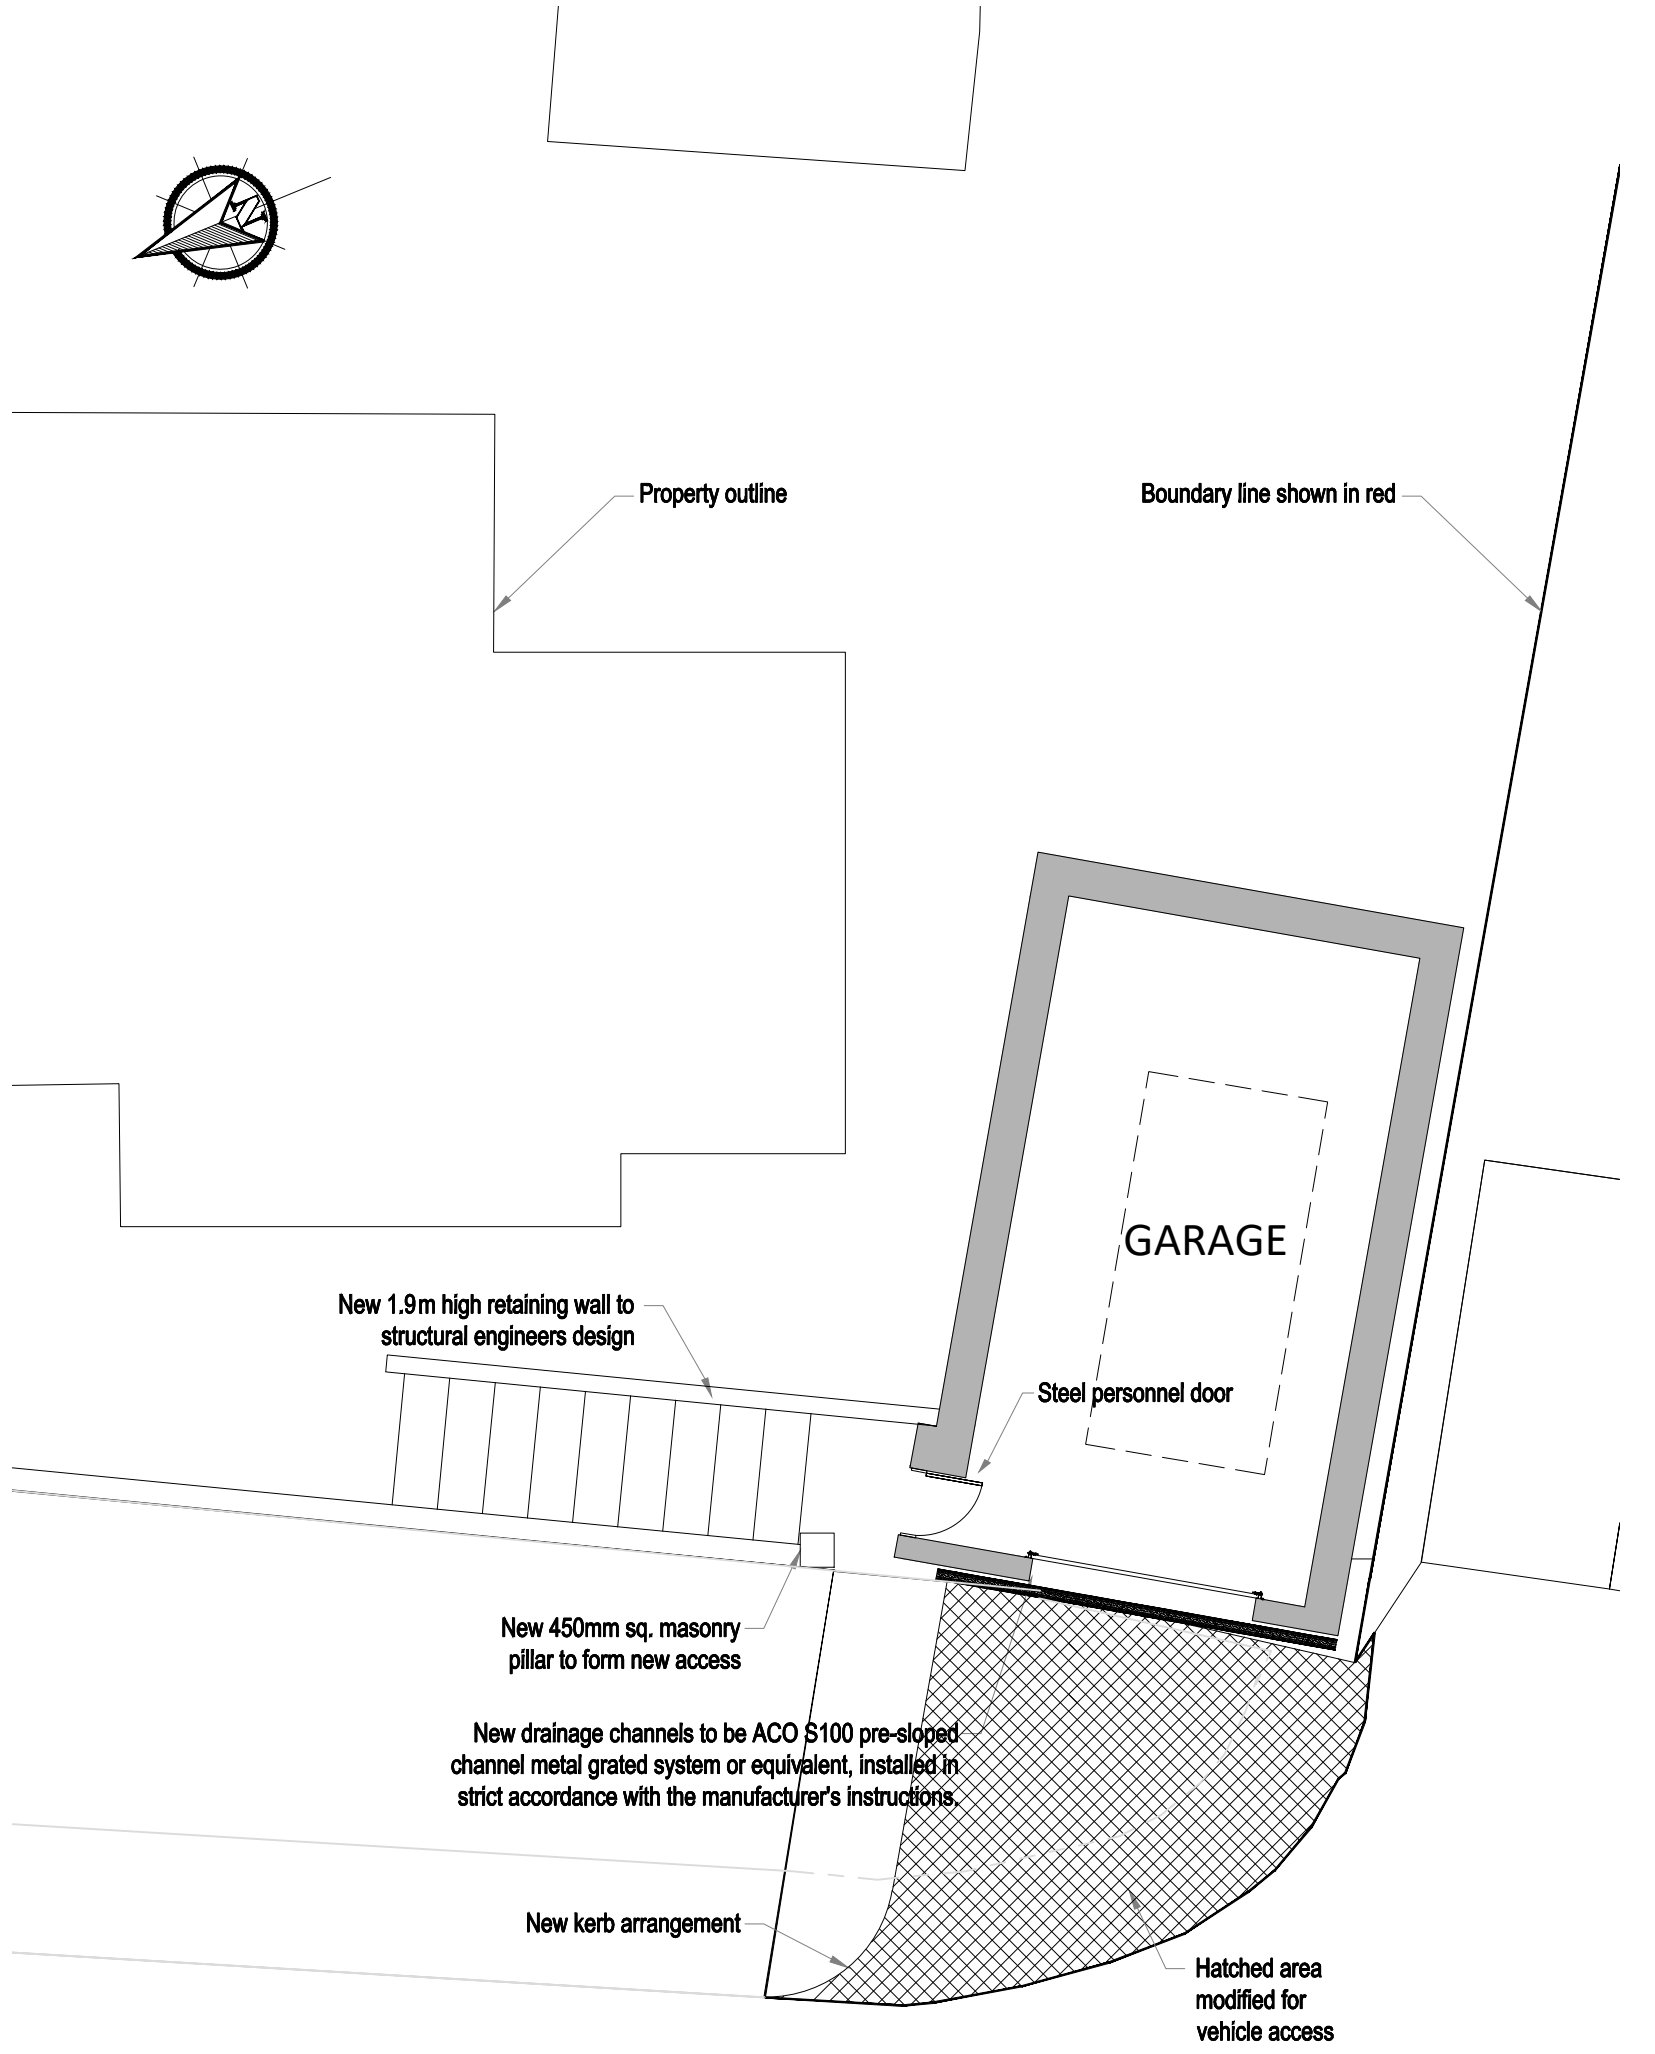

PROPOSED PLAN LAYOUT
Scale 1:100