



PLAN INDICATING LOCATION OF PROPOSED BAT BRICK (NOT TO SCALE)


NOTE -
All Dimensions to be Checked on Site.
All Proposed Window Sizes to be checked before order.
All Drainage Runs Presumed.
Structural Calculations to be Provided by Structural Engineer.
Finished Floor Heights to be checked on Site.
Compliance with Current Building Regulations Consult with L.A. Building Control.

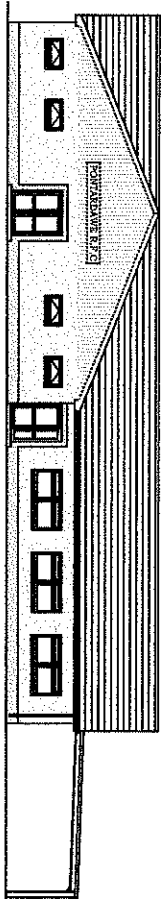


Proposed front elevation

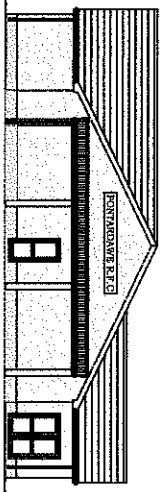

Proposed R.H.S. elevation

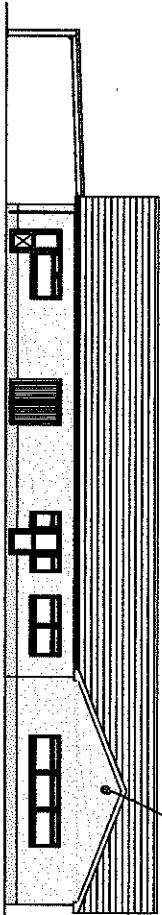

Proposed rear elevation

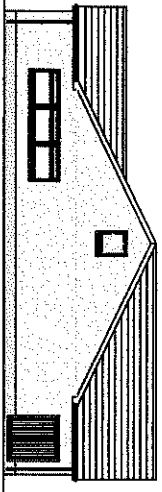


Proposed L.H.S. elevation

location of
Bat Brick

Proposed Finishes

- * Black Concrete Tile Roof
- * Elevations Finished in White Dashed Render with Red Faced Brickwork
- * White U.P.V.C Rainwater Goods and Fascia Boards
- * White U.P.V.C. Windows and Doors

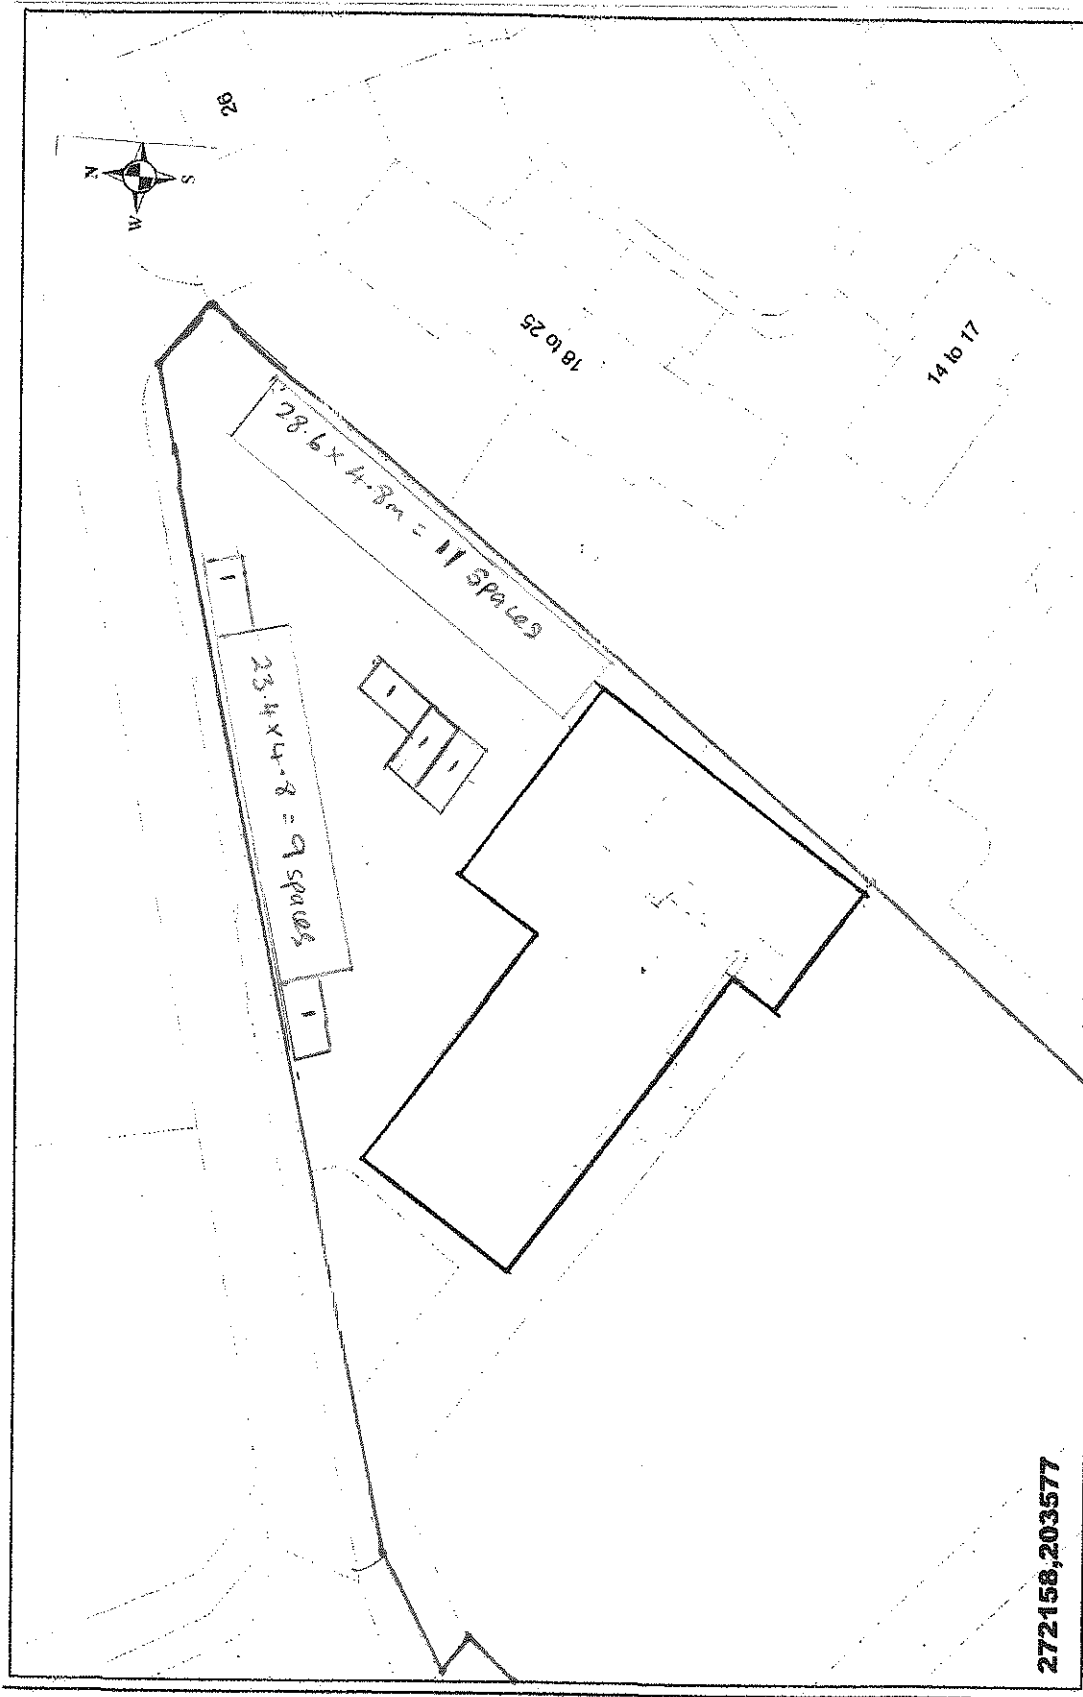

Site Address PROPOSED EXTENSION AT PONTARDAWE RFC CLUBHOUSE	Title SITE PLAN INCLUDING PARKING LAYOUT	Notes Dimensions are in millimetres unless otherwise stated.	Date 04.02.14	Scale 1 : 500	Drawn By DD	Checked by DD	Drawing No. DD	Rev. DD	Date DD
--	---	--	------------------	------------------	----------------	------------------	-------------------	------------	------------