



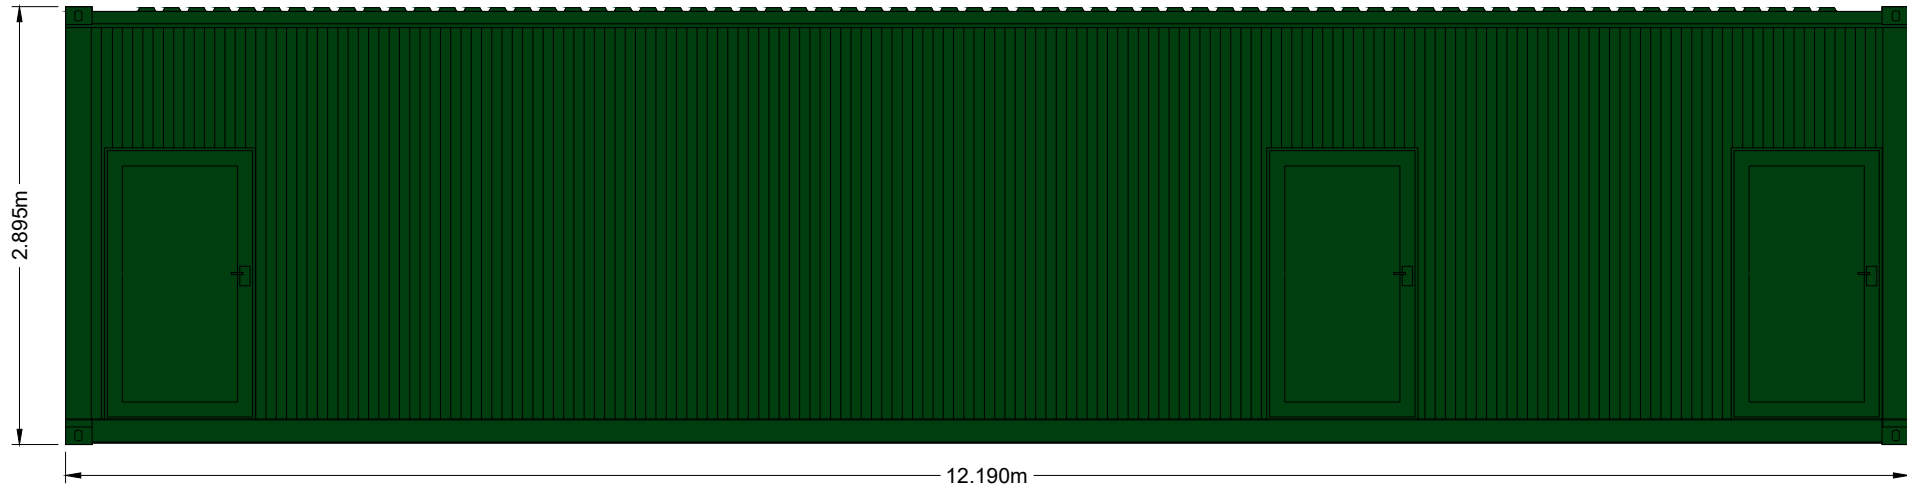


SIDE ELEVATION

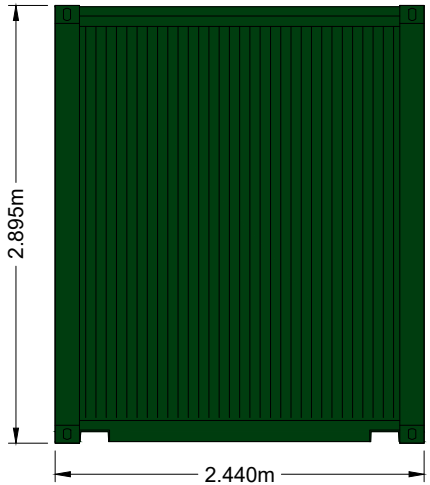


FRONT ELEVATION



SIDE ELEVATION

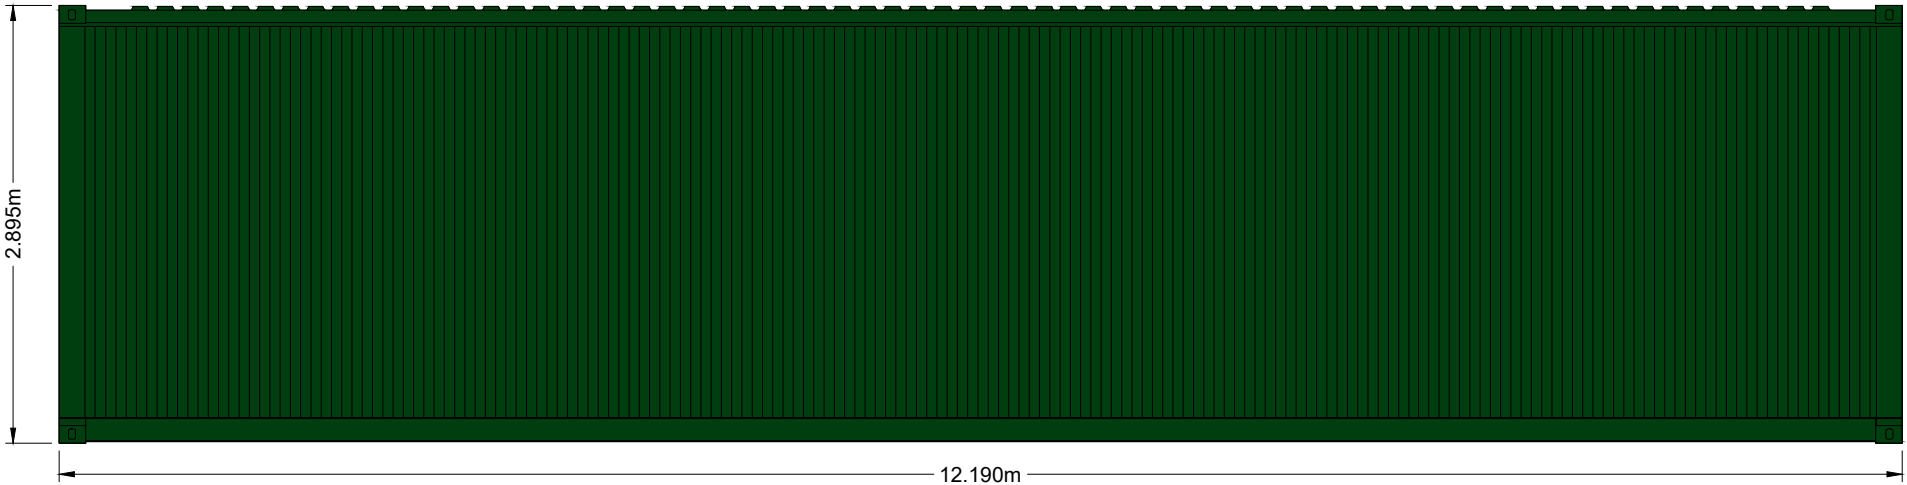

BACK ELEVATION

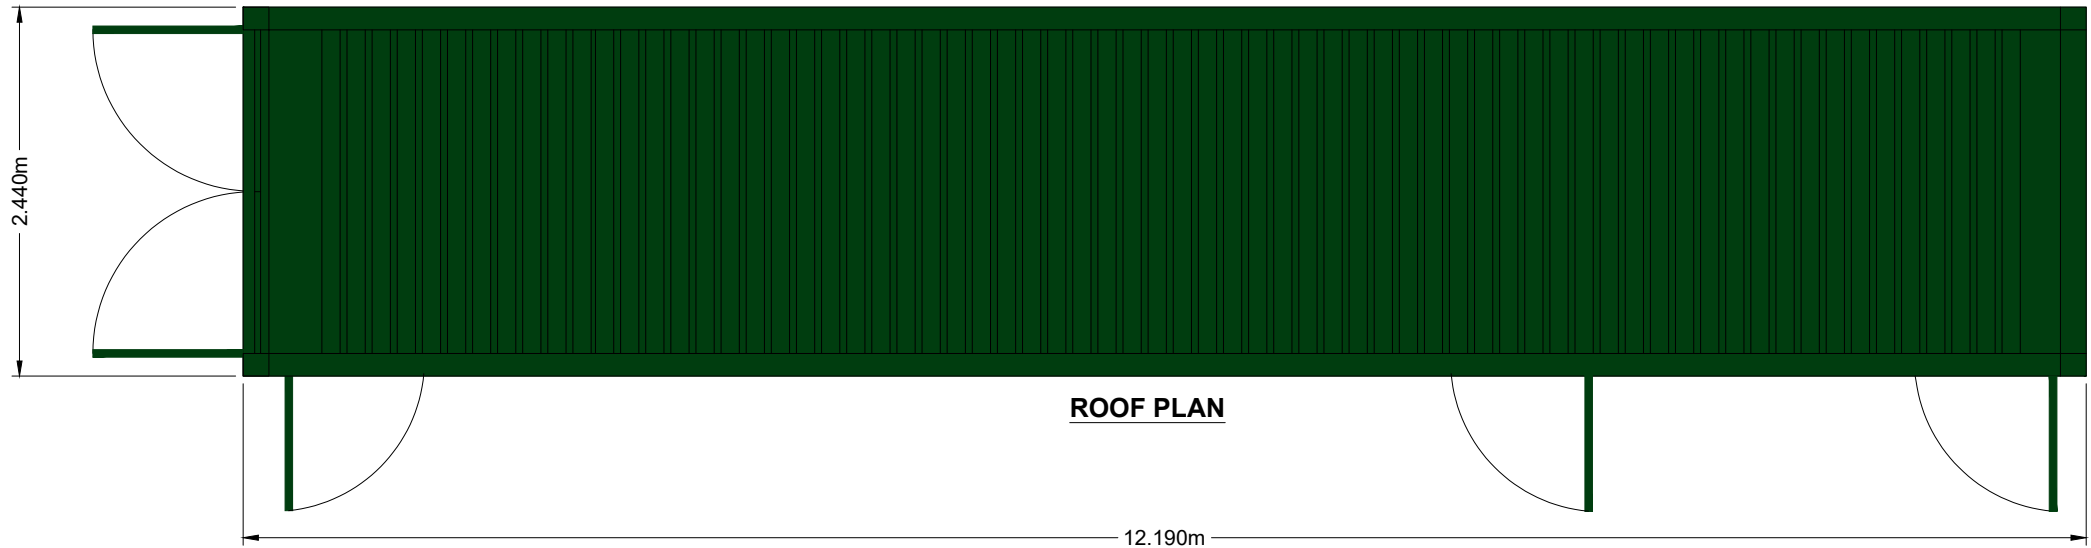

ROOF PLAN



THIS INFORMATION IS CONFIDENTIAL AND THE PROPERTY OF SIRIUS. IT IS RELEASED ON CONDITION THAT NONE OF THE INFORMATION SHALL BE DISCLOSED TO ANY THIRD PARTY OR REPRODUCED IN WHOLE OR PART WITHOUT THE PRIOR CONSENT IN WRITING OF SIRIUS

CLIENT

CYP SOLAR LTD



4245 Park Approach, Thorpe Park, Leeds. LS15 8GB. 0113 264 9960

NOTES

KEY

JOB TITLE

CYP SOLAR FARM

DRAWING TITLE

SPARES CABIN DETAILS

DRAWN	DATE	APPROVED	DATE
S.T	15/9/2022	J.C	8/12/2022

SCALE	SHEET	DRAWING NUMBER	REVISION
1:50	A3L	WN1001/15/08	0

REV	DESCRIPTION	DATE	BY