



KEY. 'A' - BIRD BOX 'B' - BAT BOX 'C' - BLUE BOX

- roughcast render finish colour painted white
- chimney stack part face brick / render
- natural slate roofing colour grey
- upvc fascias and soffits colour white
- upvc square line rainwater gutters colour white
- upvc square line rainwater downpipes colour white
- upvc double glazed windows colour white
- first floor
- precast concrete canopy over entrance door colour painted black
- upvc double glazed windows colour white
- face brick plinth - below window cill ground floor

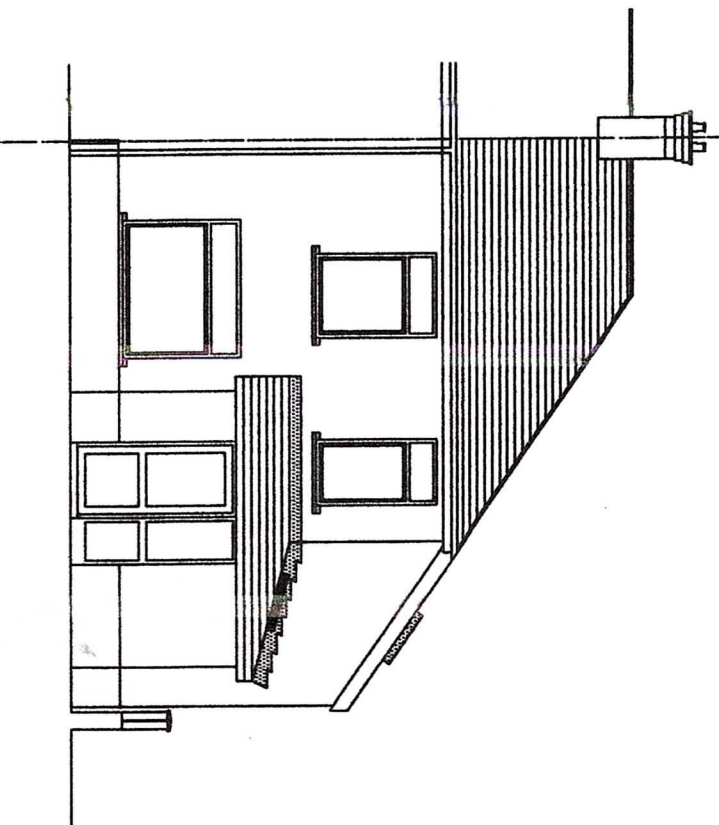


front elevation

- roughcast render finish colour painted white
- chimney stack part face brick / render
- natural slate roofing colour grey
- upvc fascias and soffits colour white
- upvc square line rainwater gutters colour white
- upvc square line rainwater downpipes colour white
- upvc double glazed windows colour white
- first floor
- ground floor
- ground line concrete hardstanding
- note adjacent face brick boundary wall omitted for clarity
- notional ground line comprising crazy paving and artificial grass
- upvc fascia colour white
- upvc square line rainwater gutters colour white
- upvc square line rainwater downpipes colour white
- roughcast render finish colour painted white
- ground floor

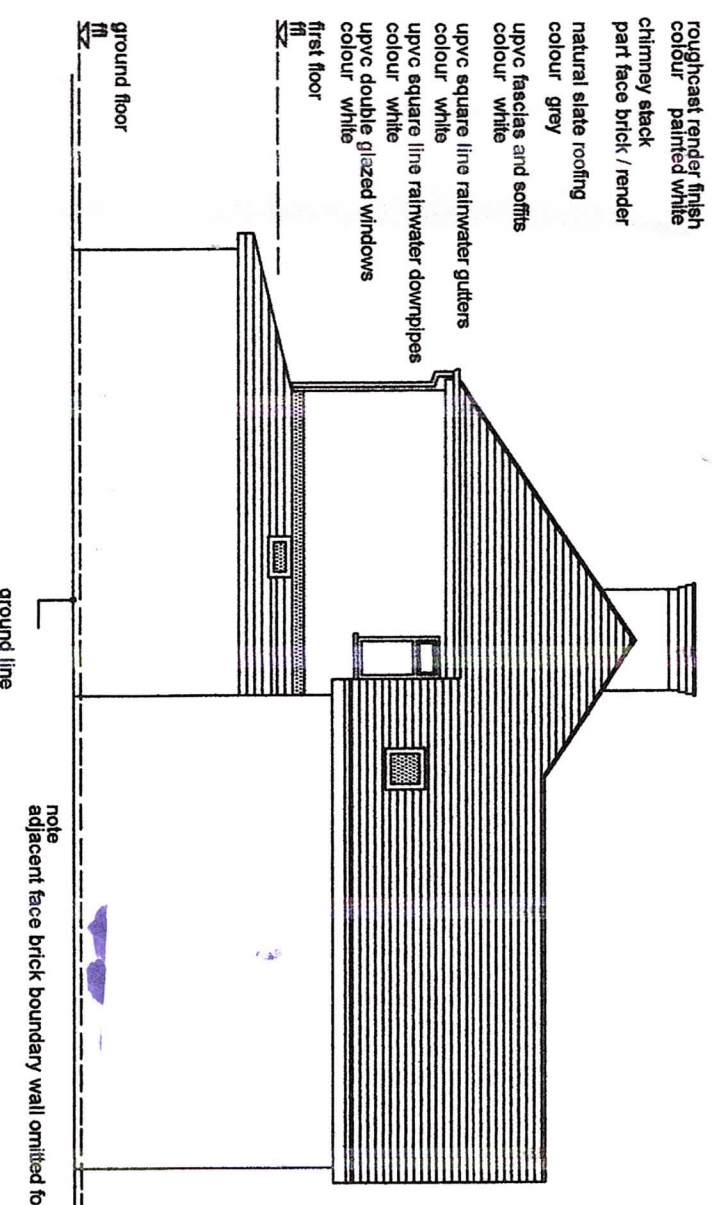


side elevation

- roughcast render finish colour painted white
- chimney stack part face brick / render
- natural slate roofing colour grey
- upvc fascias and soffits colour white
- upvc square line rainwater gutters colour white
- upvc square line rainwater downpipes colour white
- upvc double glazed windows colour white
- first floor

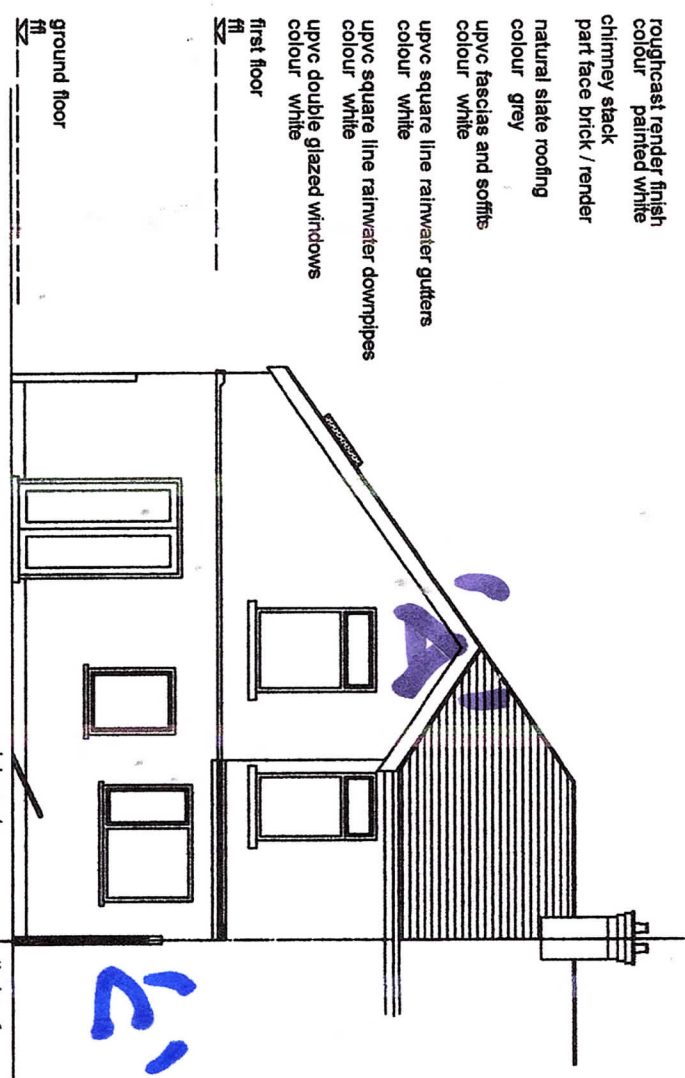

rear elevation

- natural slate roofing colour grey
- upvc fascias and soffits colour white
- roughcast render finish colour painted white
- upvc square line rainwater gutters colour white
- upvc square line rainwater downpipes colour white
- ground floor
- ground line
- note adjacent face brick boundary wall omitted for clarity
- notional ground line comprising crazy paving and artificial grass
- natural slate roofing colour grey
- upvc fascias and soffits colour white
- roughcast render finish colour painted white
- upvc square line rainwater gutters colour white

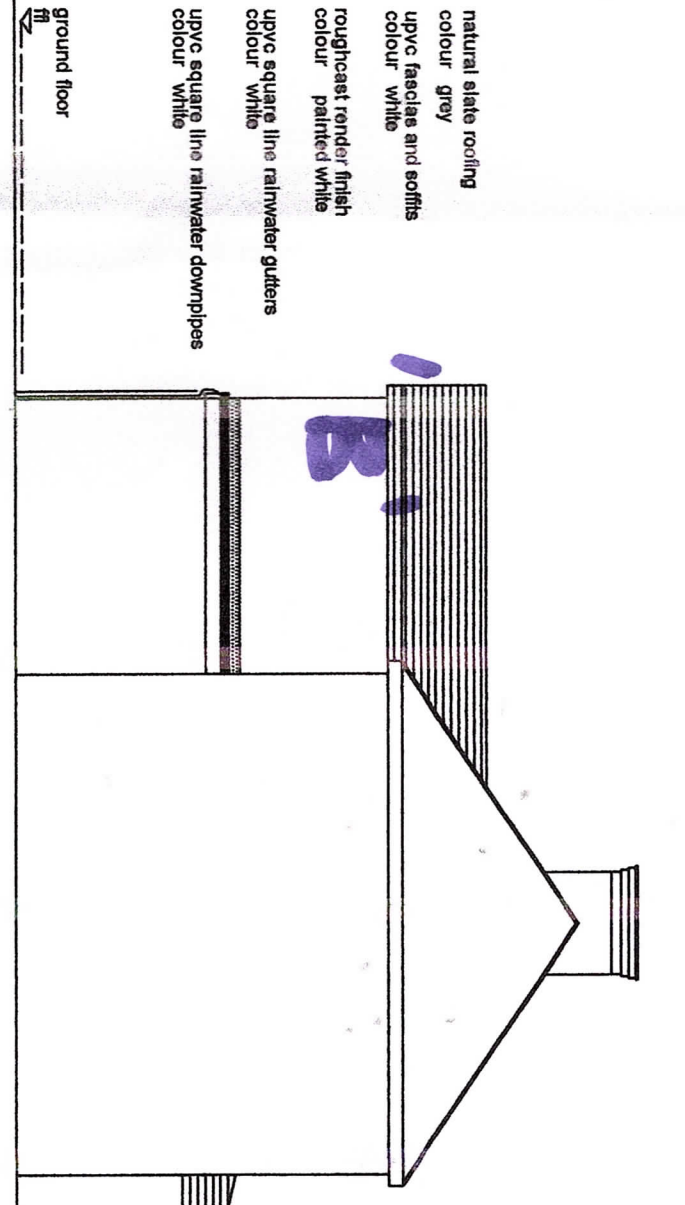

side elevation

PROPOSED EXTENSION
14 ILTYDD STREET NEATH
ELEVATIONS AS PROPOSED

Scale : 1 : 100
Drg No 005