


PROPOSED SITE PLAN

Scale 1:200

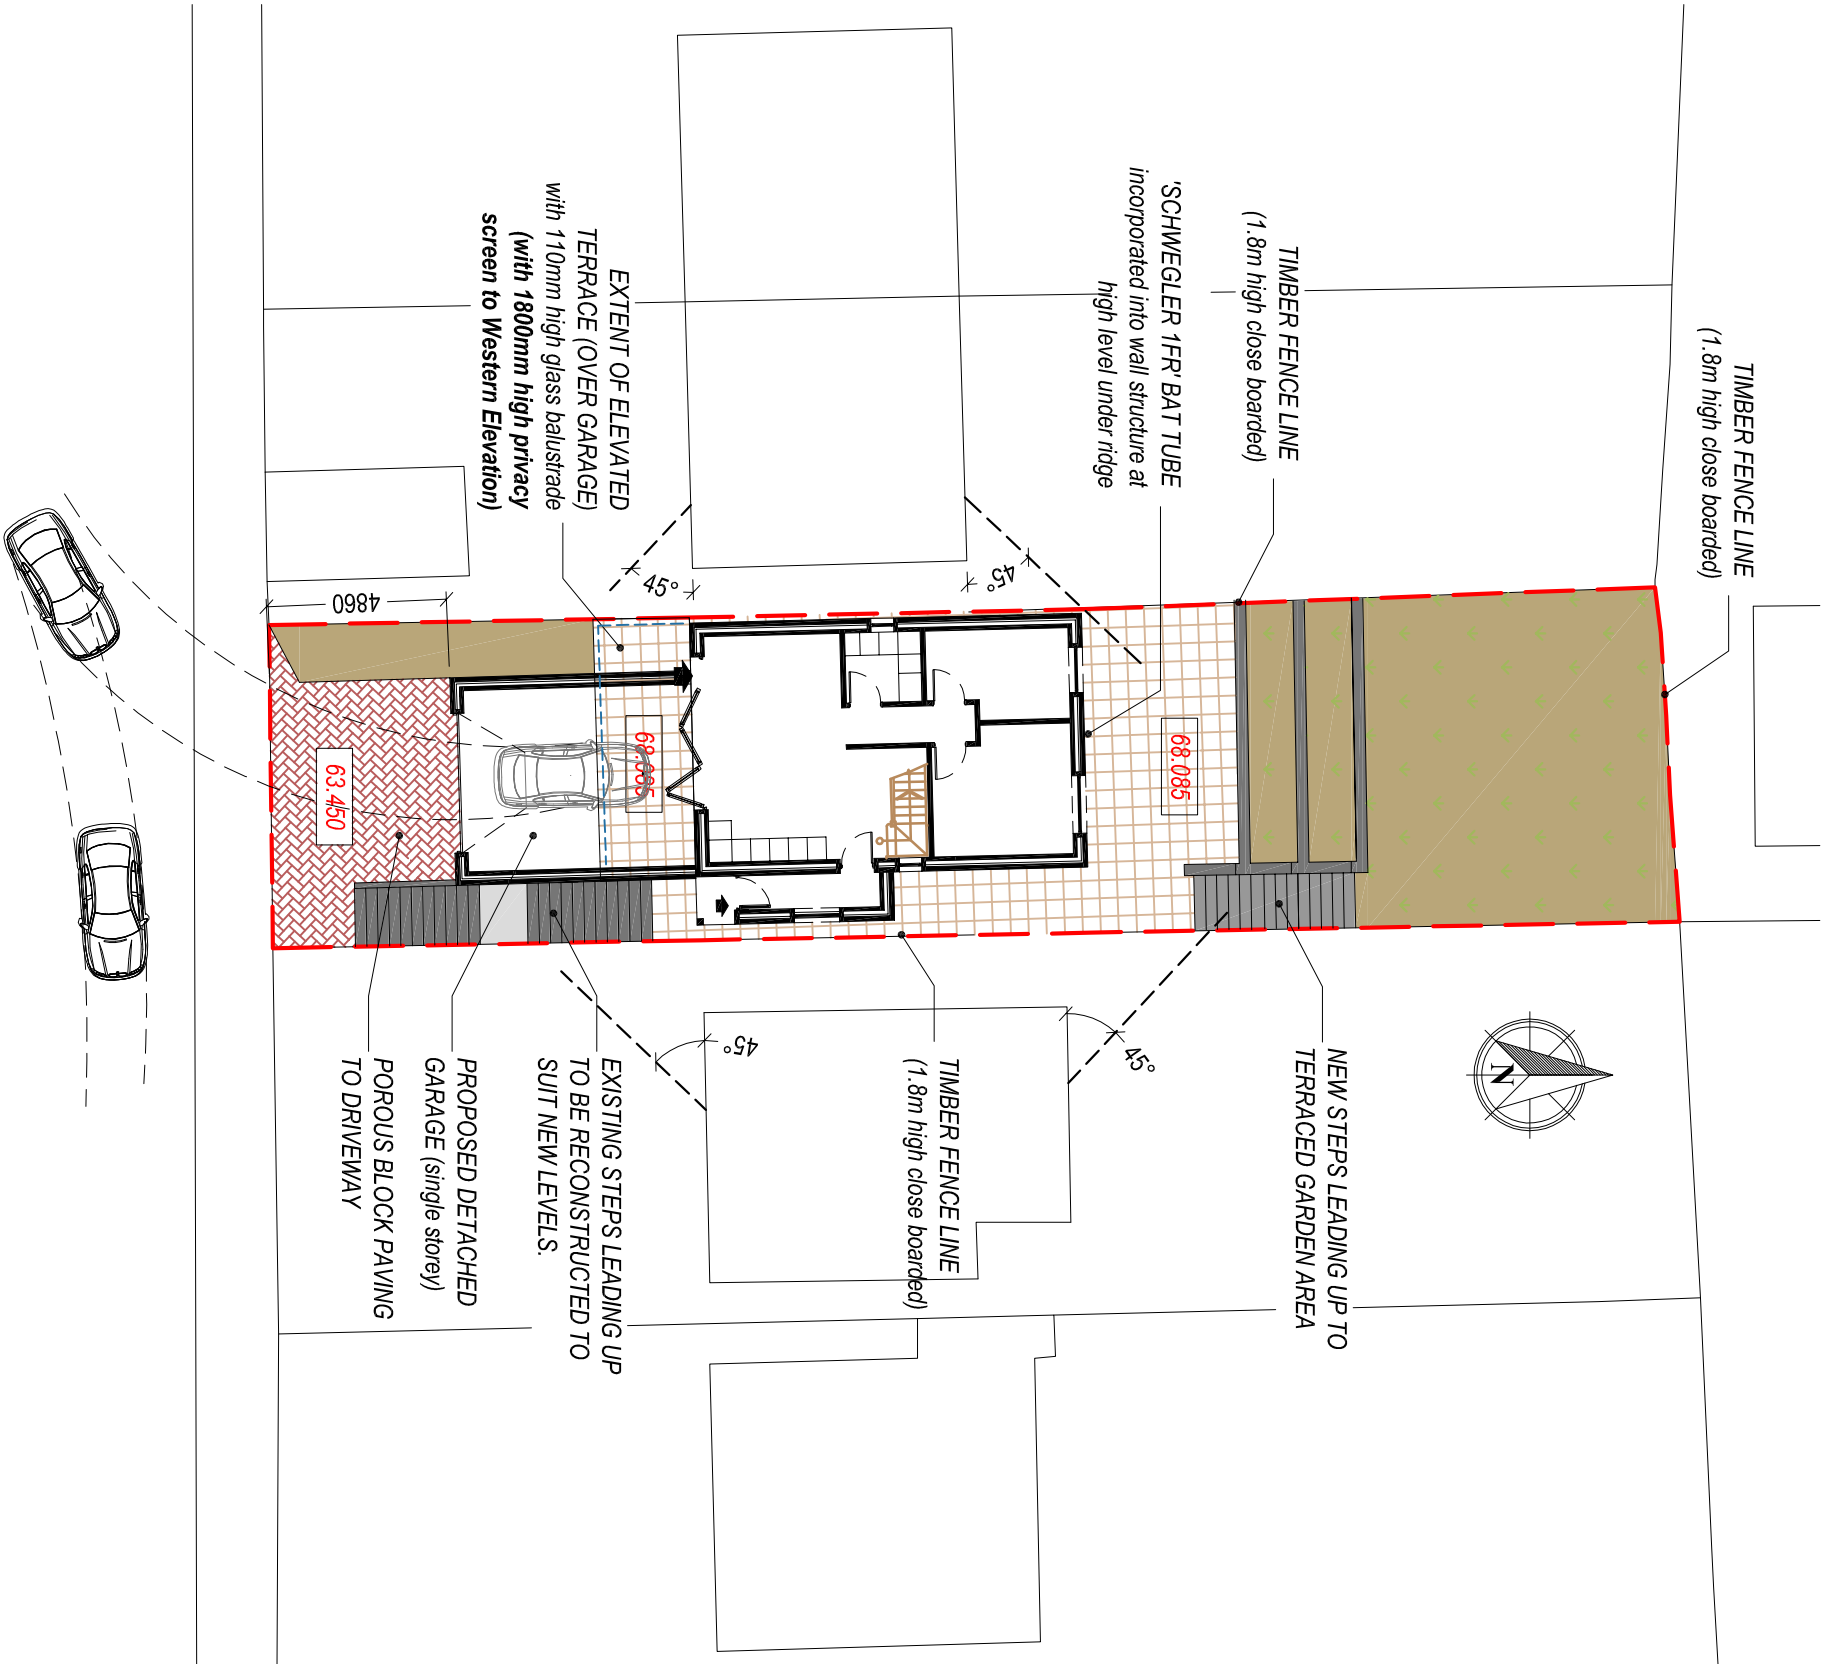

Client:	Mr. Bradley Lewis 54 Lucy Road, Skewen, Neath, SA10 6RR
Project Title:	PROPOSED DETACHED BUNGALOW AND GARAGE
General Notes:	1. Do not scale from this drawing. Take figure dimensions only. 2. Dimensions are in millimetres unless otherwise stated.
Drawing Issue:	
Drawing Title:	PROPOSED SITE PLAN
Drawing No:	CPD-003
Date:	06-08-2023
Scale(s):	1:200
Revision:	B
Revised:	25-10-2023
Paper Size:	A3
 Cwm Planning & Design Ltd. (architectural and Draughting Services)	