
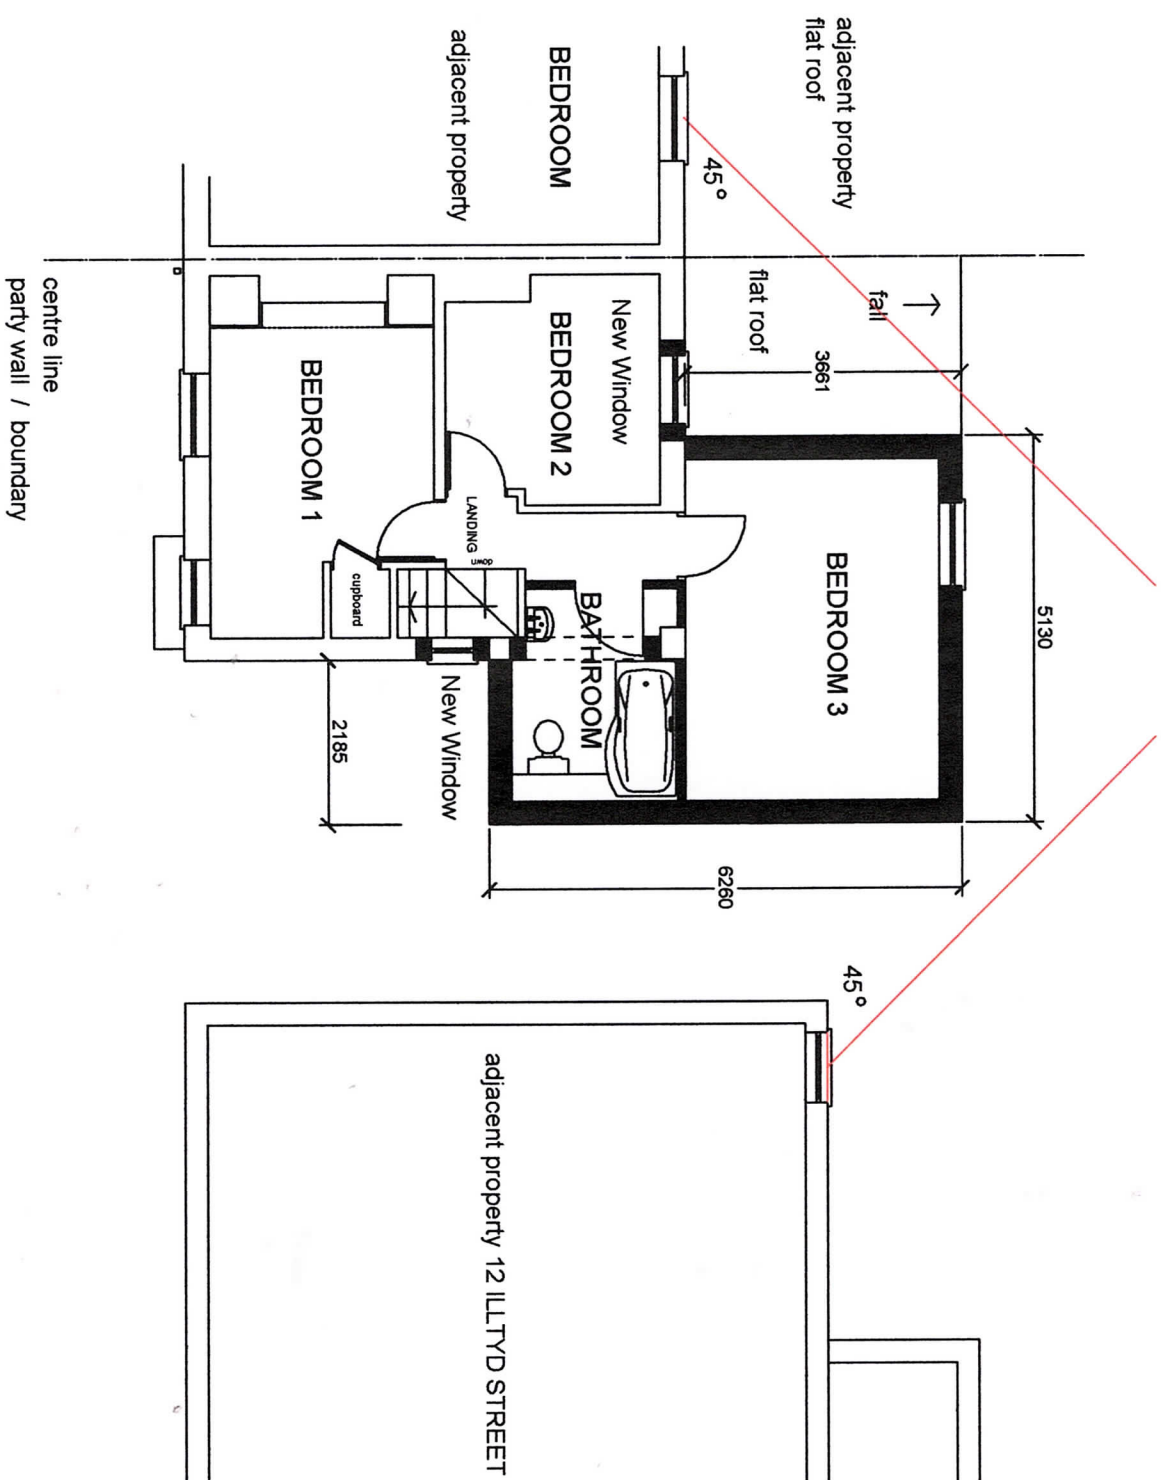
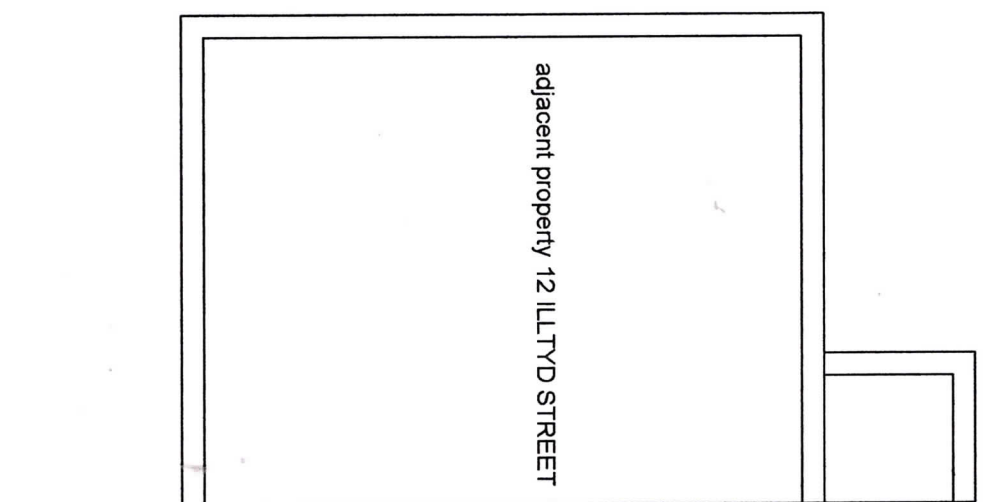


**PROPOSED EXTENSION
14 ILTYDD STREET NEATH
PLANS AS PROPOSED**

ground floor plan

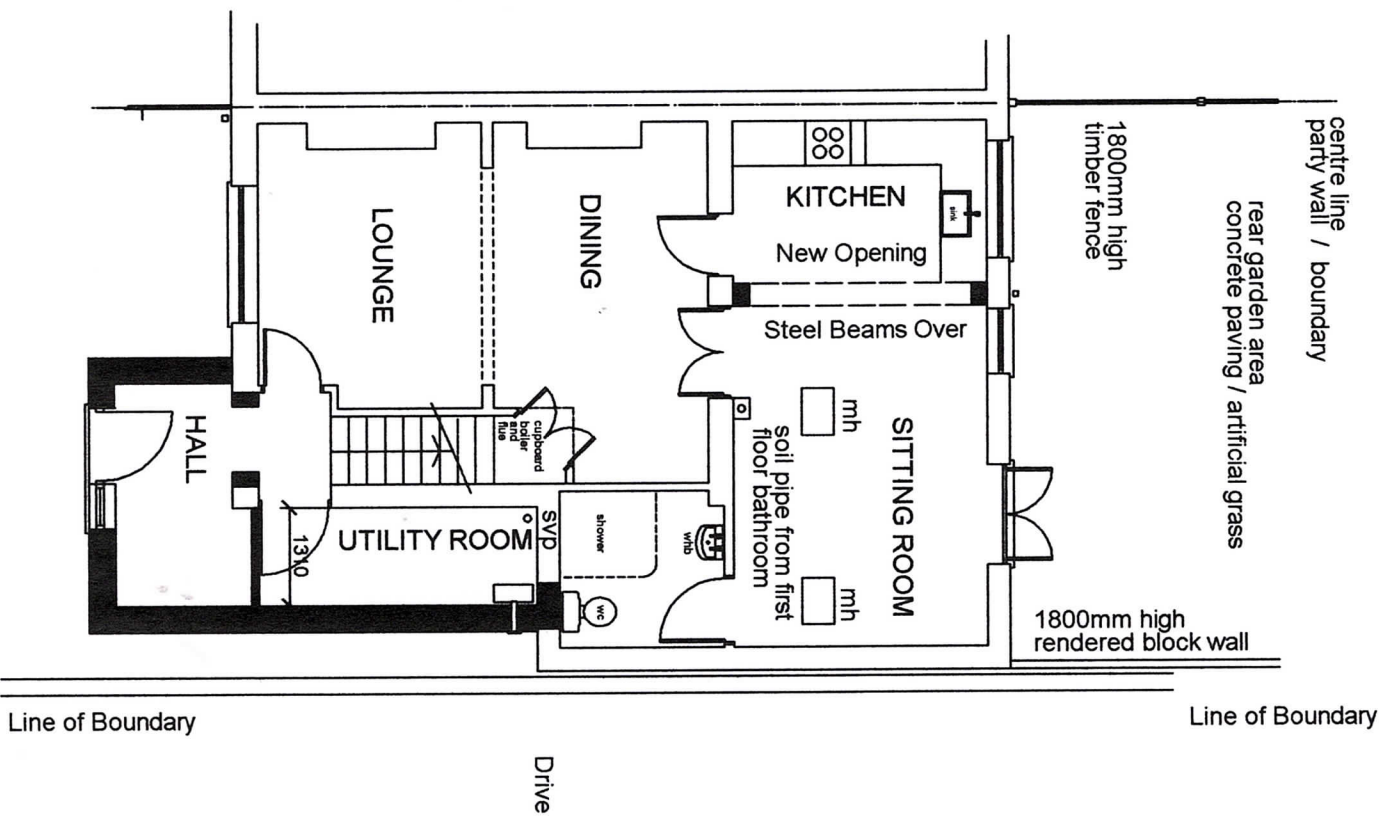

first floor plan

Scale : 1 : 100
Drg No 004