


- 1 All dimensions in millimetres unless otherwise stated.
2 Do not scale off drawing. All dimensions to be checked on site.




Proposed Front Elevation

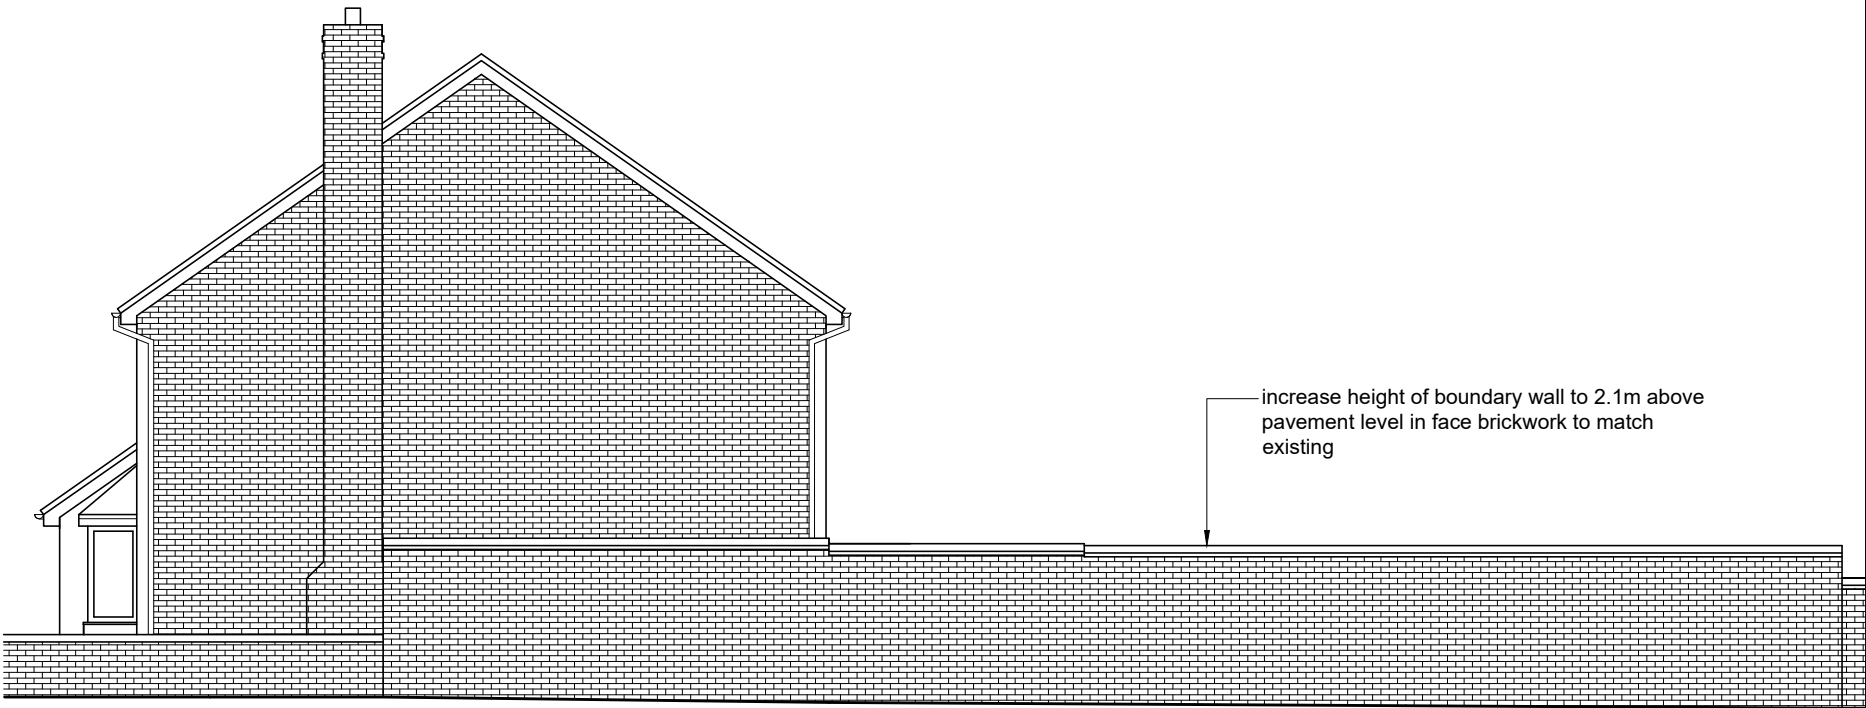

Proposed Side Elevation



Existing Front Elevation

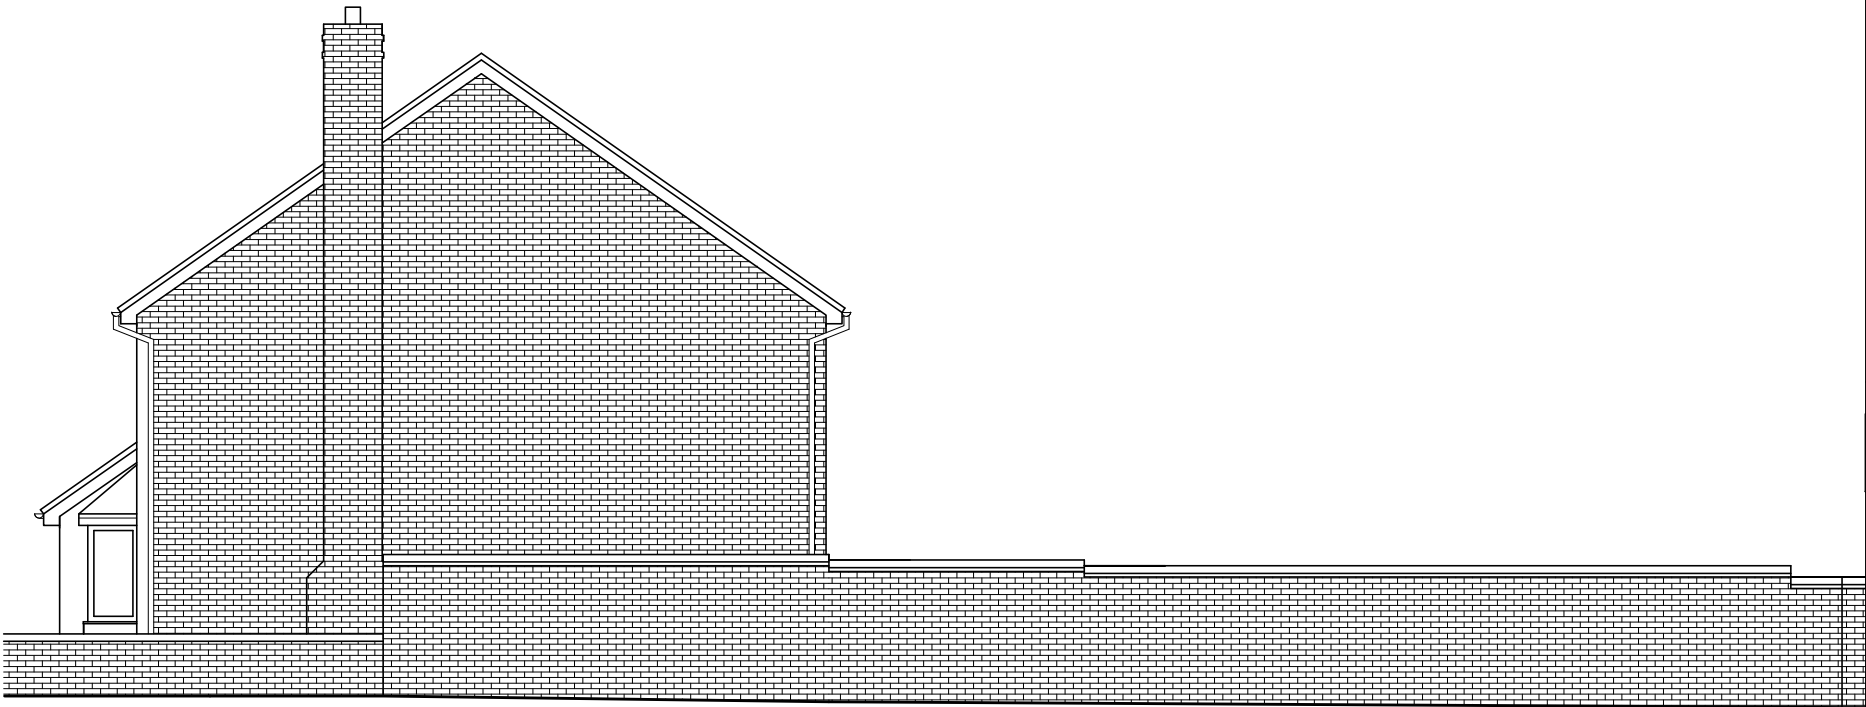

Existing Side Elevation

Rev	Details	Dr	Date
 Cyngor Castell-nedd Port Talbot Neath Port Talbot Council			
Cyngor Castell-nedd Port Talbot Neath Port Talbot Council Social Services, Health and Housing Housing Renewal and Adaptations Service Civic Centre Neath SA11 3QZ			
Project 2 Pant Y Rhedyn Coed Hirwaun Port Talbot Boundary Wall Alterations Existing & Proposed Elevations			
Drawn	IG	Checked	Approved
Date	Oct 23	Date	Date
Scales	1:100		
Drawing No.		DFG-/02	