




- 1 All dimensions in millimetres unless otherwise stated.
- 2 Do not scale off drawing. All dimensions to be checked on site.

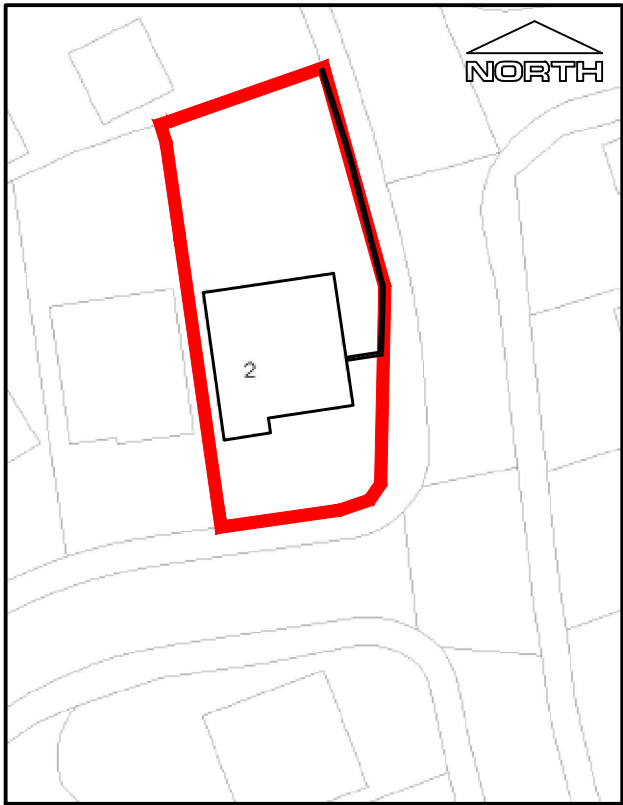


Site Plan - 1:500

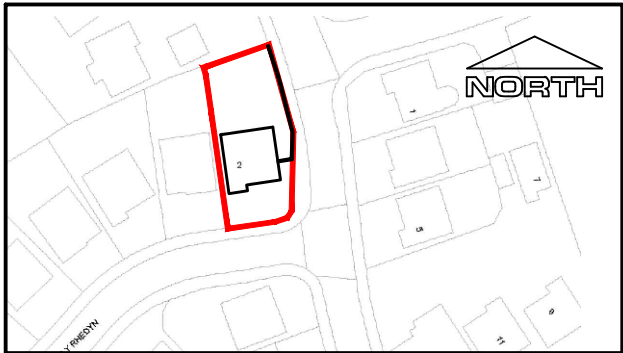

Site Location Plan - 1:1250

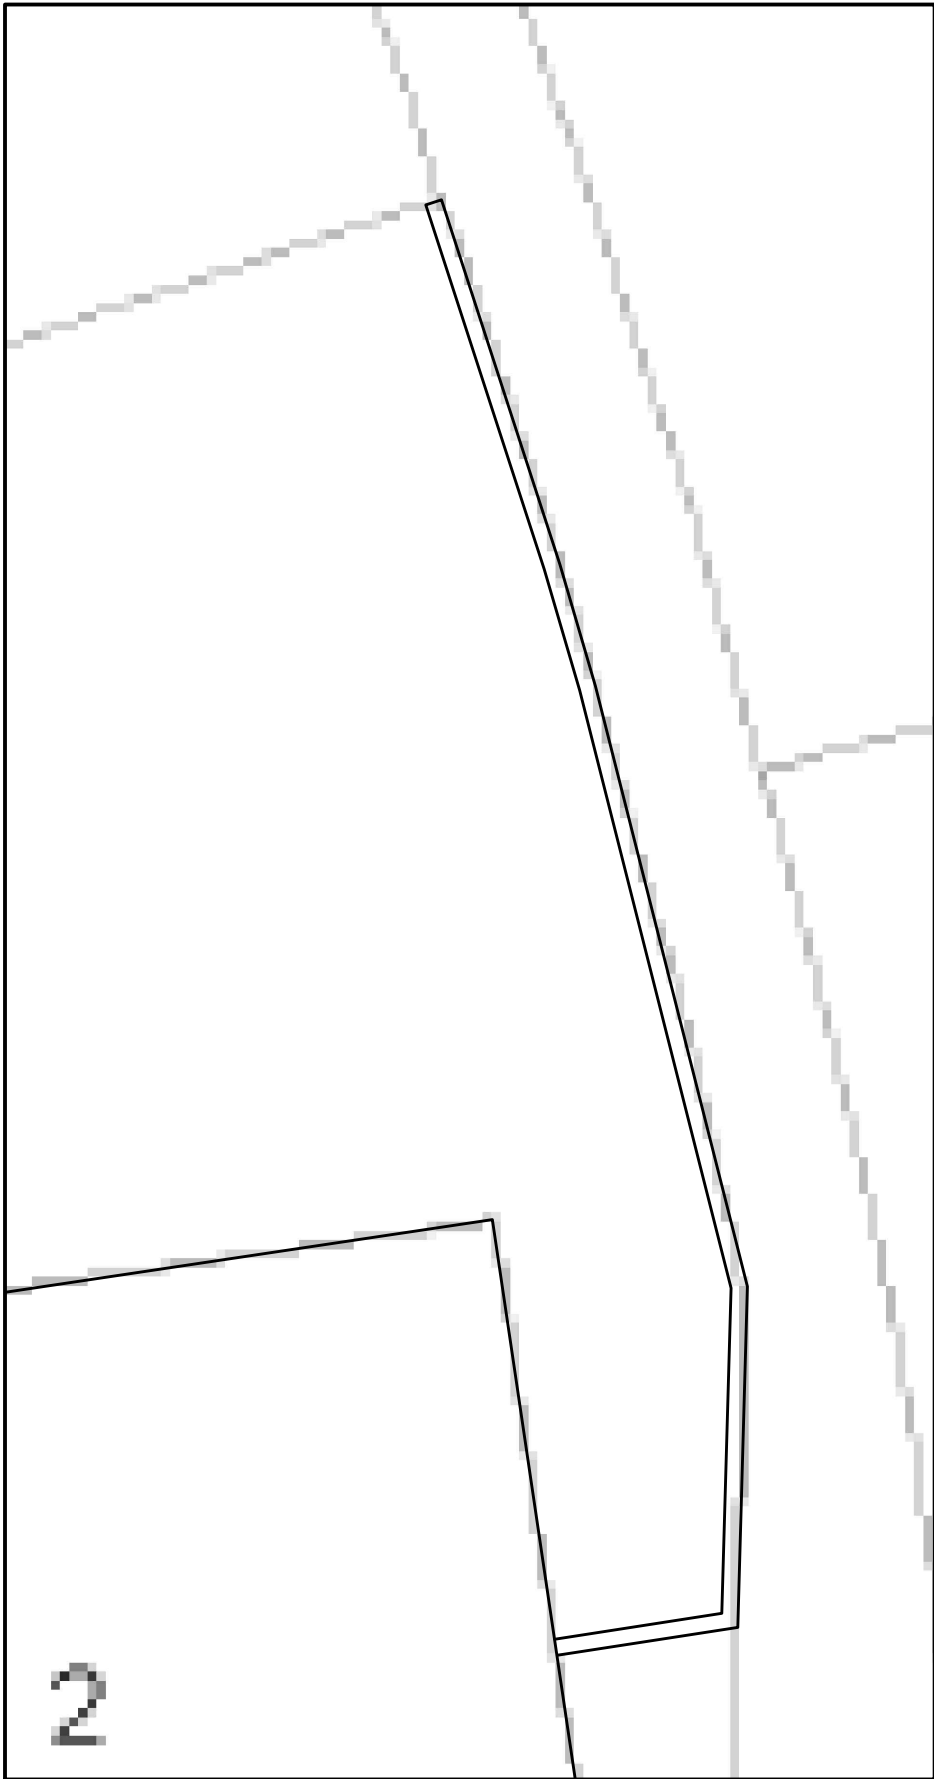

Existing Plan - 1:100

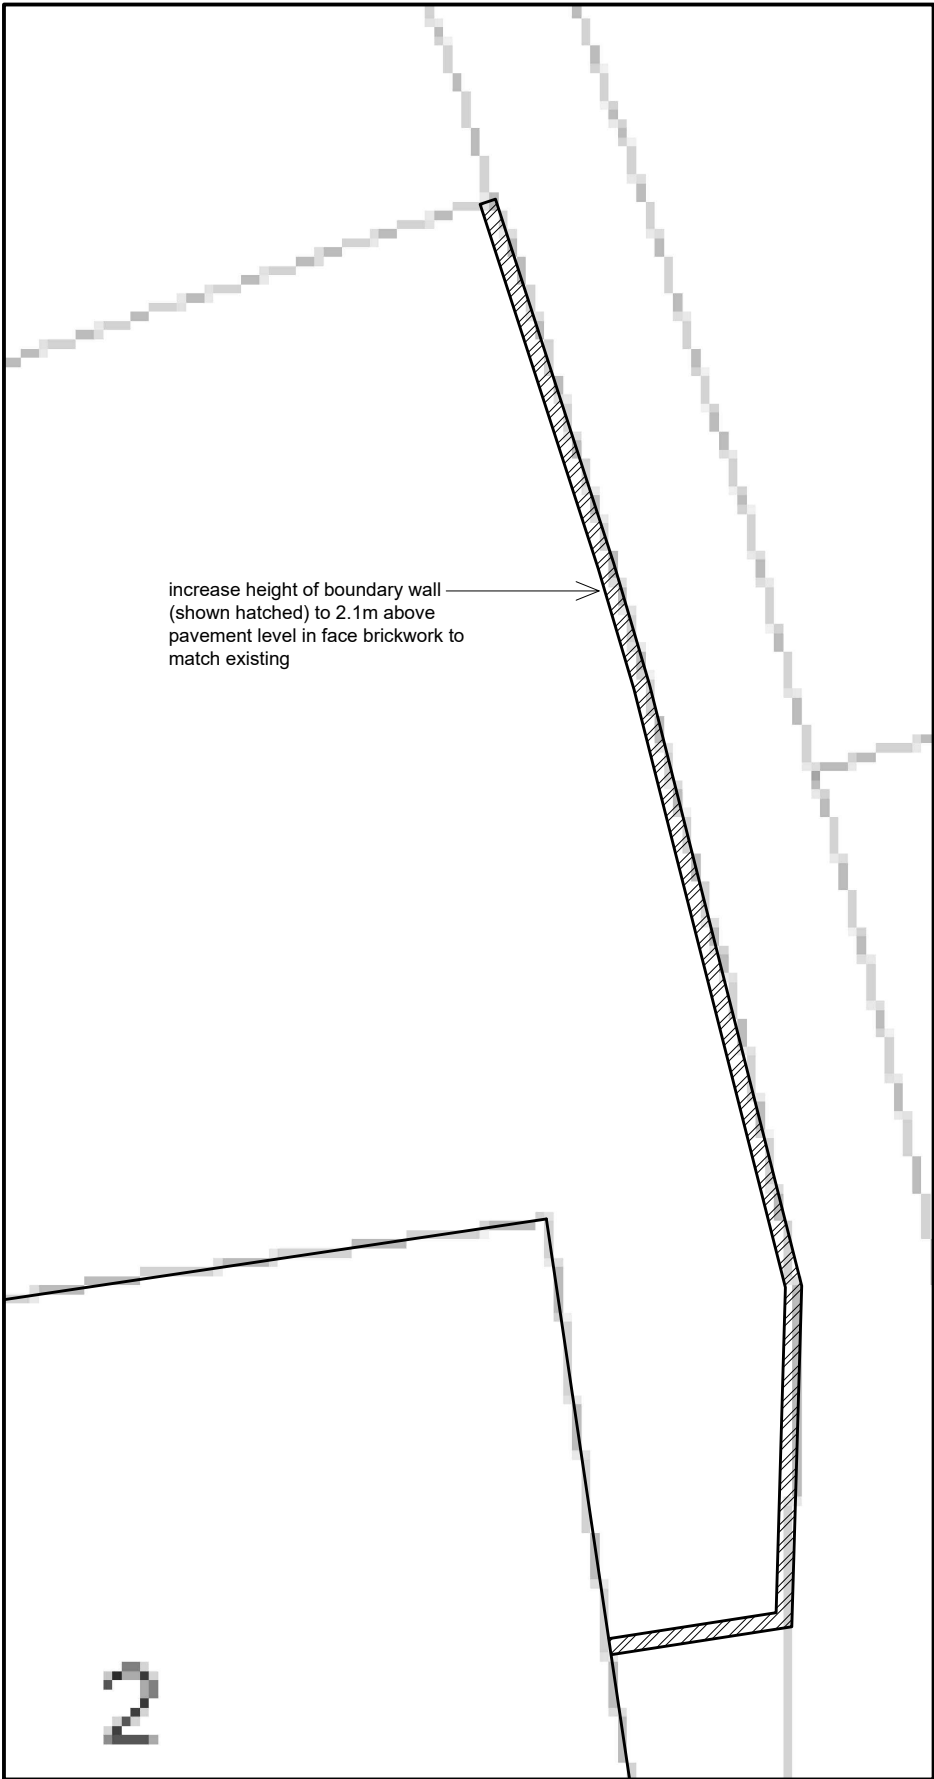

Proposed Plan - 1:100

Rev	Details	Dr	Date
 Cyngor Castell-nedd Port Talbot Neath Port Talbot Council Cyngor Castell-nedd Port Talbot Neath Port Talbot Council Social Services, Health and Housing Housing Renewal and Adaptations Service Civic Centre Neath SA11 3QZ			
Project			
2 Pant Y Rhedyn Coed Hirwaun Port Talbot Boundary Wall Alterations			
Existing & Proposed Plans			
Drawn	IG	Checked	Approved
Date	Oct 23	Date	Date
Scales as shown			
Drawing No. DFG-/01			