





Key:
 Red Line - Site Boundary

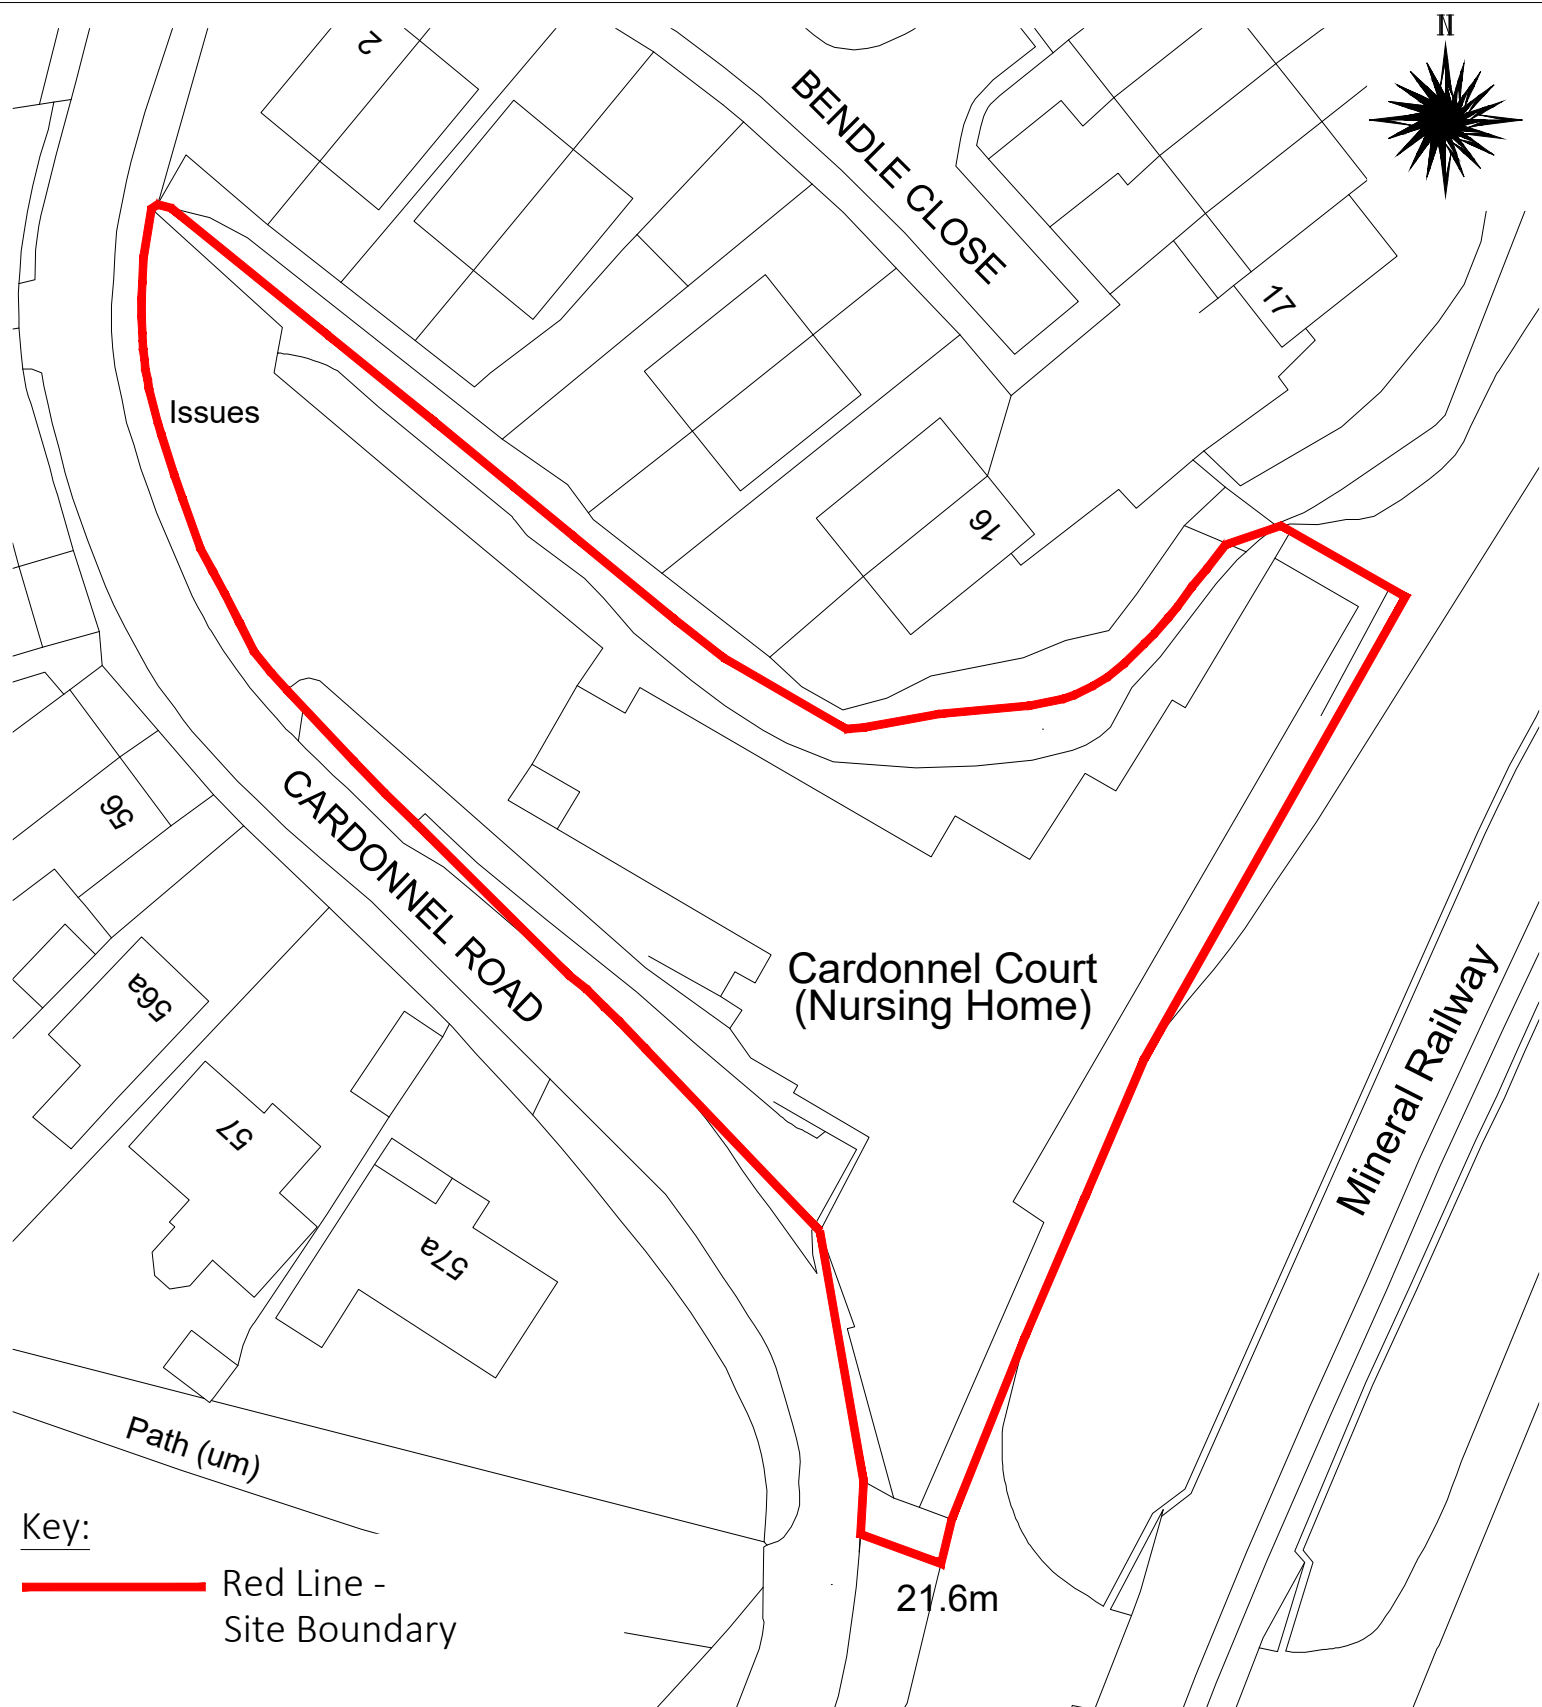

Revisions:			
Rev'	Date	Init'	Description
-	230107	CH	Issued for Information
-	230510	CH	Issued for Planning

 

12 Axis Court,
Riverside Business Park
Swansea, SA7 0AJ
TEL : 01792 791100
FAX : 01792 641110

206 High Street,
Blackwood, Caerphilly,
NP12 1AJ
TEL : 01495 225281

DRAWING STATUS. Planning
Drawing No. HD4542-AR-01-00-106
Rev. -

contactus@hurleyanddaves.co.uk
www.hurleyanddaves.co.uk

This drawing must not be scaled, figured dimensions and levels should be used. Any inaccuracies must be notified to the Contract Administrator.

THIS DRAWING IS COPYRIGHT

Client: Rhodos Properties
Project: Land at Cardonnel Road, Skewen. SA10 6BS
Title: Existing Site Plan

Scale: 1:500 @ A4
Date: Dec 22
Drawn: CH
Checked: LH
Approved: LH