



Superseded

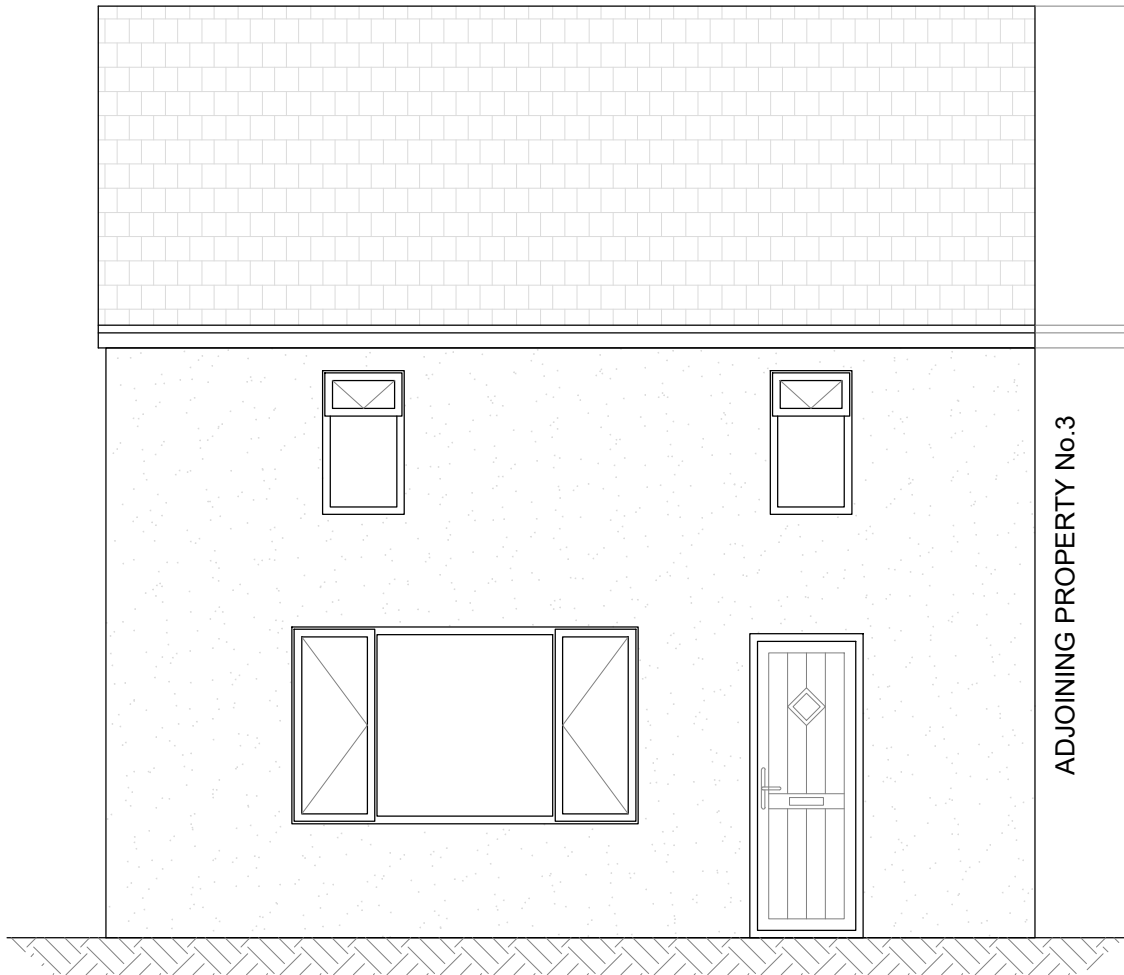


EXISTING FRONT ELEVATION

SCALE 1:50

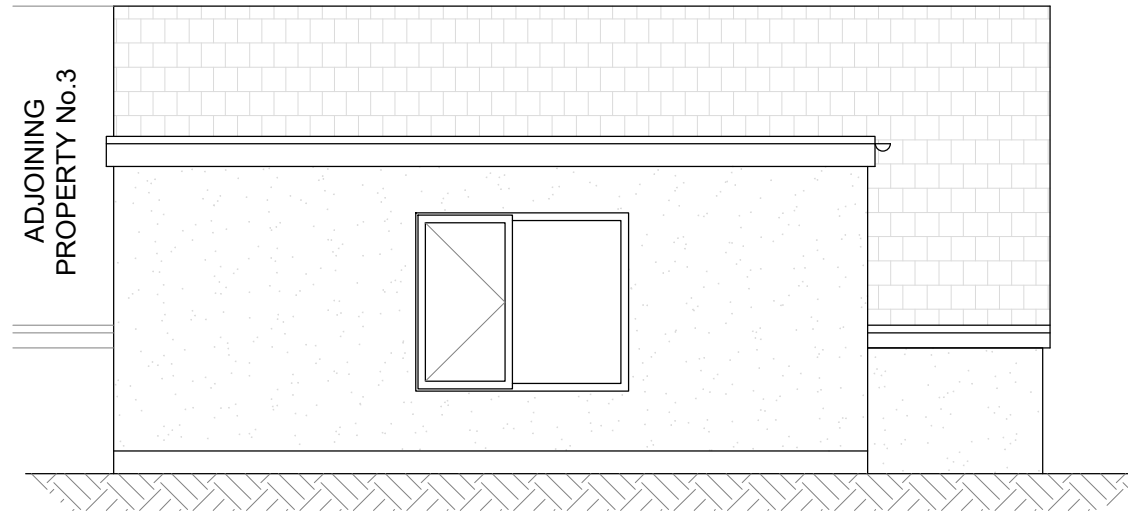

EXISTING REAR ELEVATION

SCALE 1:50

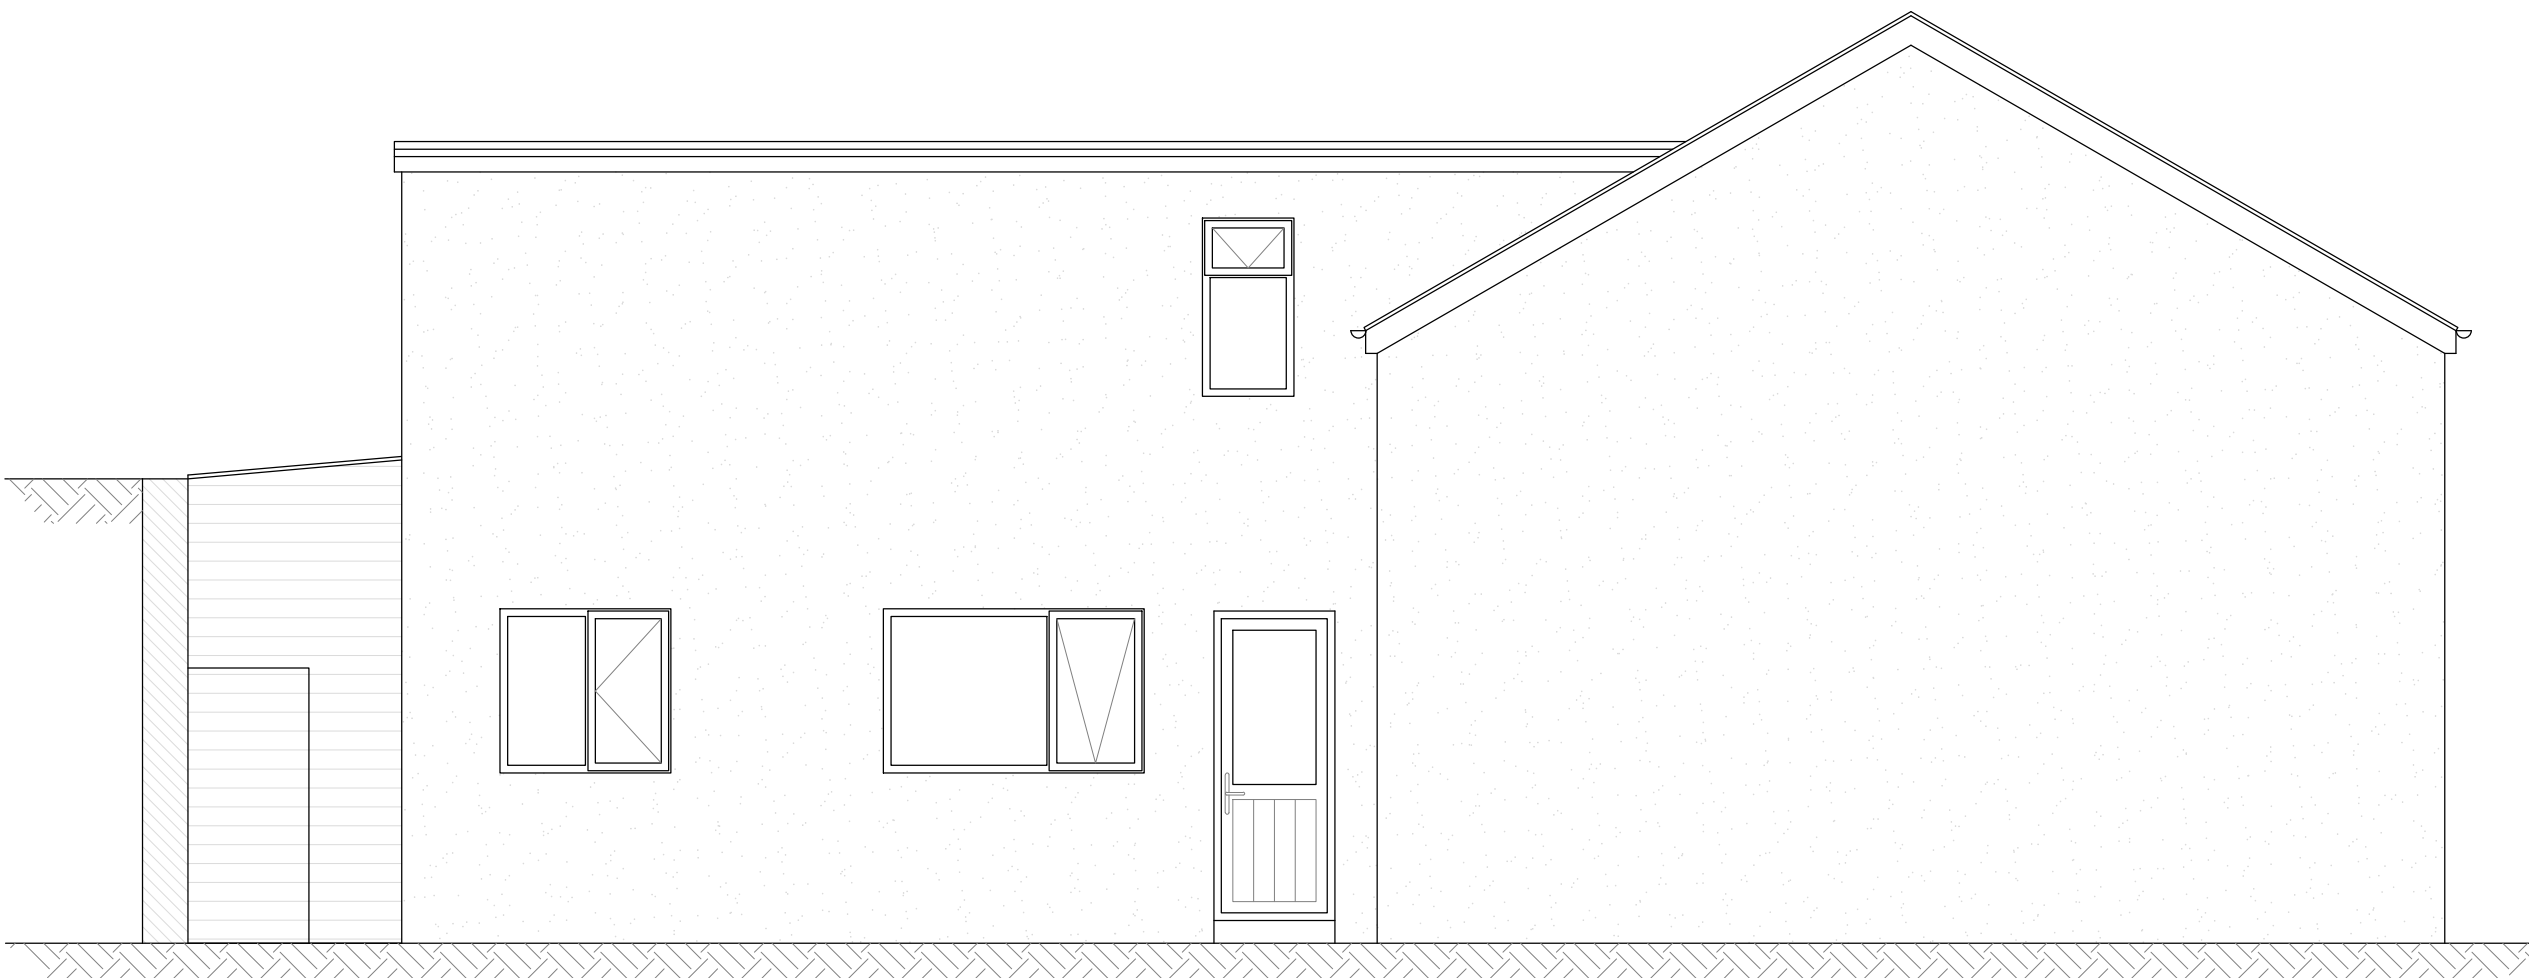

EXISTING SIDE ELEVATION
SCALE 1:50

Matt John
 ASU (Hons) City and Regional Planning
 ASU: Regeneration
 RTPI
 Accredited Degrees



NO.	NOTES
1	All dimensions in millimetres unless otherwise stated.
2	Do not scale off drawing. All dimensions to be checked on site by contractor.
3	Drawings to be used for purposes of Planning Application only.
4	These are not Construction Drawings.
5	The contractor is to set out, check and co-ordinate all dimensions on site during the course of works.

SHEET TITLE: **EXISTING ELEVATIONS**

PROJECT DESCRIPTION:

4 TWYNYPANDY, MAIN ROAD,
PONTRHYDYFEN, SA12 9TW



DATE:

June 2022

SCALE:

1:50

SHEET:

A-2