



NO.	NOTES
1	All dimensions in millimetres unless otherwise stated.
2	Do not scale off drawing. All dimensions to be checked on site by contractor.
3	Drawings to be used for purposes of Planning Application only.
4	These are not Construction Drawings.
5	The contractor is to set out, check and co-ordinate all dimensions on site during the course of works.




PROPOSED FRONT ELEVATION
SCALE 1:50

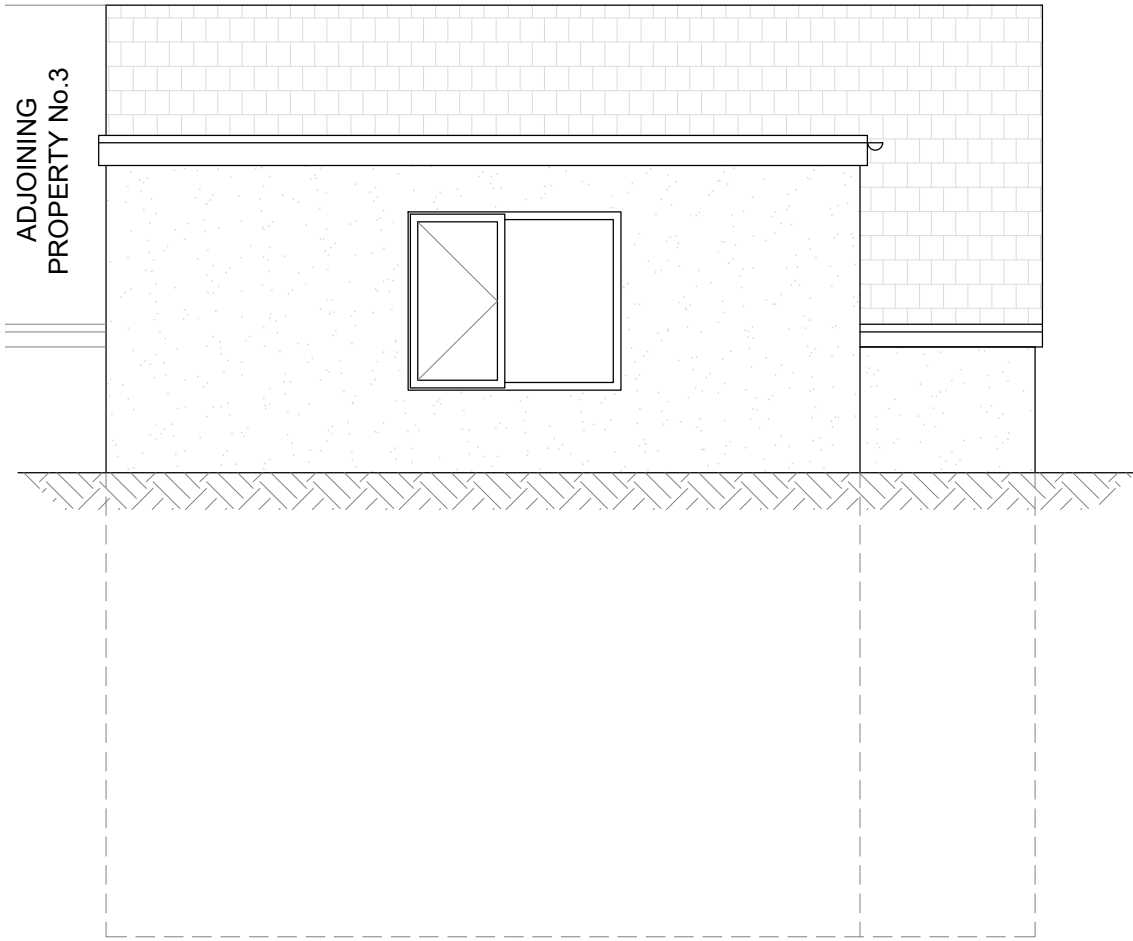


PROPOSED REAR ELEVATION
SCALE 1:50

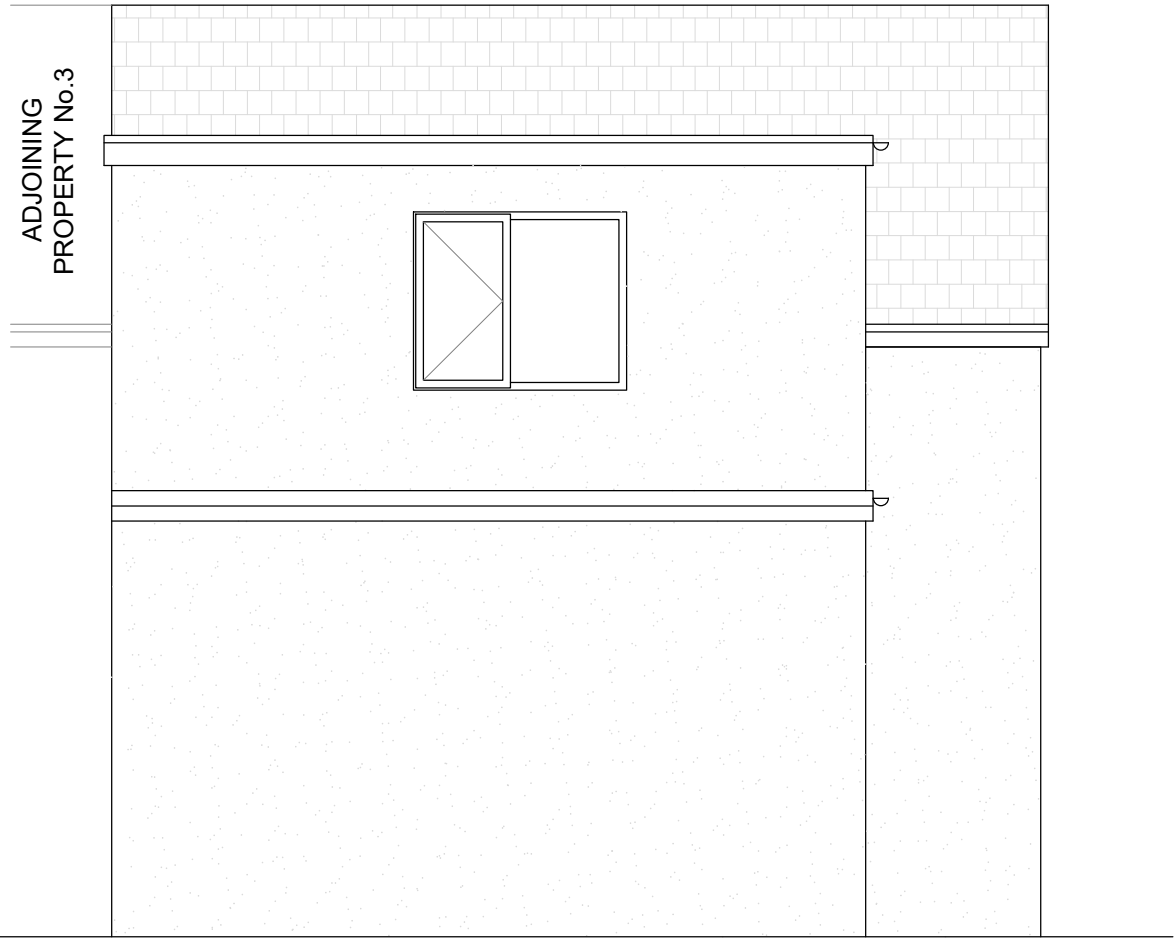

PROPOSED REAR SECTION-ELEVATION
SCALE 1:50

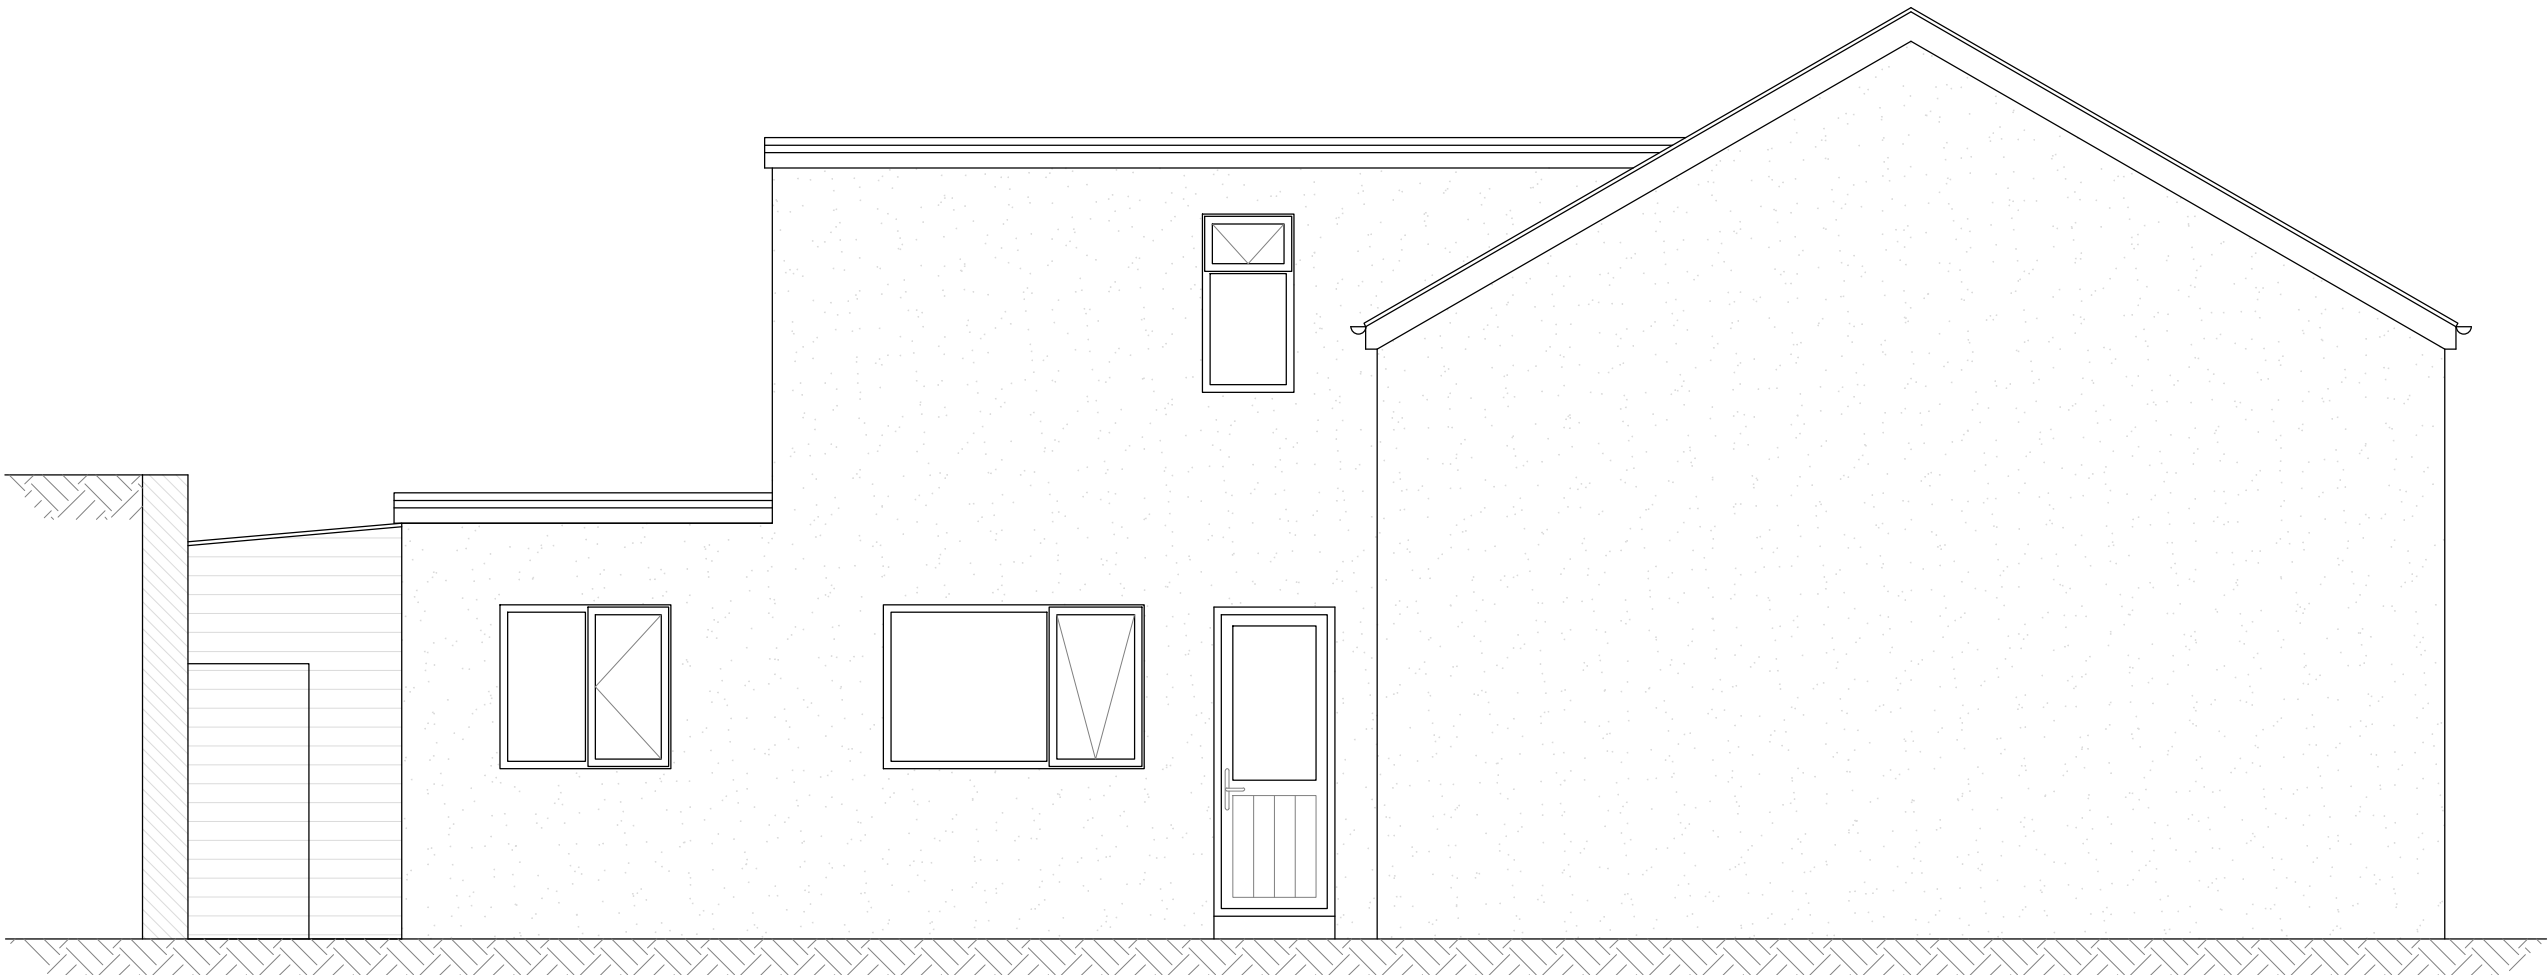

PROPOSED LHS ELEVATION
SCALE 1:50

 

Matt John
MSc Regeneration
Planning and Regional
Planning
RTPI
Accredited Engineer

LABC
Registered
Building Control
Authority, Scheme

REVISIONS:

B

SHEET TITLE:
PROPOSED ELEVATIONS

PROJECT DESCRIPTION:
PROJECT: FIRST FLOOR REDUCTION
SITE: 4 TWYNYPANDY MAIN ROAD,
PONTRHYDYFEN, SA12 9TW
CLIENT:

atrium
Planning Consultants

MOBILE: 07505 210 952
EMAIL: atriumplanning@icloud.com

DATE:
Aug 2023

SCALE:
1:50

SHEET:
A-2