




	NO.	NOTES
	1	All dimensions in millimetres unless otherwise stated.
	2	Do not scale off drawing. All dimensions to be checked on site by contractor.
	3	Drawings to be used for purposes of Planning Application only.
	4	These are not Construction Drawings.
	5	The contractor is to set out, check and co-ordinate all dimensions on site during the course of works.

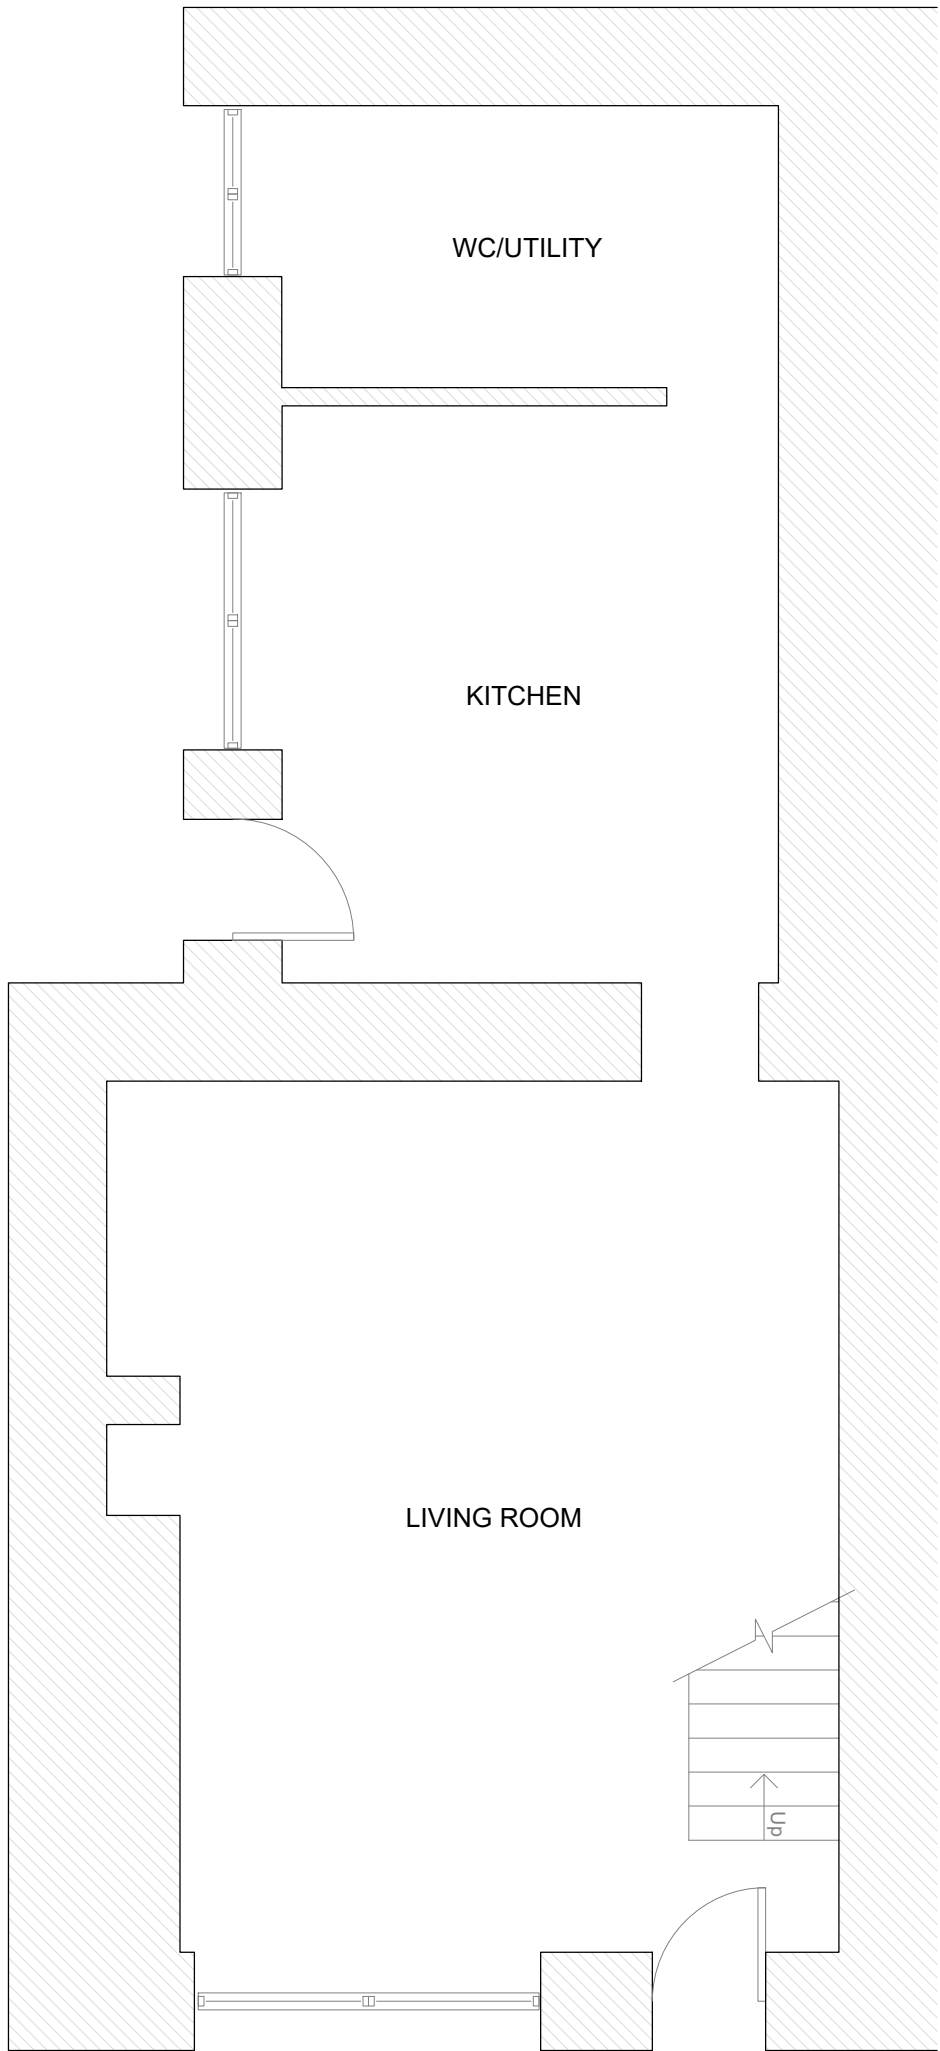

PROPOSED GROUND FLOOR
SCALE 1:50

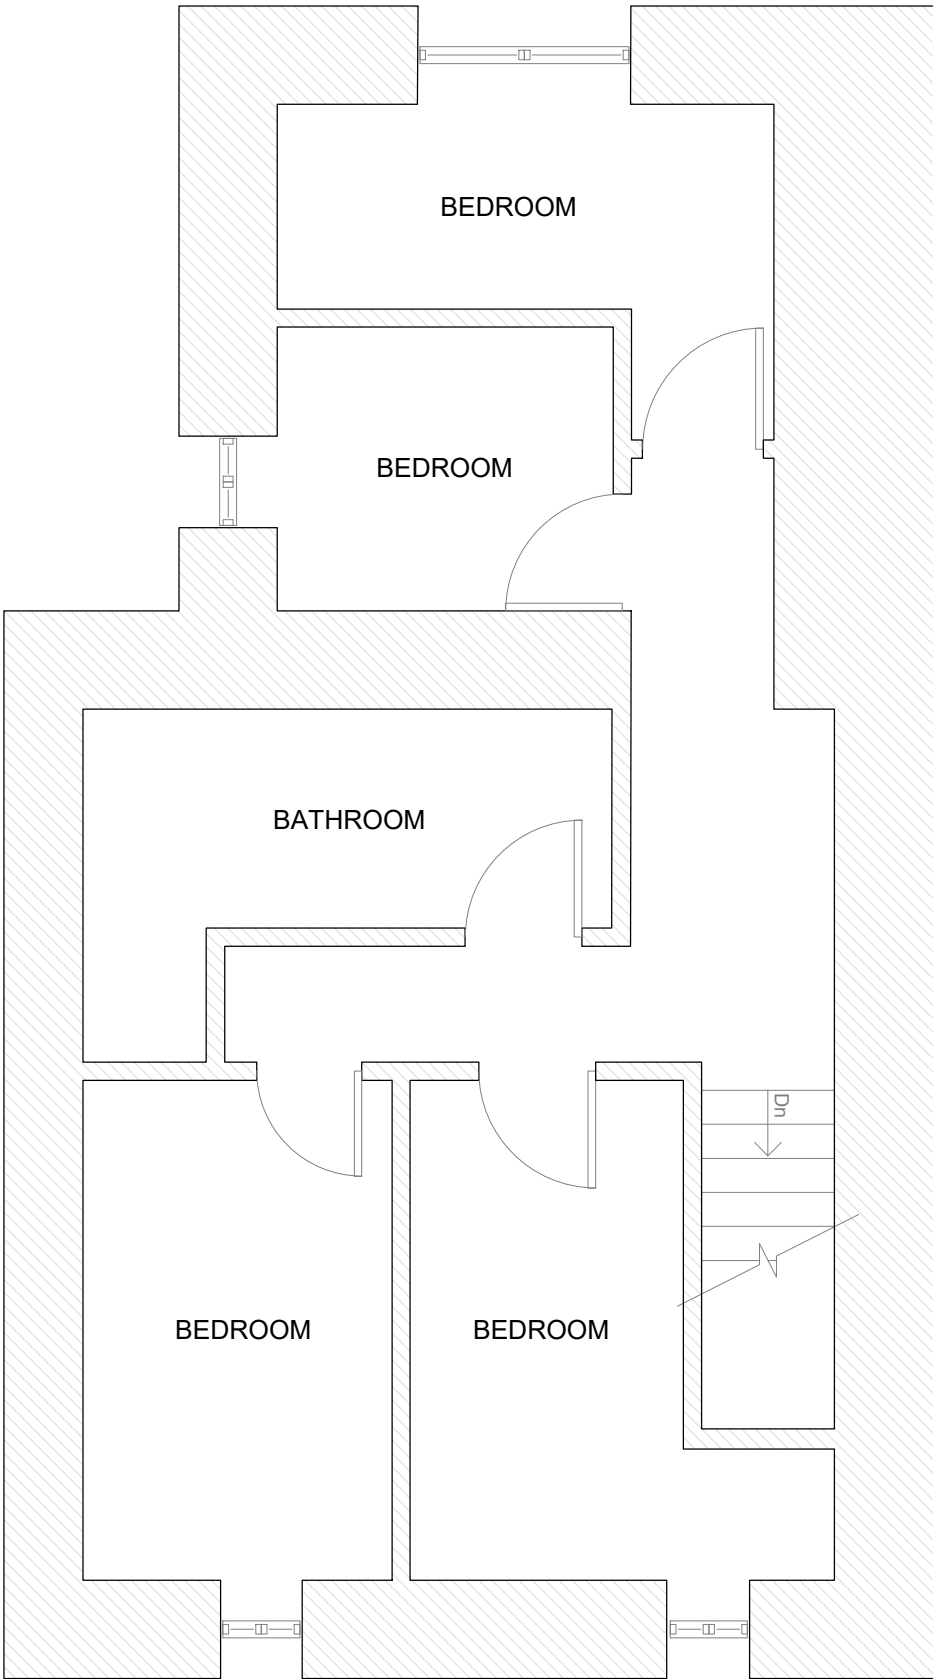

PROPOSED FIRST FLOOR
SCALE 1:50

 



Matt John
MRG Regeneration
Planning
RTPI
Accredited Engineer



LABC
Registered
Partner Authority Scheme

REVISIONS:

B

SHEET TITLE:
PROPOSED FLOOR PLANS

PROJECT DESCRIPTION:
PROJECT: FIRST FLOOR REDUCTION
SITE: 4 TWYMPANDY MAIN ROAD,
PONTRHYDVEEN, SA12 9TW
CLIENT:



Atrium
Planning Consultants
MOBILE: 07505 210 952
EMAIL: atriumplanning@icloud.com

DATE:
Aug 2023

SCALE:
1 : 50

SHEET:
A-2