

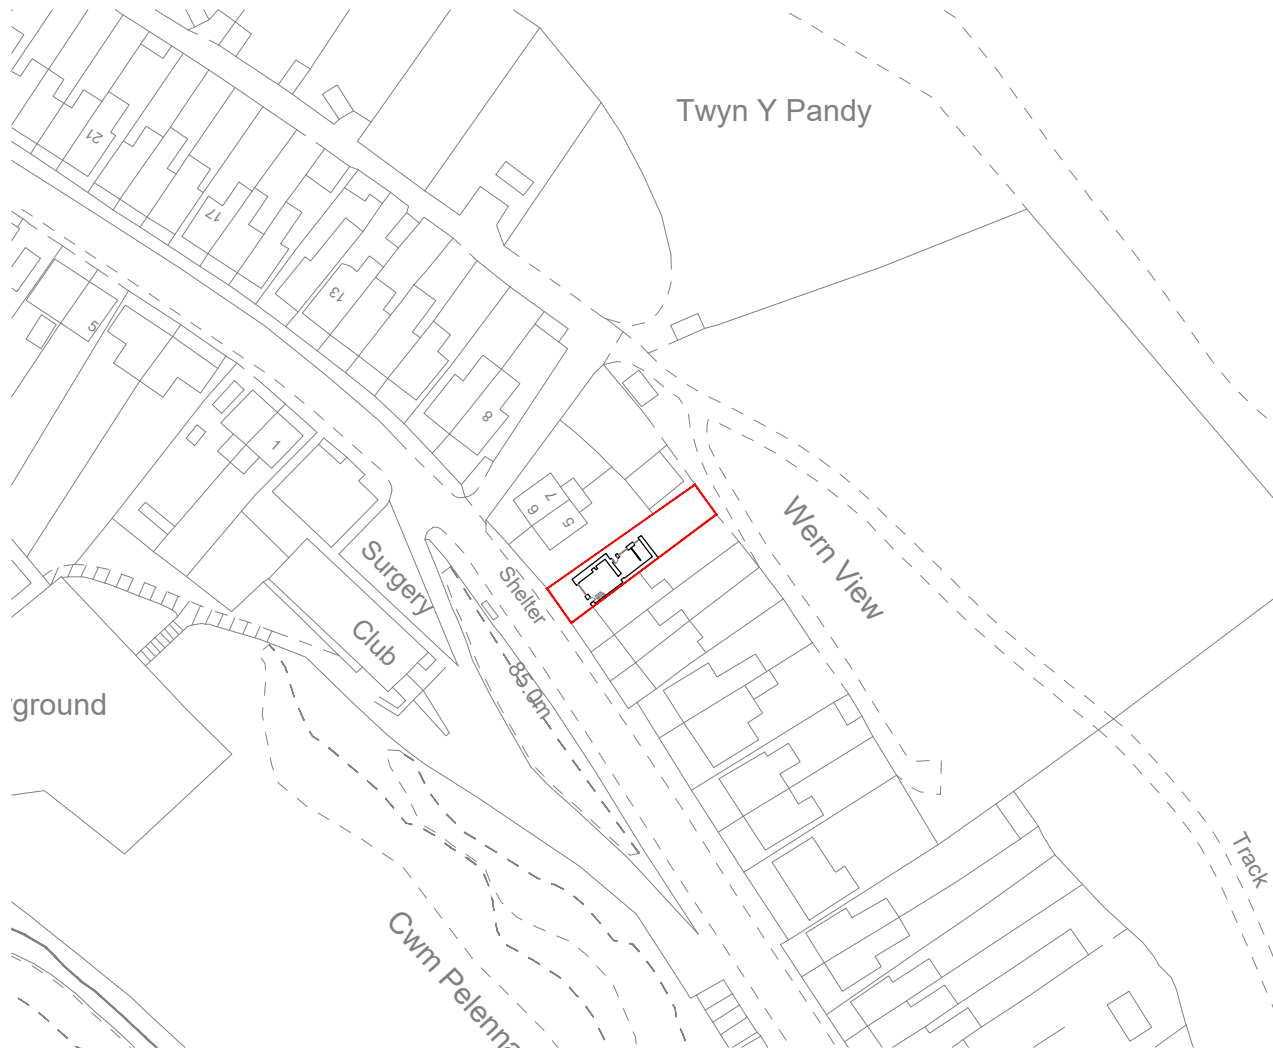
 



	NO.	NOTES
	1	All dimensions in millimetres unless otherwise stated.
	2	Do not scale off drawing. All dimensions to be checked on site by contractor.
	3	Drawings to be used for purposes of Planning Application only.
	4	These are not Construction Drawings.
	5	The contractor is to set out, check and co-ordinate all dimensions on site during the course of works.

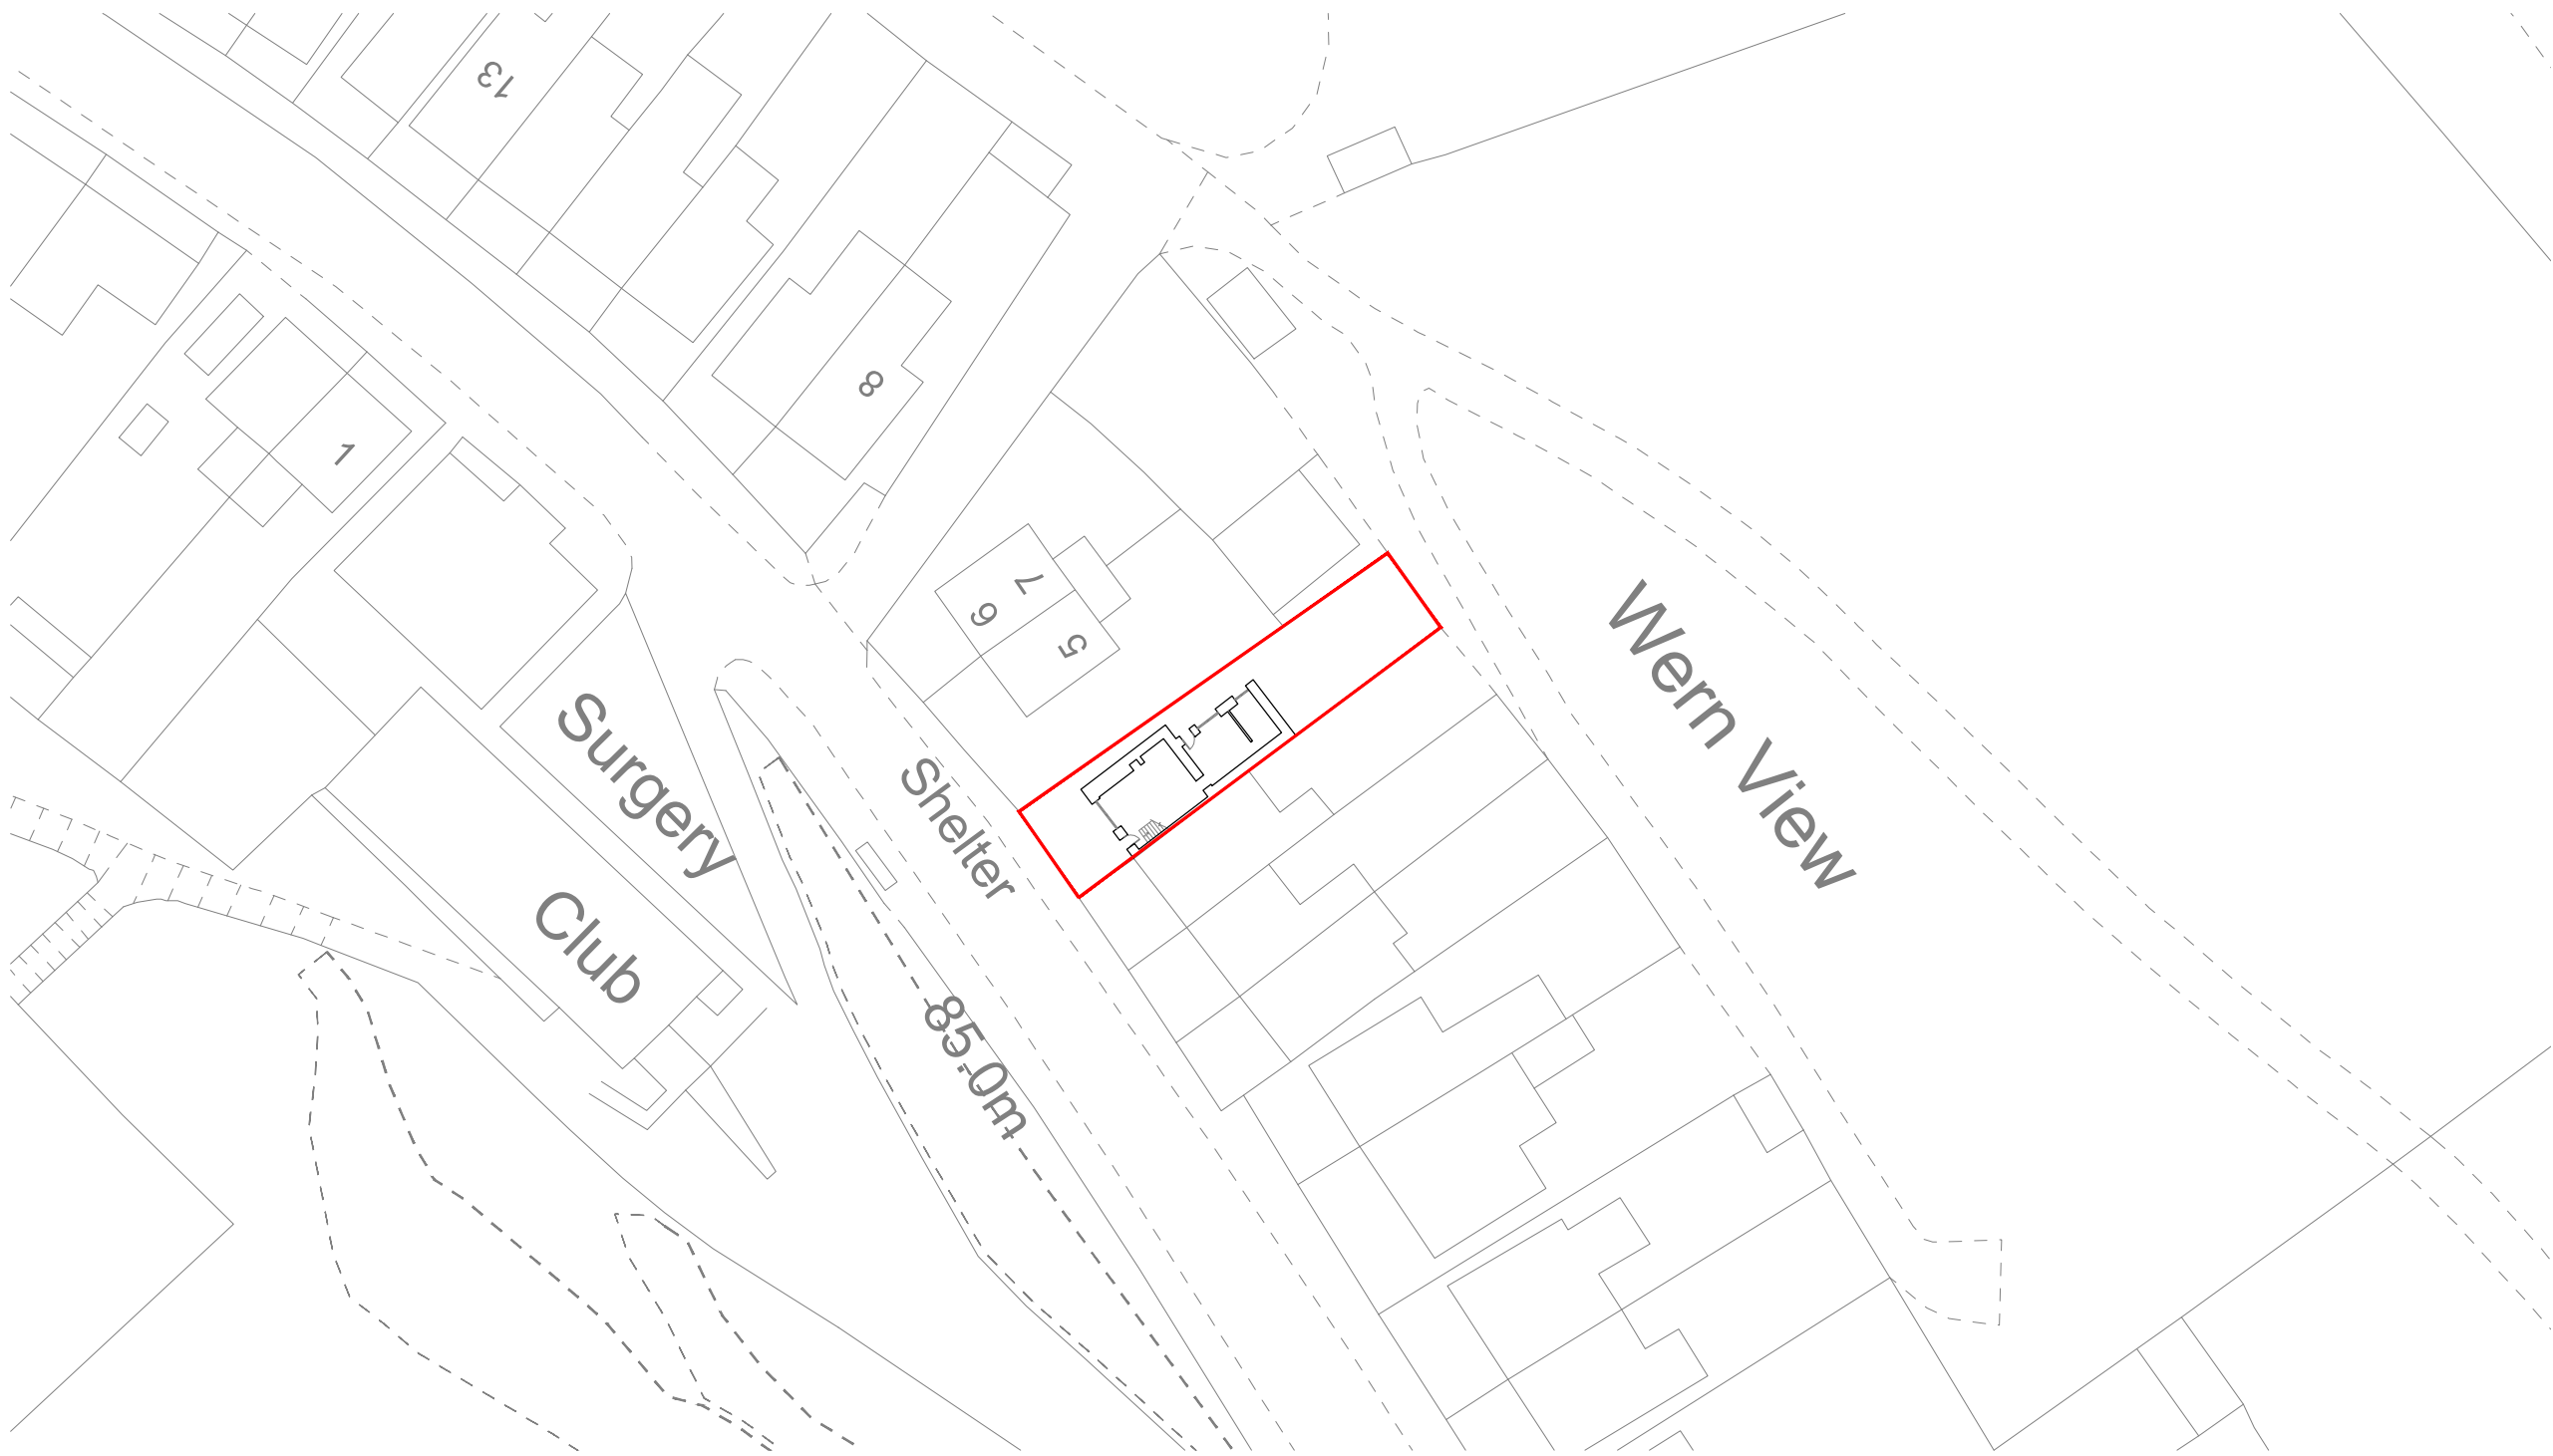

PROPOSED LOCATION PLAN
SCALE 1:1250

 

PROPOSED SITE PLAN
SCALE 1:500

 

SCALE 1:1250



SCALE 1:500





REVISIONS:
B

SHEET TITLE:
PROPOSED SITE &
LOCATION PLANS

PROJECT DESCRIPTION:
PROJECT: FIRST FLOOR REDUCTION
SITE: 4 TWYNYPANDY MAIN ROAD,
PONTRHYDYFEN, SA12 9TW
CLIENT:



DATE:
Aug 2023

SCALE:
AS SHOWN

SHEET:
A-2