


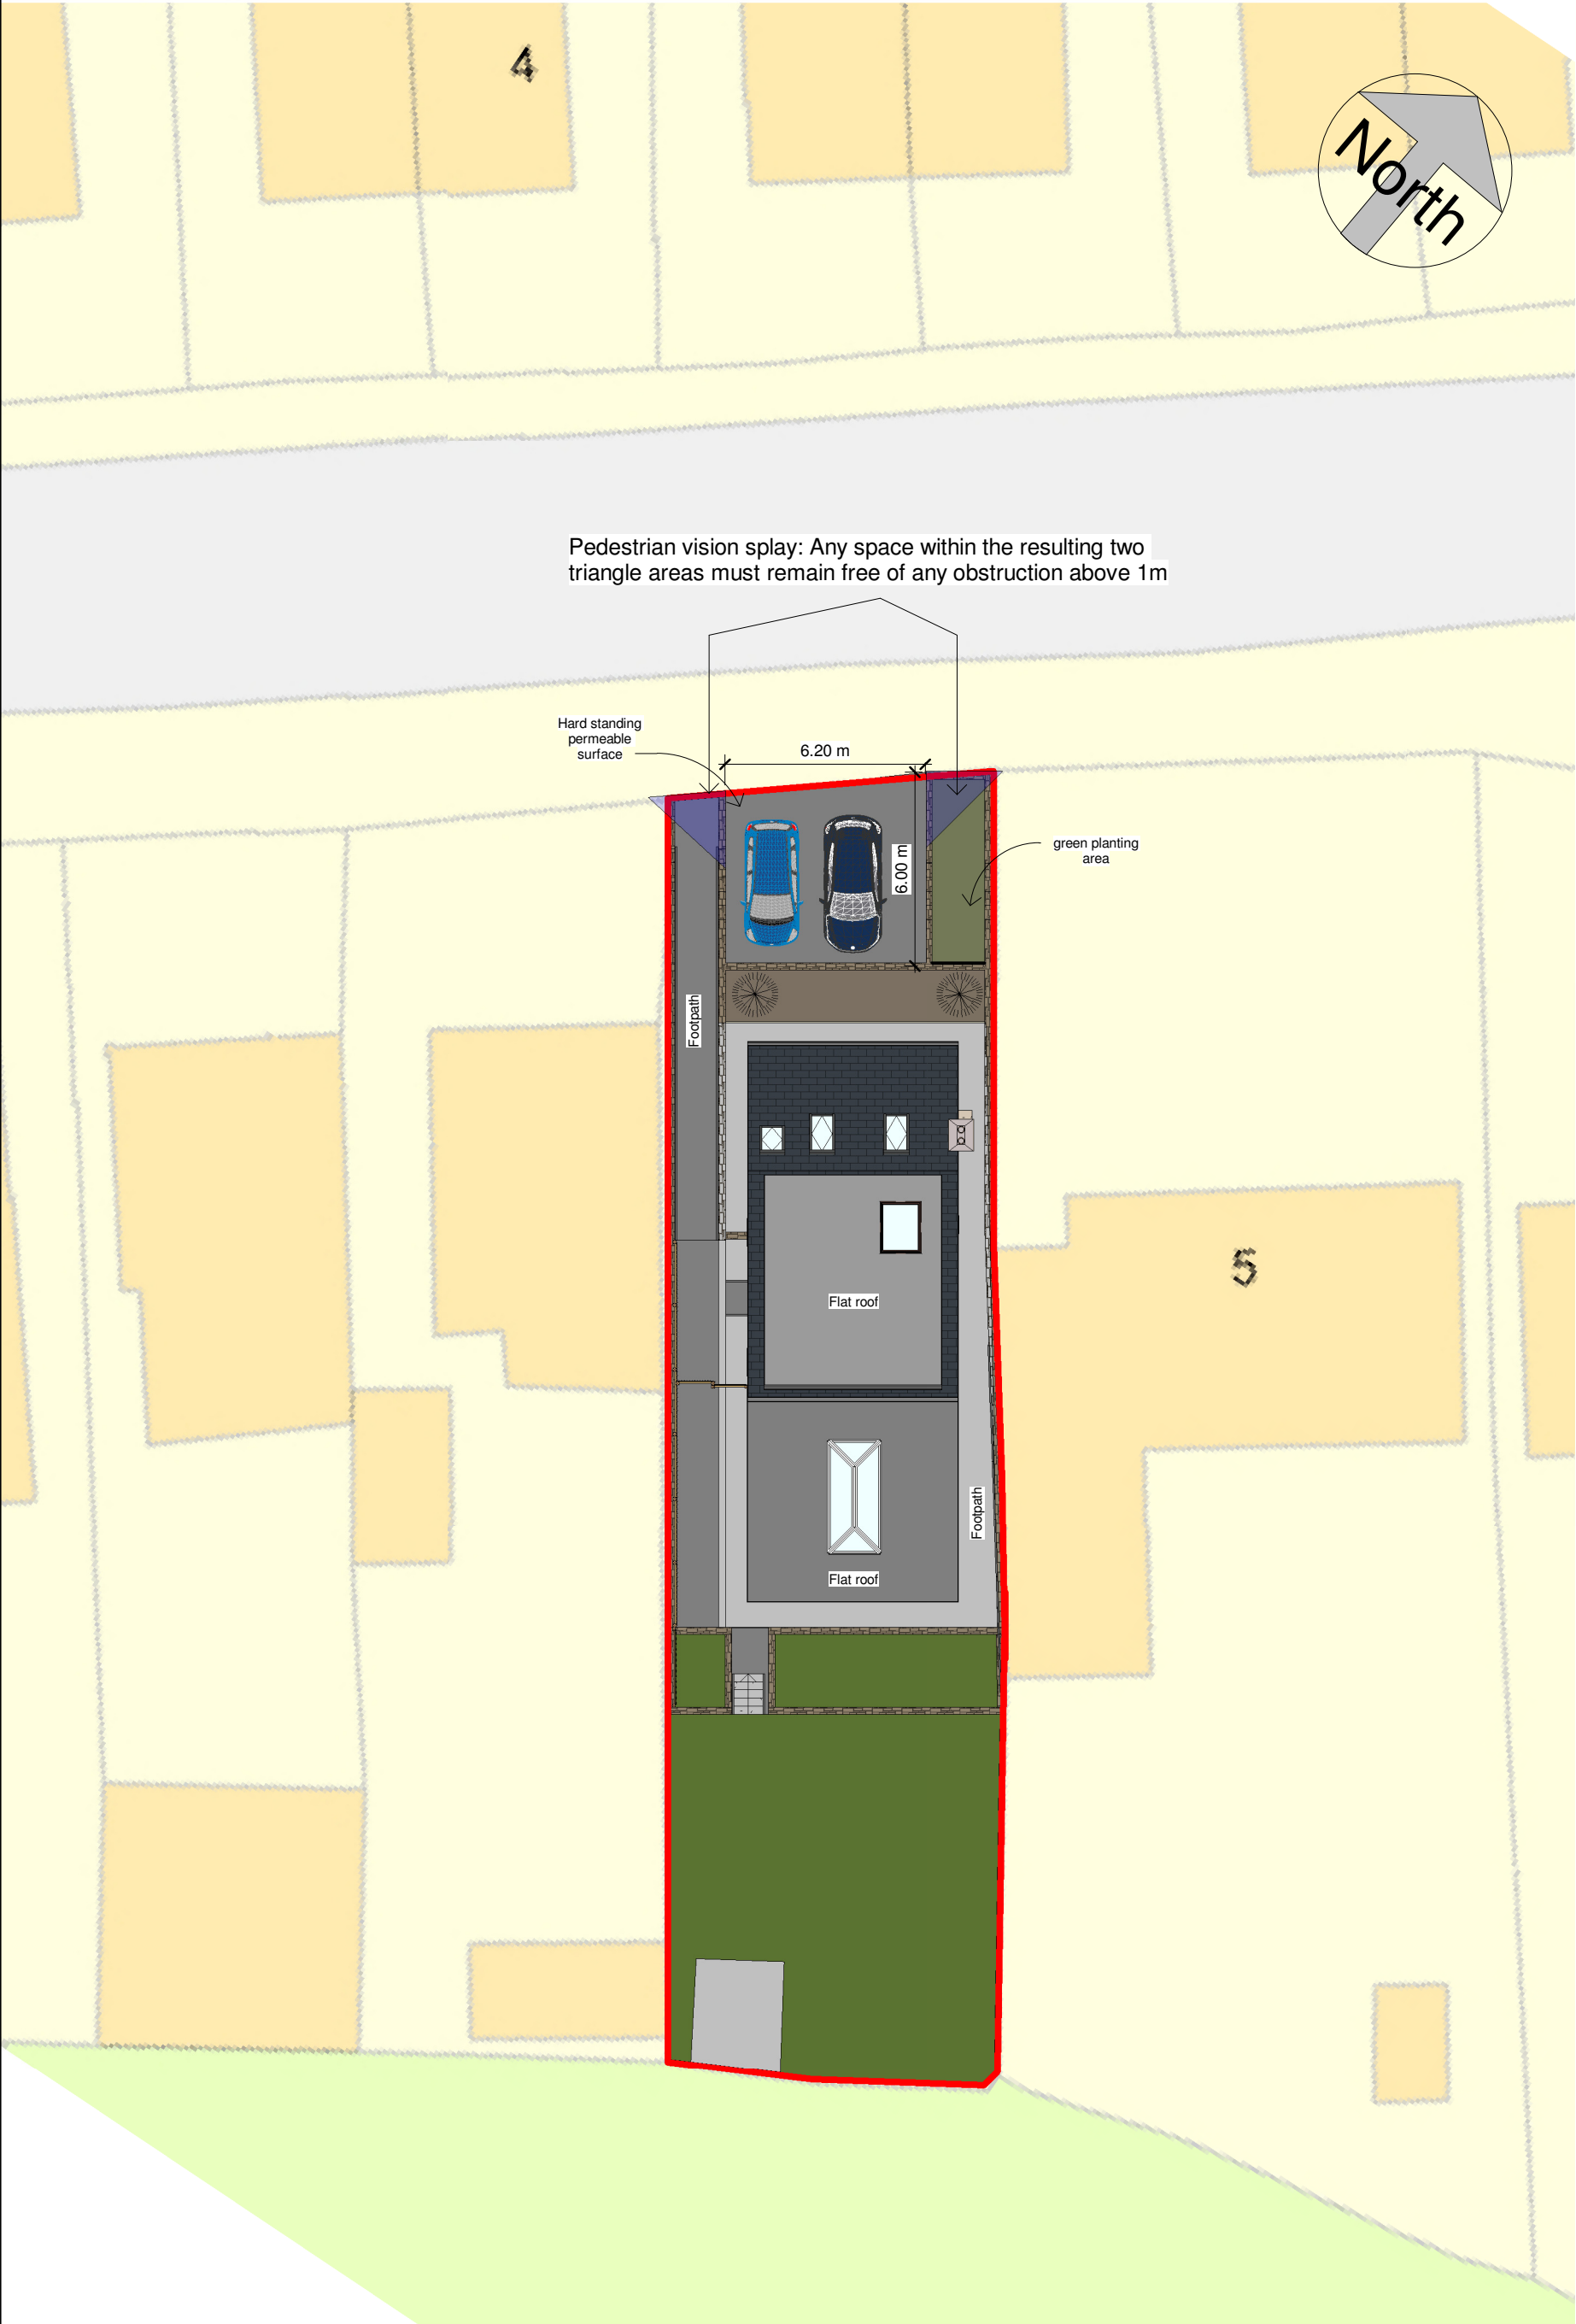

Pedestrian vision splay: Any space within the resulting two triangle areas must remain free of any obstruction above 1m

Proposed Site Plan
1 : 200

No.	Description	Date

 www.ccs-solutions.co.uk				PROJECT		7 Lletty Dafydd, Clyne, Neath
CODE		STATUS	SUITABILITY DESCRIPTION	PURPOSE OF ISSUE		
SHEET						
Proposed Site Plan						

CLIENT		Mr Joel Anderson		
Date	06/03/2023	Project number	01032023	Scale (@ A3)
Drawn by	CCS	DRAWING NUMBER	A309	1 : 200
Checked by	Client	REV		