
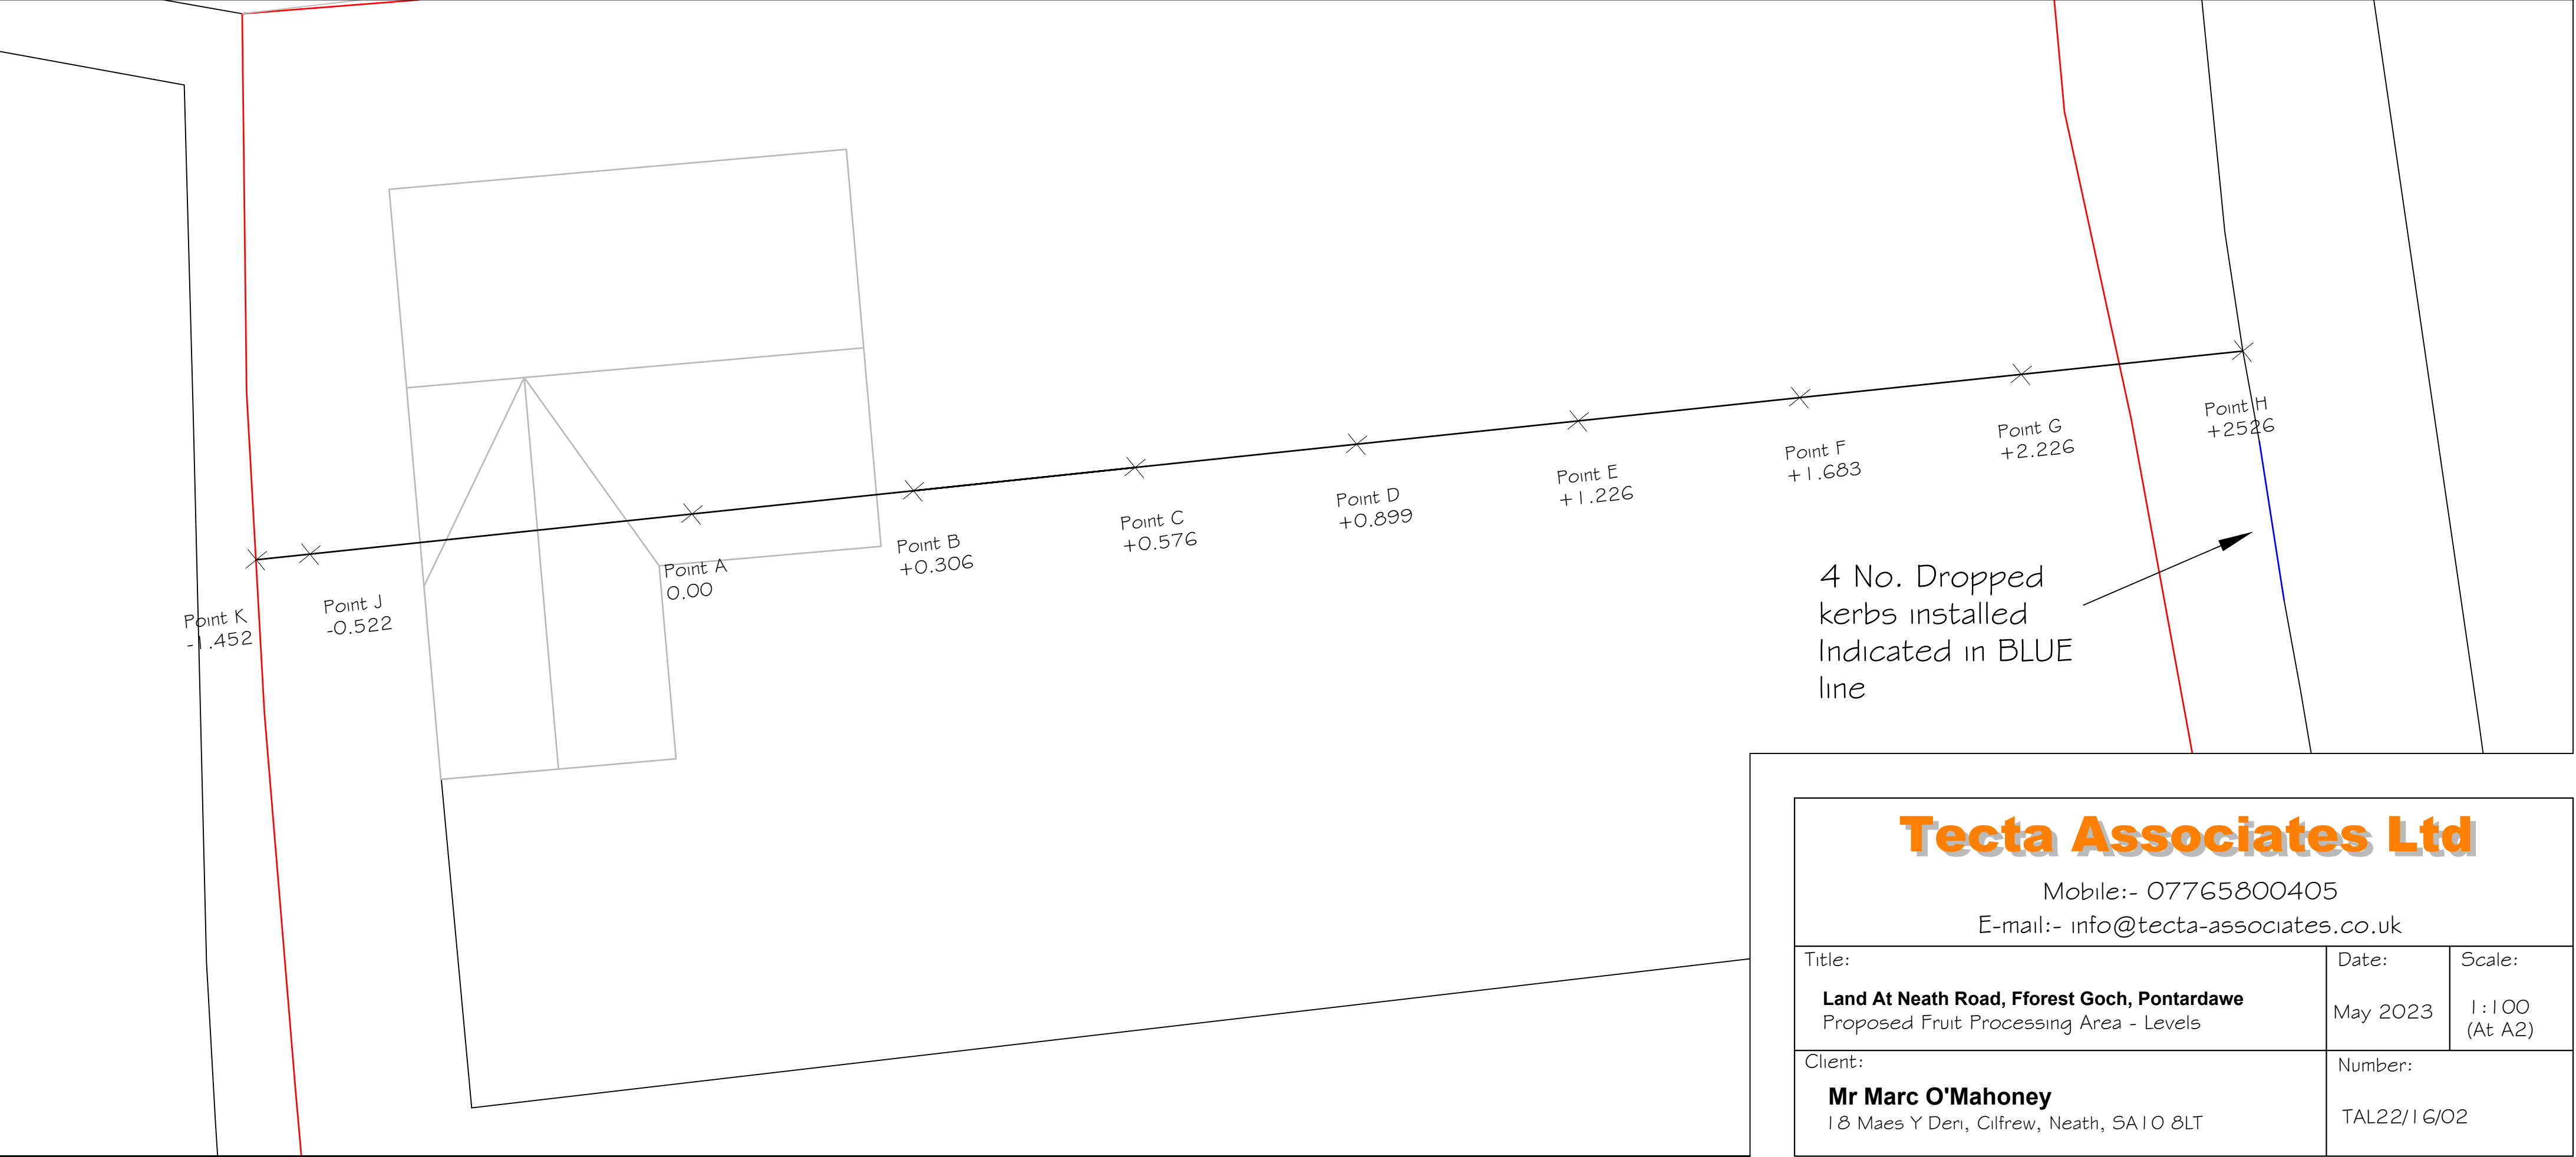


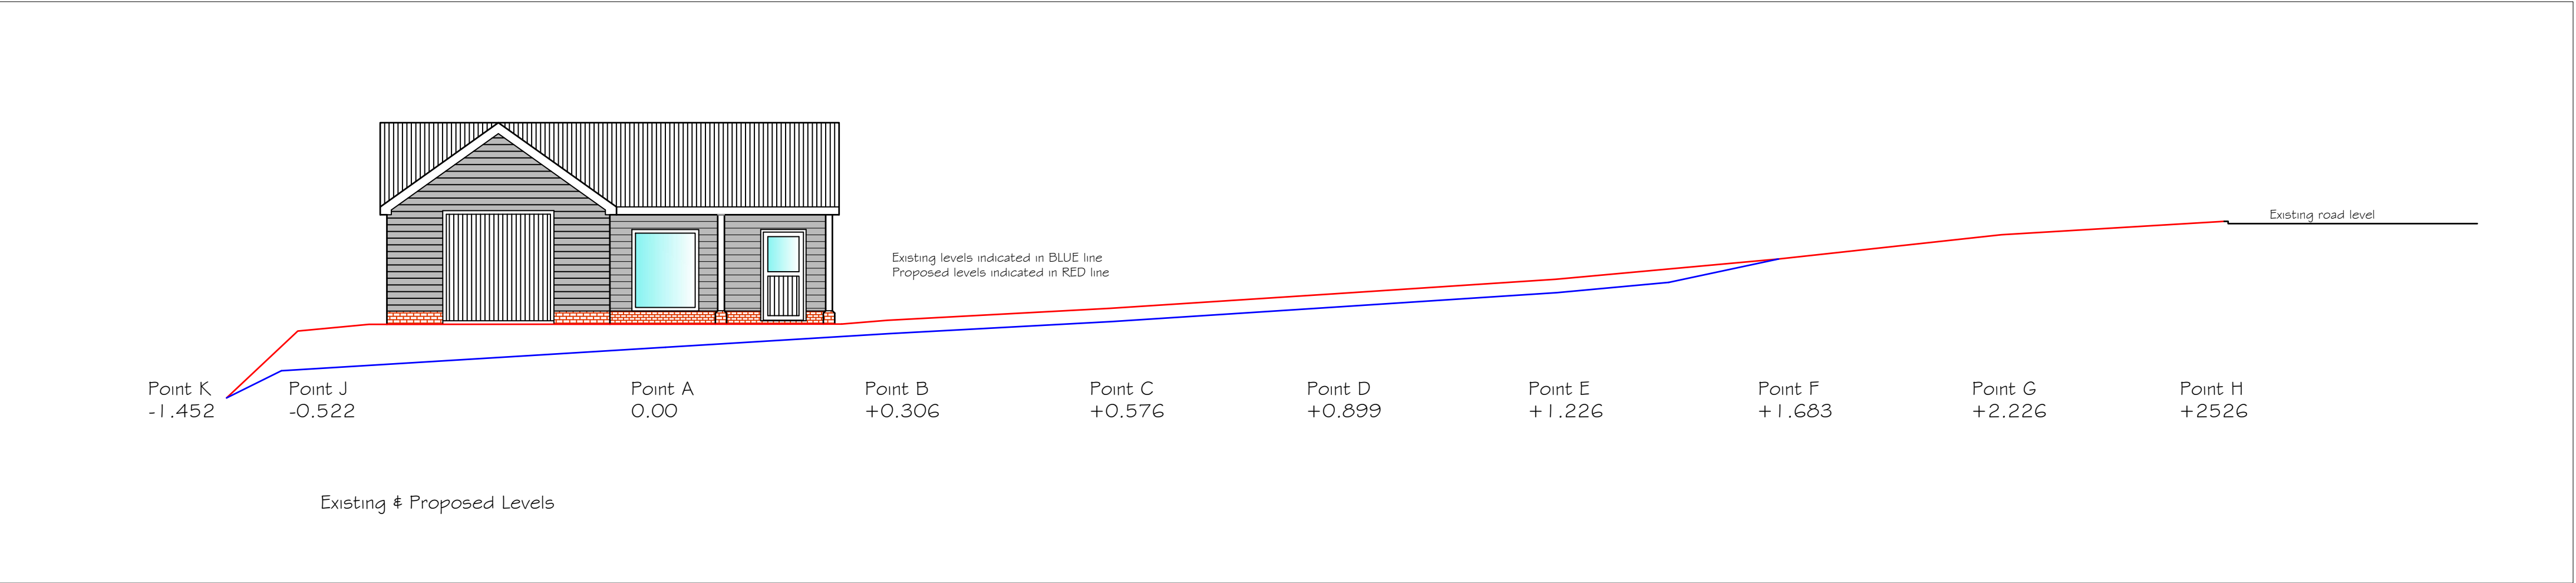

Proposed Site Plan At 1:2500 Scale

Tecta Associates Ltd

Mobile:- 07765800405
E-mail:- info@tecta-associates.co.uk

Title: Land At Neath Road, Fforest Goch, Pontardawe Proposed Fruit Processing Area - Levels	Date: May 2023	Scale: 1:100 (At A2)
Client: Mr Marc O'Mahoney 18 Maes Y Deri, Cilfrew, Neath, SA10 8LT	Number: TAL22/16/02	