



This drawing is the copyright of Elgin Architecture & Design and may not be copied, altered or reproduced in any form or passed to a third party without their consent.		Dimensions must be checked and verified on site and any discrepancies should be reported and verified immediately.		If there is any doubt please contact us for further clarification.	
Client:		Address:		Project:	
Tracey Thorne		7 Cound Terrace, Port Talbot, Neath Port Talbot, SA13 1PP		7 Cound Terrace, Port Talbot, Neath Port Talbot, SA13 1PP	
Drawing:		Date:		Drawing No.:	
Existing Ground Floor Plan & Elevations		02/11/2023		2317/01	
Scale:		Sheet:		Rev.:	
1:50 & 1:100 @ A2					
Huw Williams		T (01554) 775659		M +44(0)77980 911959	
E elgin.solutions@gmail.com		A 88 Elgin Road Pwll Llanelili SA15 4AF			
Residential & Commercial Architectural Solutions		architecture & design		ELGIN	


Existing Ground Floor Plan Scale 1:50

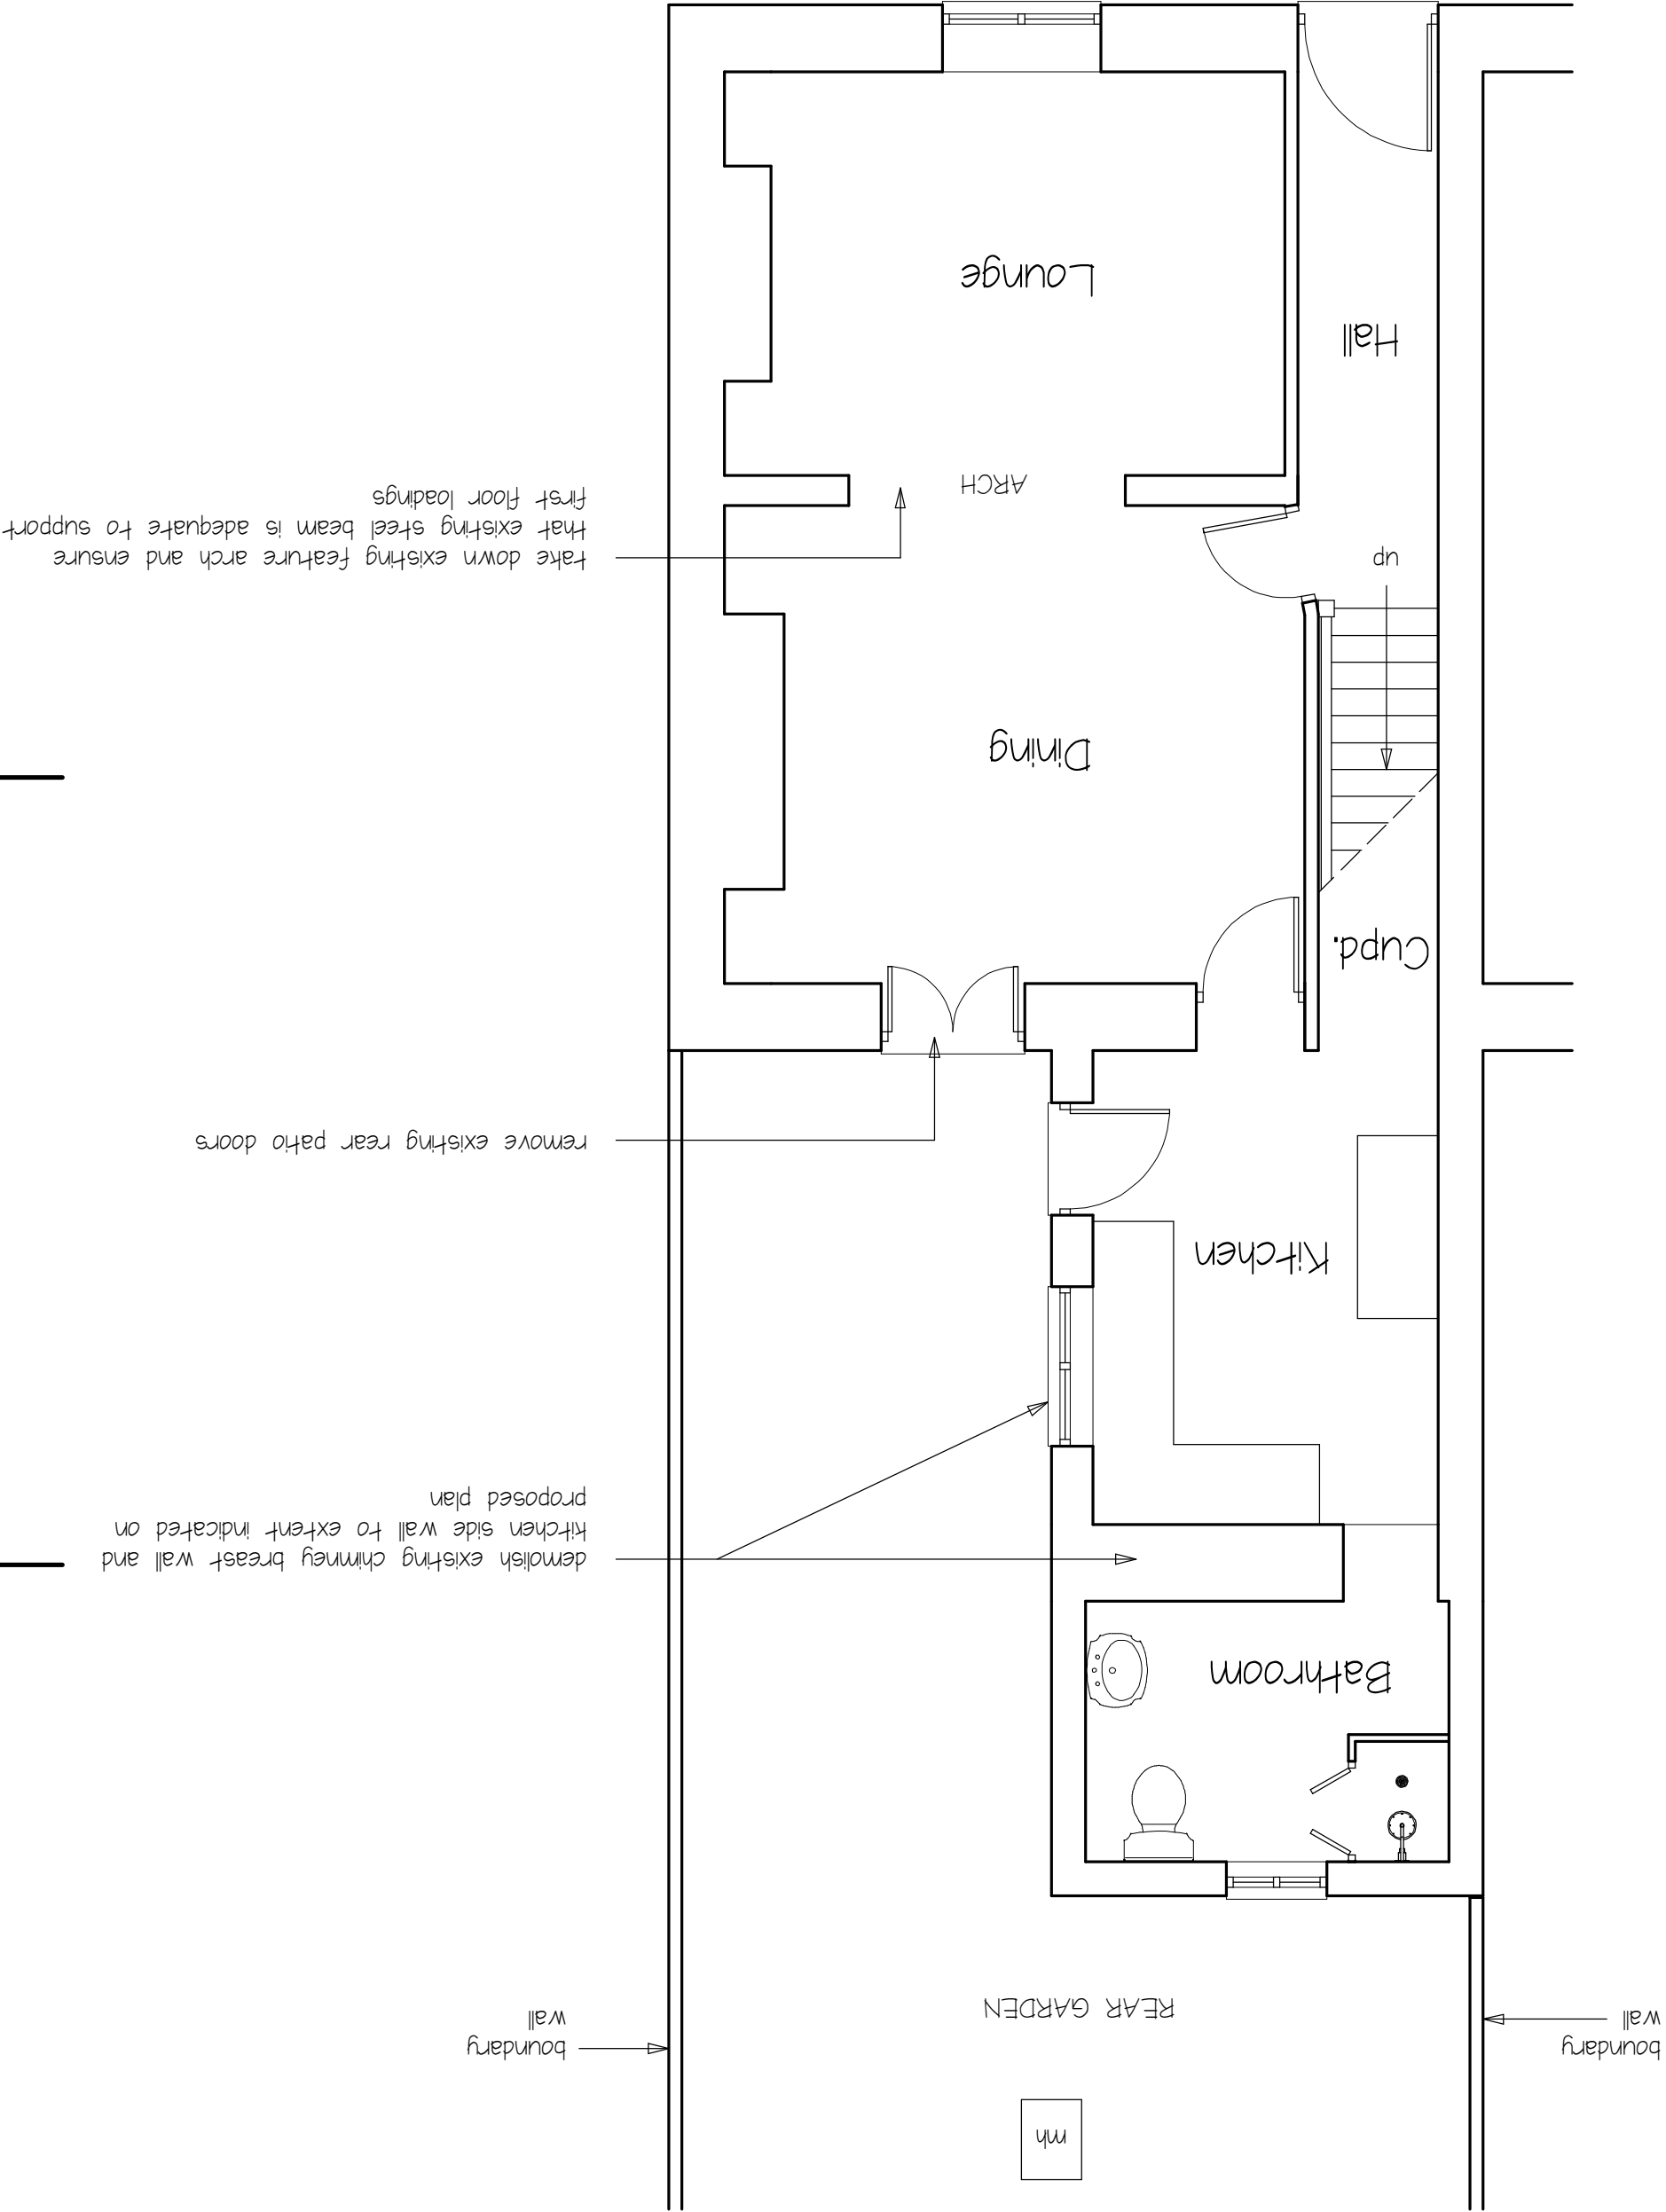

Existing Opposite Side Elevation

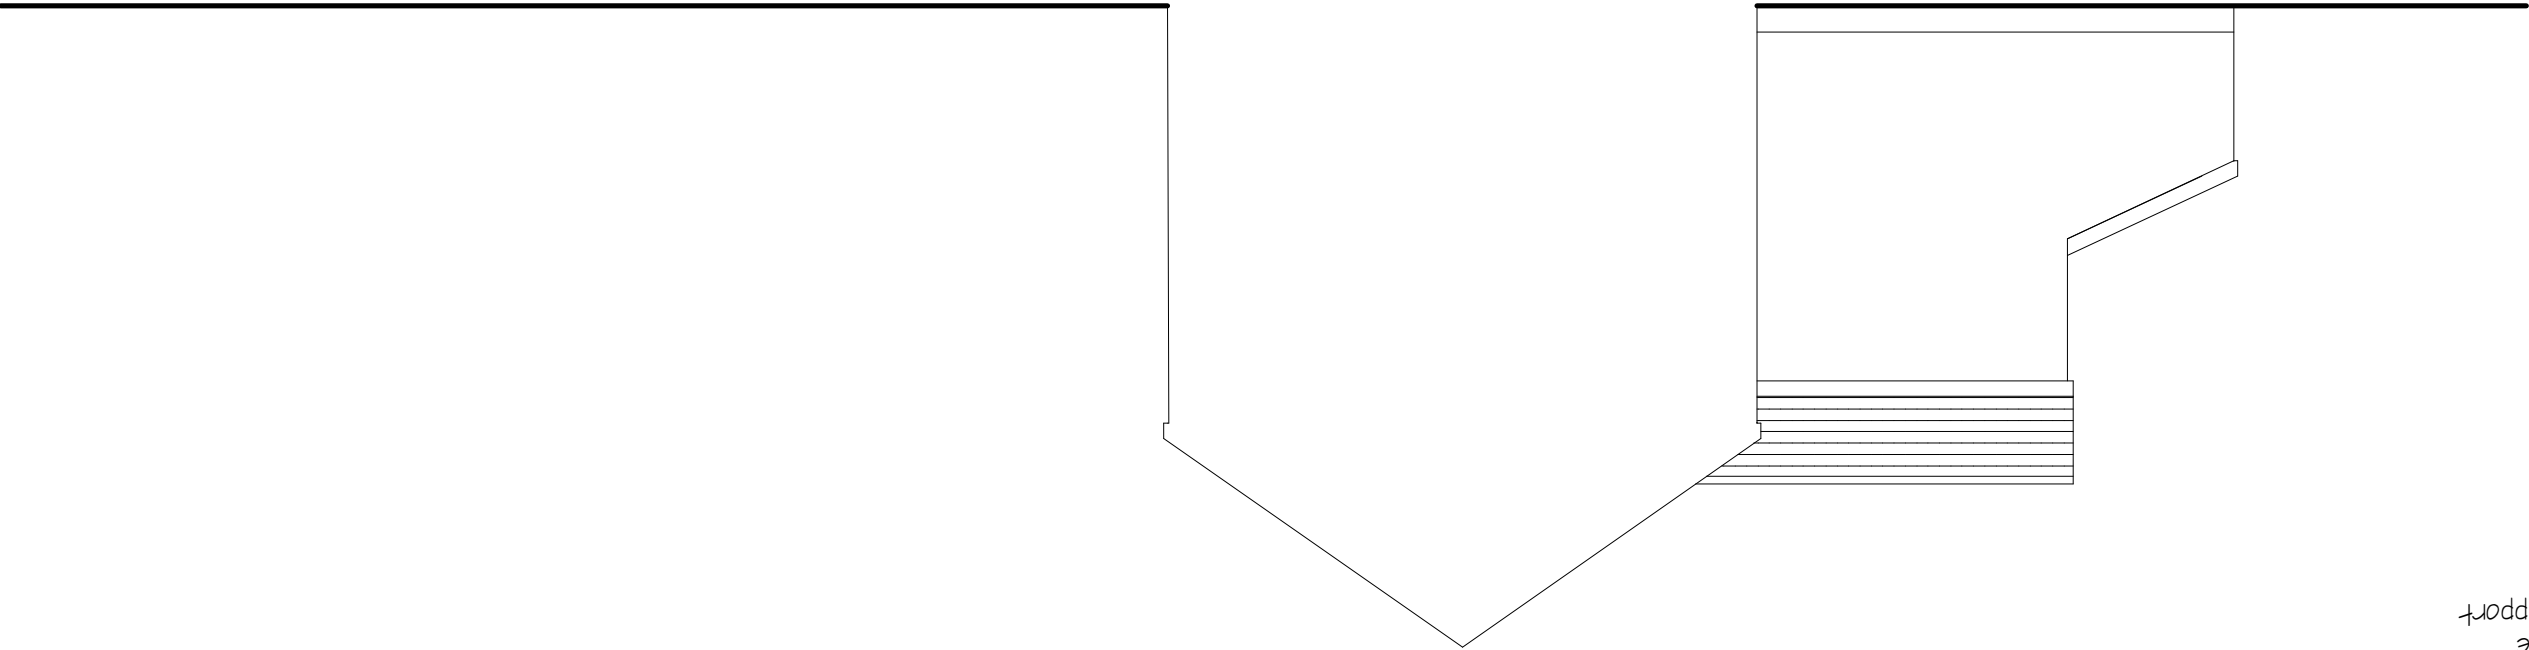

Existing Rear Elevation

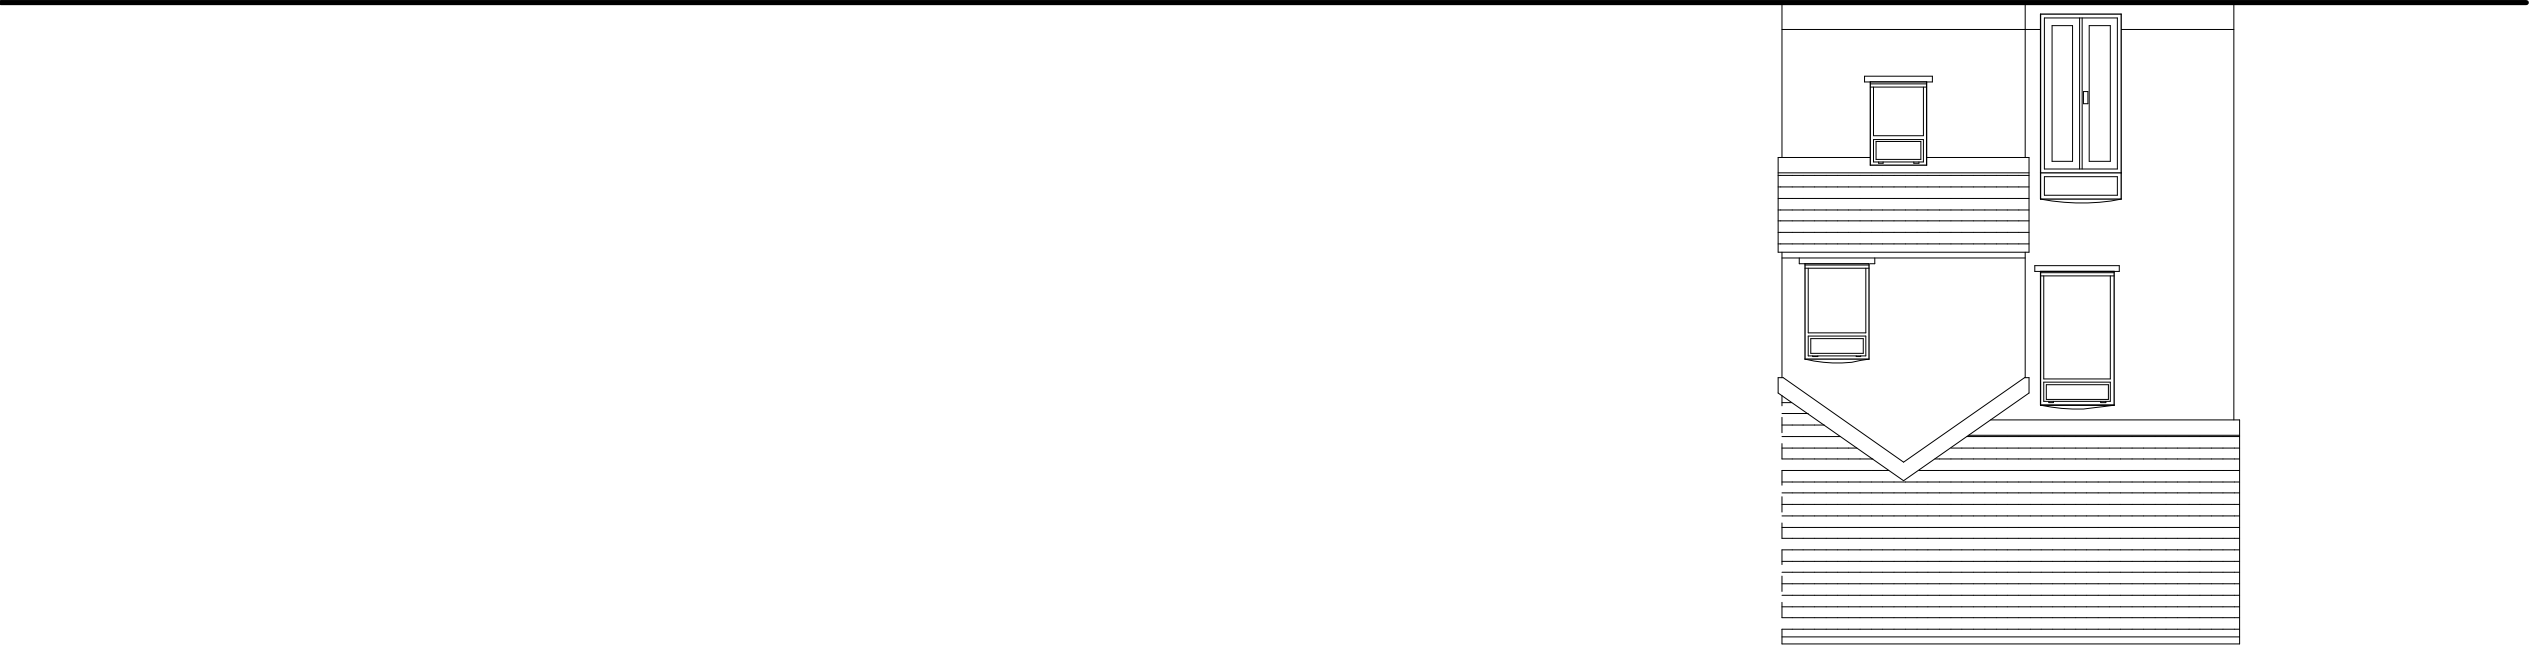

Existing Side Elevation

