



SITE PLAN

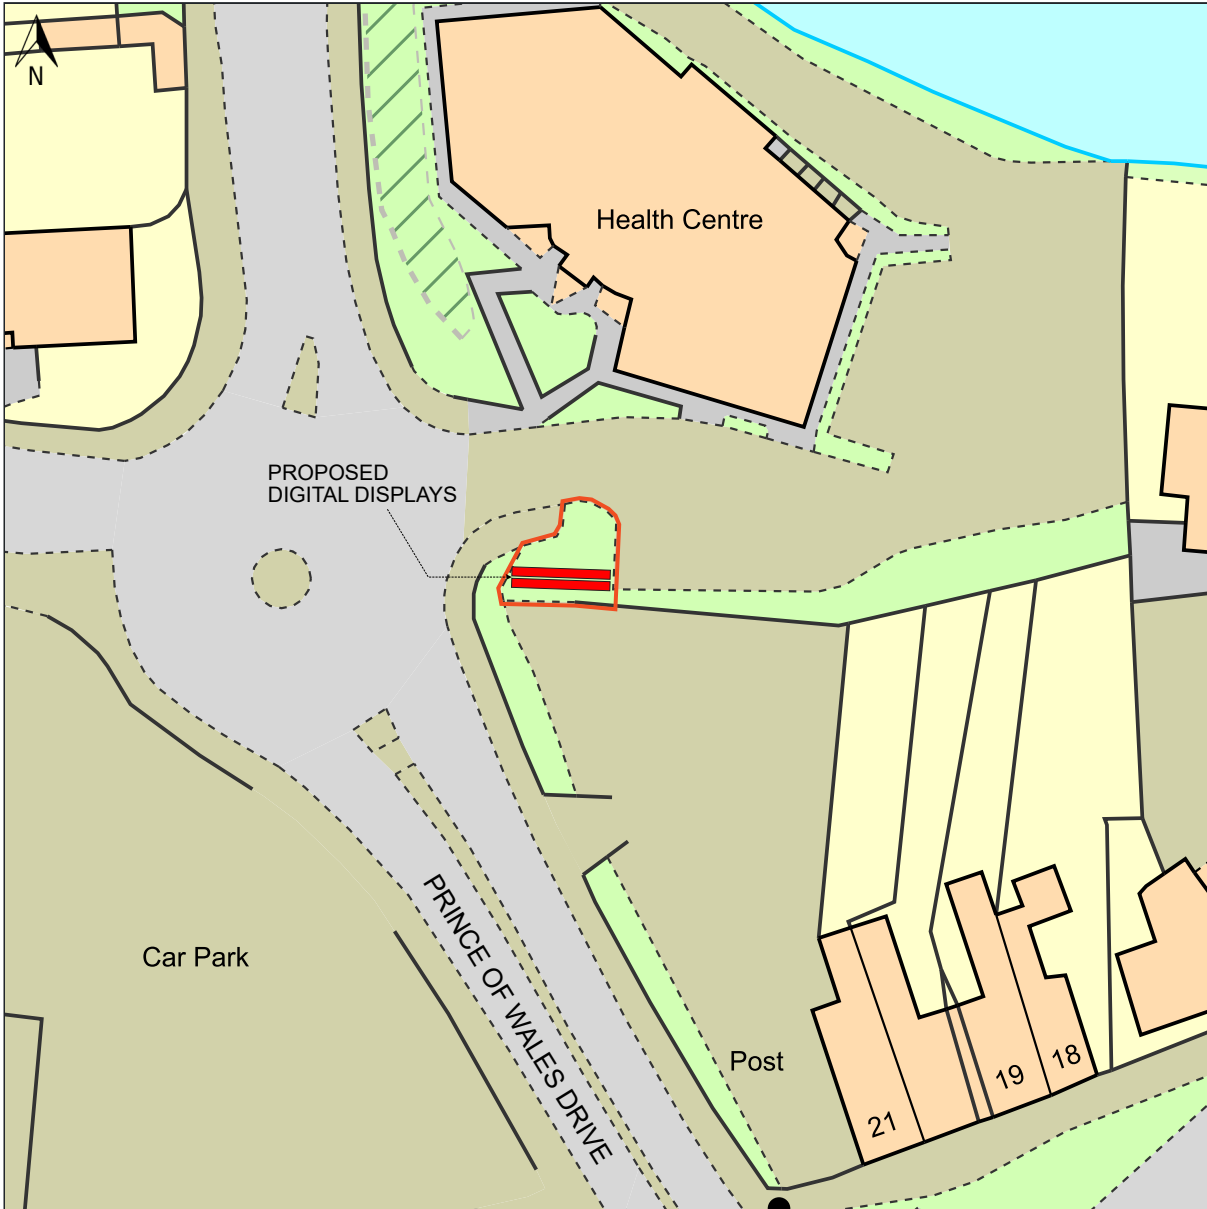

© Crown copyright and database rights, 2023. Ordnance Survey
0100031673 Created using Plans by Emapsite

 

Scale: 1:500

Paper Size: A3

 48 sheet LED Illuminated Displays
(6m wide x 3m high)

 Site Boundary

Site:

Prince of Wales Drive Neath SA11 3EW

Drawing:

Site Plan

Date:

24/10/2023

Dwg. No.

PY4598/002

Rev.:

Scale: 1:500@A3

