


EXISTING SOUTH ELEVATION

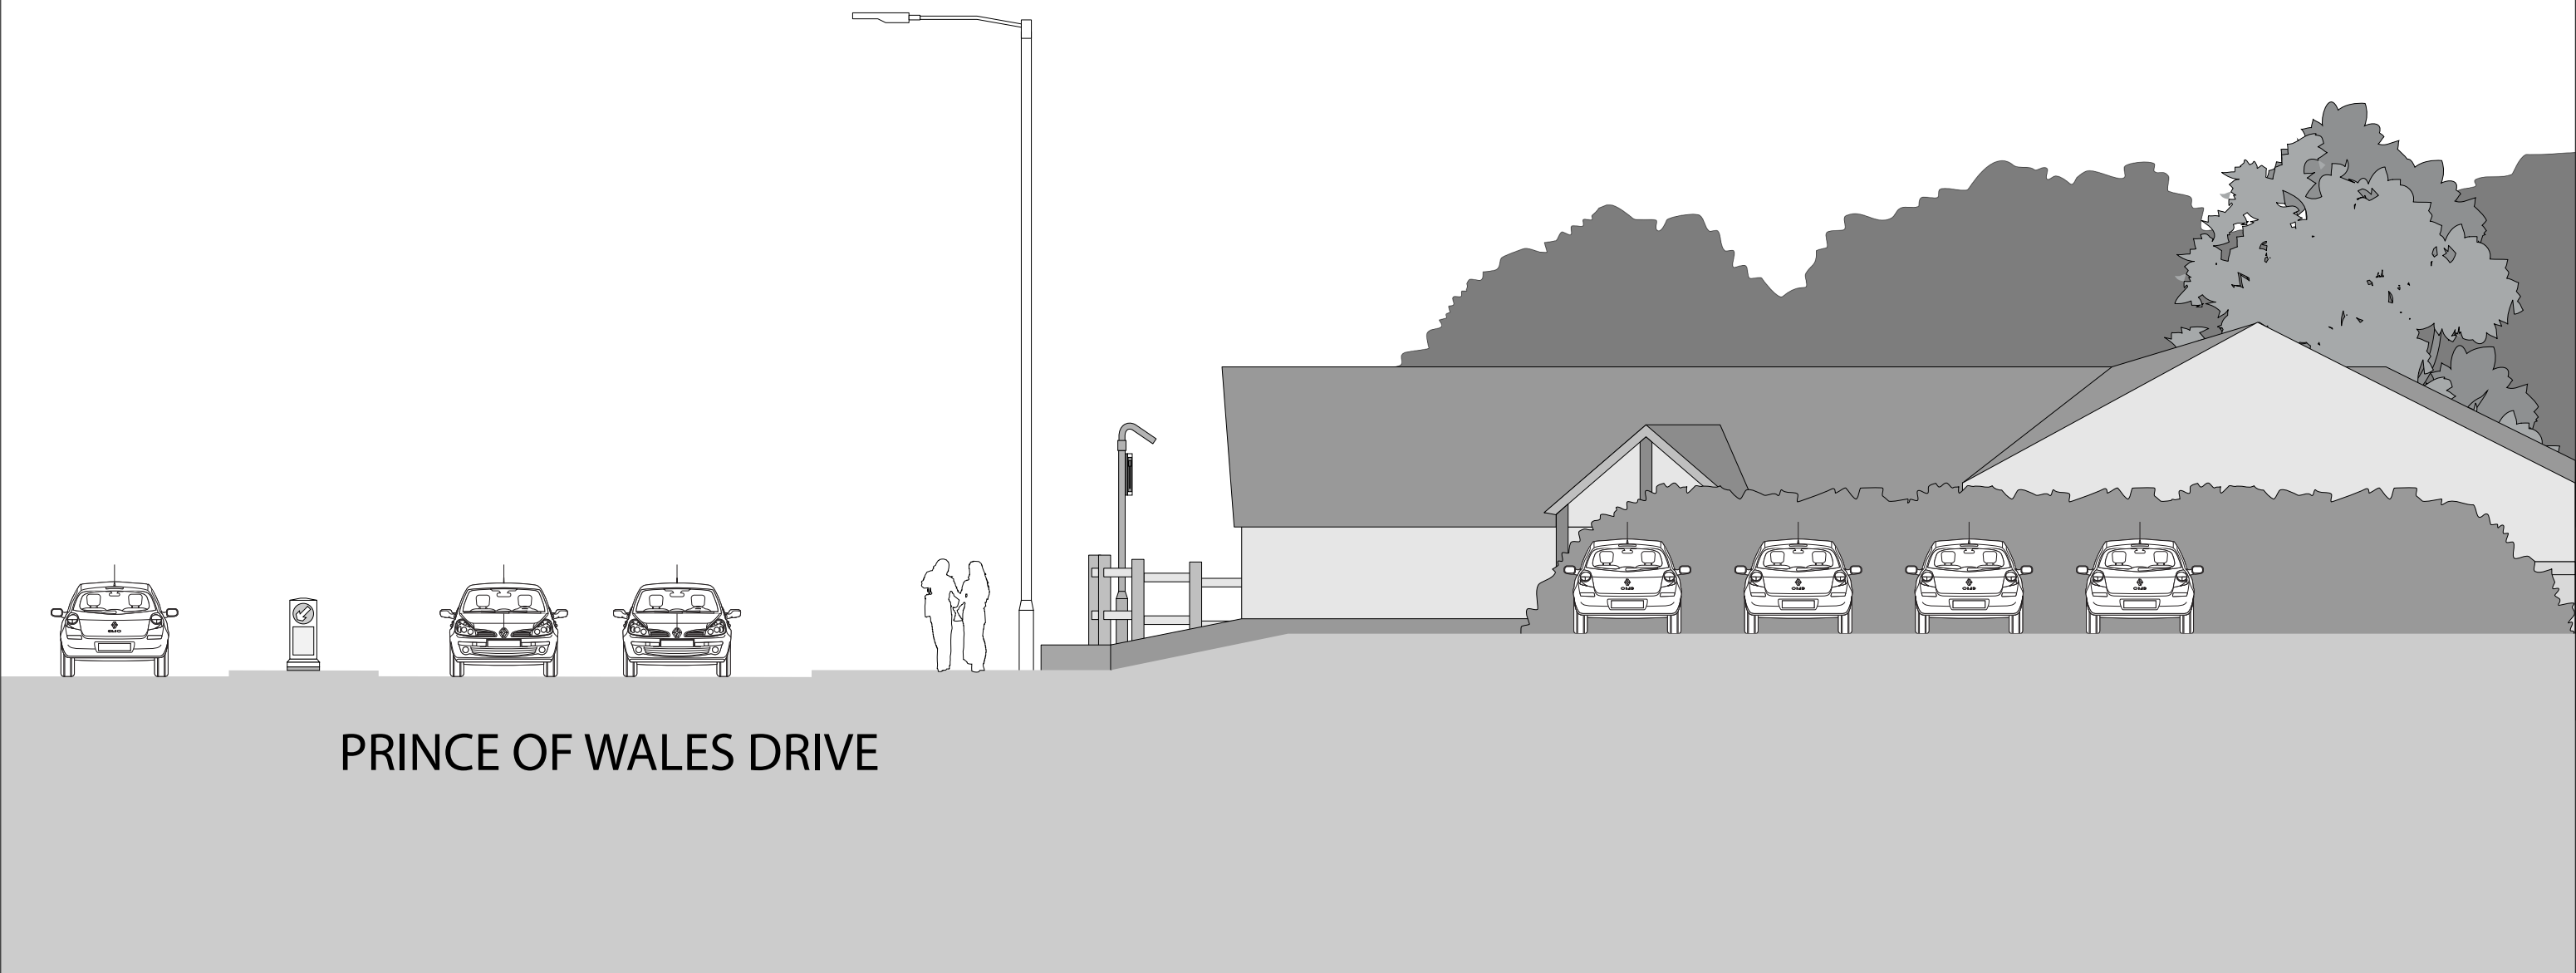

Site:

Prince of Wales Drive Neath SA11 3EW

Drawing:

Existing South Elevation

Date:

24/10/2023

Dwg. No.

PY4598/004

Rev.:

Scale: 1:100@A3

