


PROPOSED SOUTH ELEVATION

Proposed 48 Sheet
LED Illuminated Display

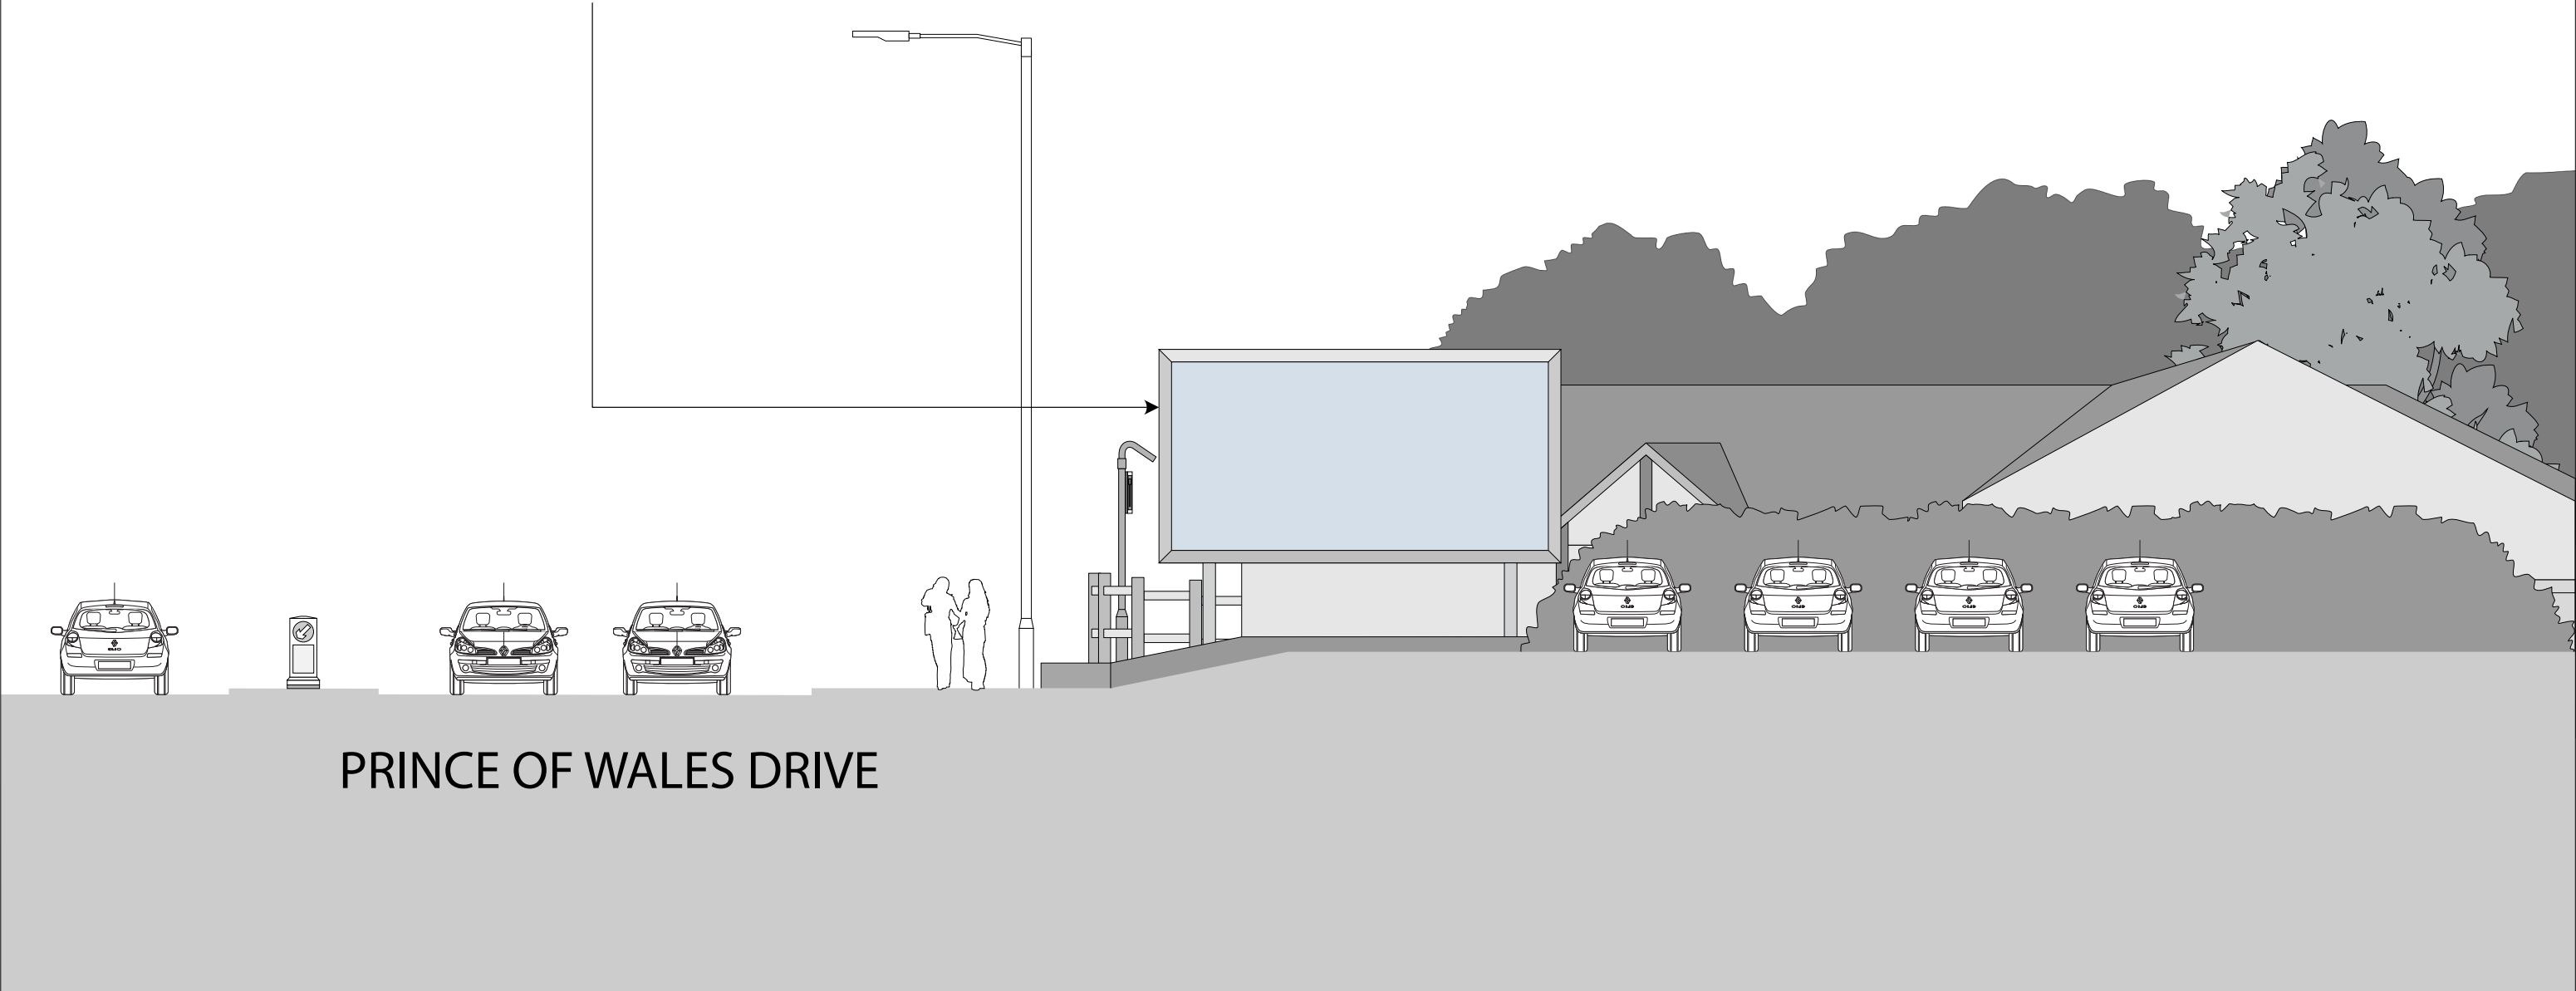

PRINCE OF WALES DRIVE

Site:

Prince of Wales Drive Neath SA11 3EW

Drawing:

Proposed South Elevation

Date:

24/10/2023

Dwg. No.

PY4598/006

Rev.:

Scale: 1:100@A3

