
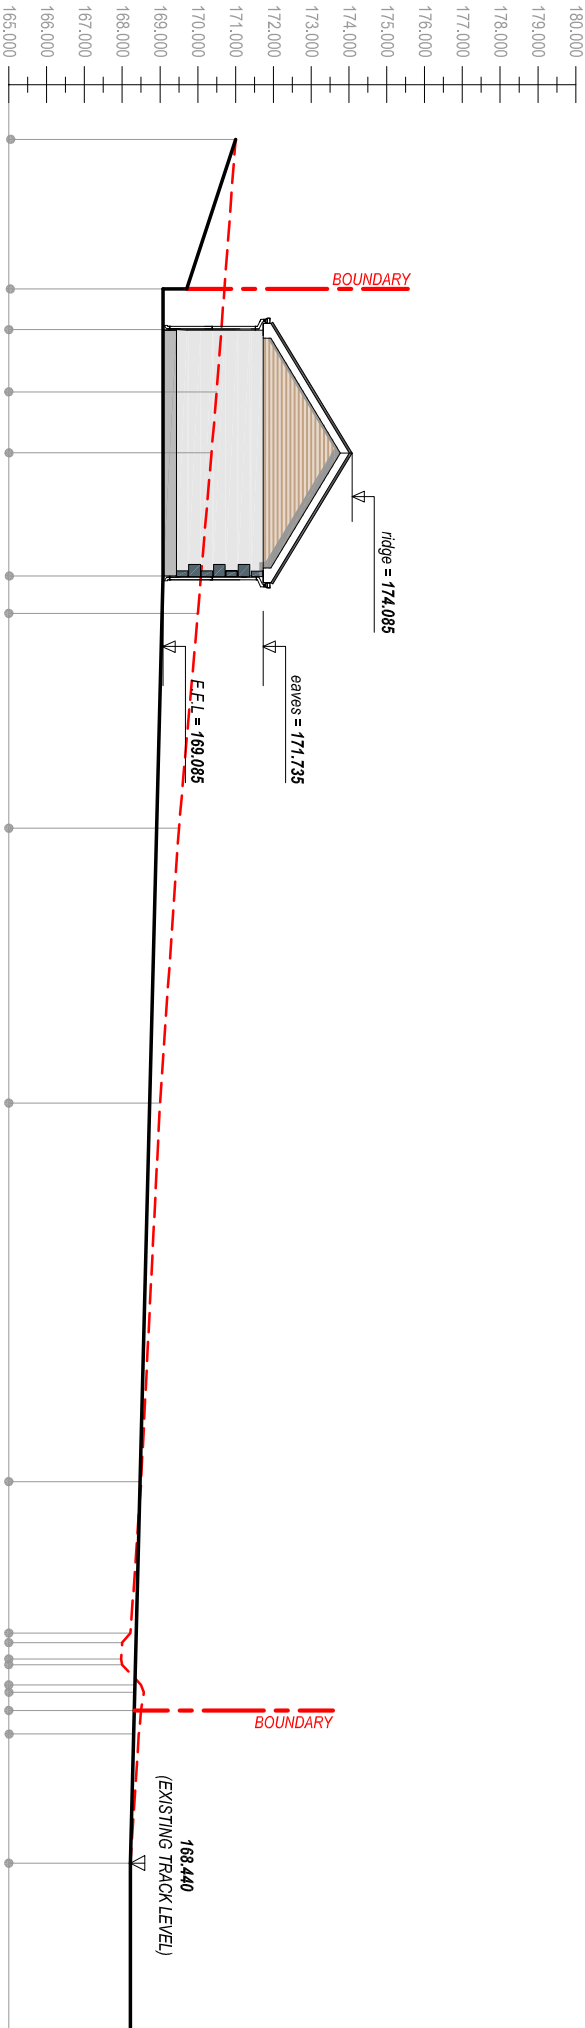


SECTION KEY PLAN
Scale 1:200

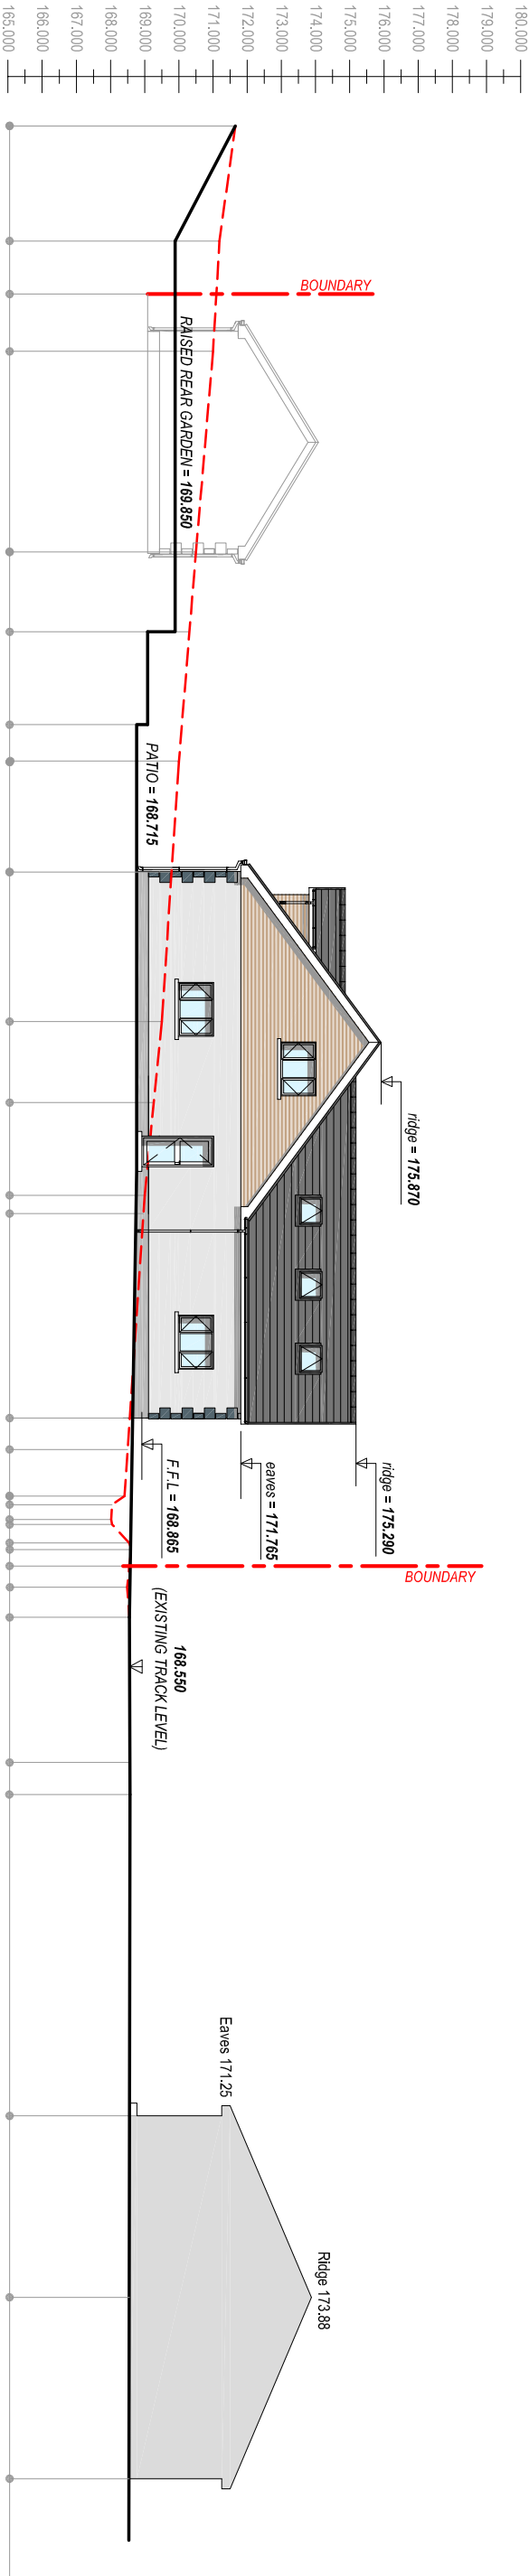

Client:

Mr & Mrs. Knight
Samuels Road
Cwmlynnell
SA9 2GT

Project Title:
**PROPOSED NEW DWELLING
(with separate Garage / Workshop)**

General Notes:
1. All dimensions are in millimetres unless otherwise stated.
2. Dimensions are to internal face of structural member.

Drawing Issue:

PLANNING

Drawing Title:
**EXISTING & PROPOSED SITE PLANS
AND SECTIONS**

Drawing No:	CPD-003	Revision:	C
Date:	30-07-2023	Revised:	26-10-2023
Scale:	1:500 / 1:200	Paper Size:	A2



Cwm Planning & Design Ltd.
(Civil, Structural & Architectural)