


PROPOSED FRONT ELEVATION

PROPOSED SIDE ELEVATION

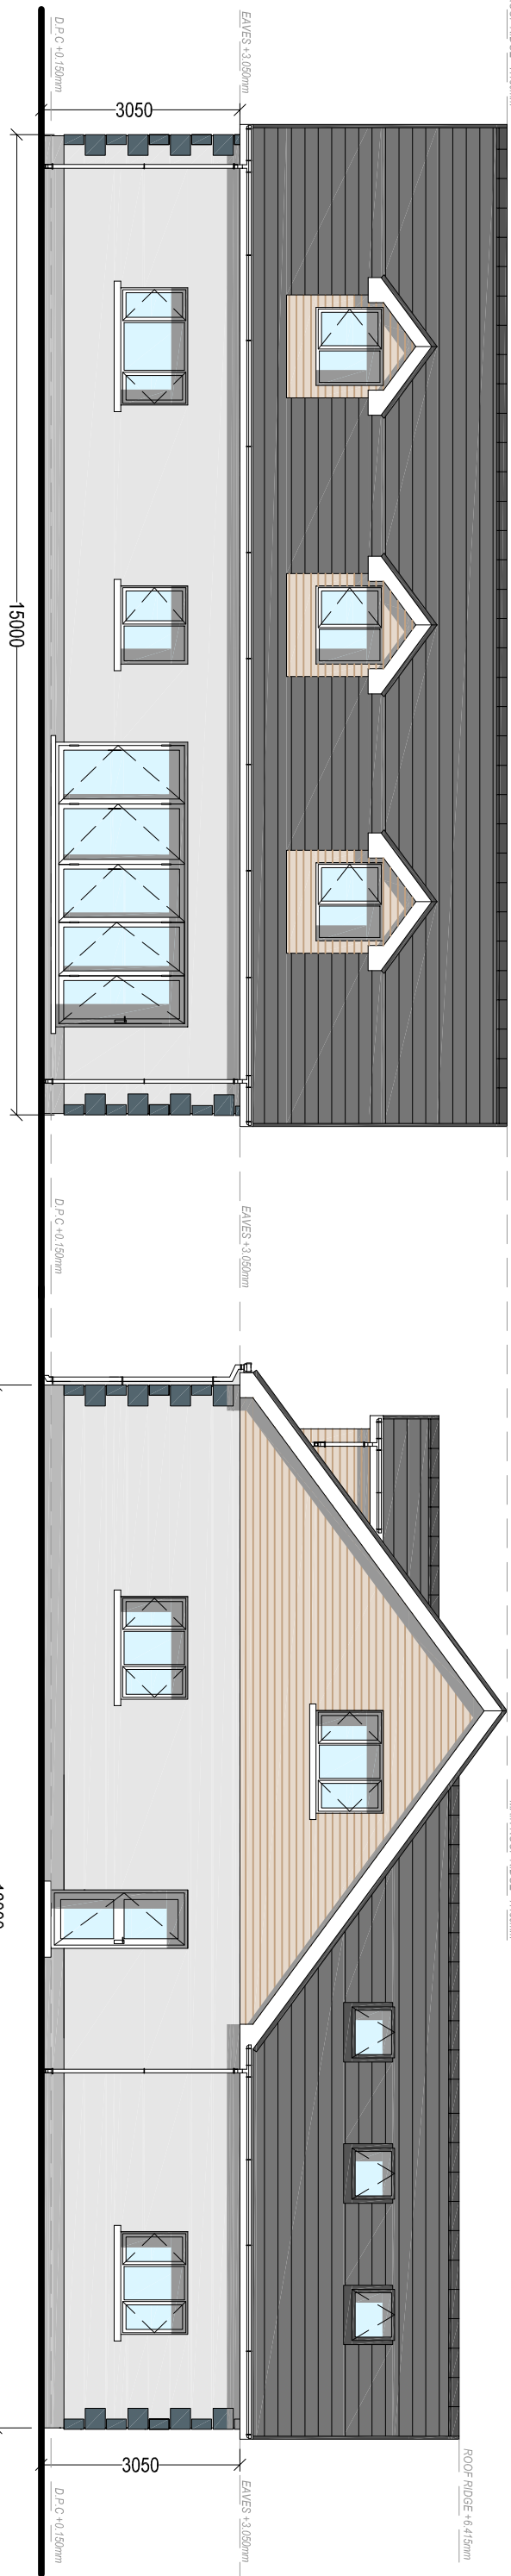

PROPOSED REAR ELEVATION

PROPOSED SIDE ELEVATION



PROPOSED GROUND FLOOR PLAN



PROPOSED FIRST FLOOR PLAN

PROPOSED MATERIAL FINISHES:

Roof Covering:
Concrete interlocking tile (WARLEY MODERN or similar)
Concrete ridge tile

Wall Covering:
Rendered Masonry - Ivory / Off white.
Composite Cladding - Cream

Windows & Doors:
UPVC Double Glazed.
Colour: TBC

Weather boarding:
UPVC Bullnosed
Colour: TBC

Rainwater goods:
Plastic, universal
Colour: TBC

Client:

Mr & Mrs. Knight
Samuels Road
Cwmillyntell
SA9 2GT

Project Title:

PROPOSED NEW DWELLING
(with separate Garage / Workshop)

General Notes:
1. All dimensions are to the face of the work unless otherwise stated.
2. Dimensions are to the nearest millimetre unless otherwise stated.

Drawing Basic:

PLANNING

Drawing Title: PROPOSED ELEVATIONS & FLOOR PLANS			
Drawing No:	CPD-005	Revision:	C
Date:	30/07/2023	Revised:	26-10-2023
Scale(s):	1:100	Paper Size:	A2



Cwm Planning & Design Ltd.
(Civil, Structural & Architectural)