


NOTES

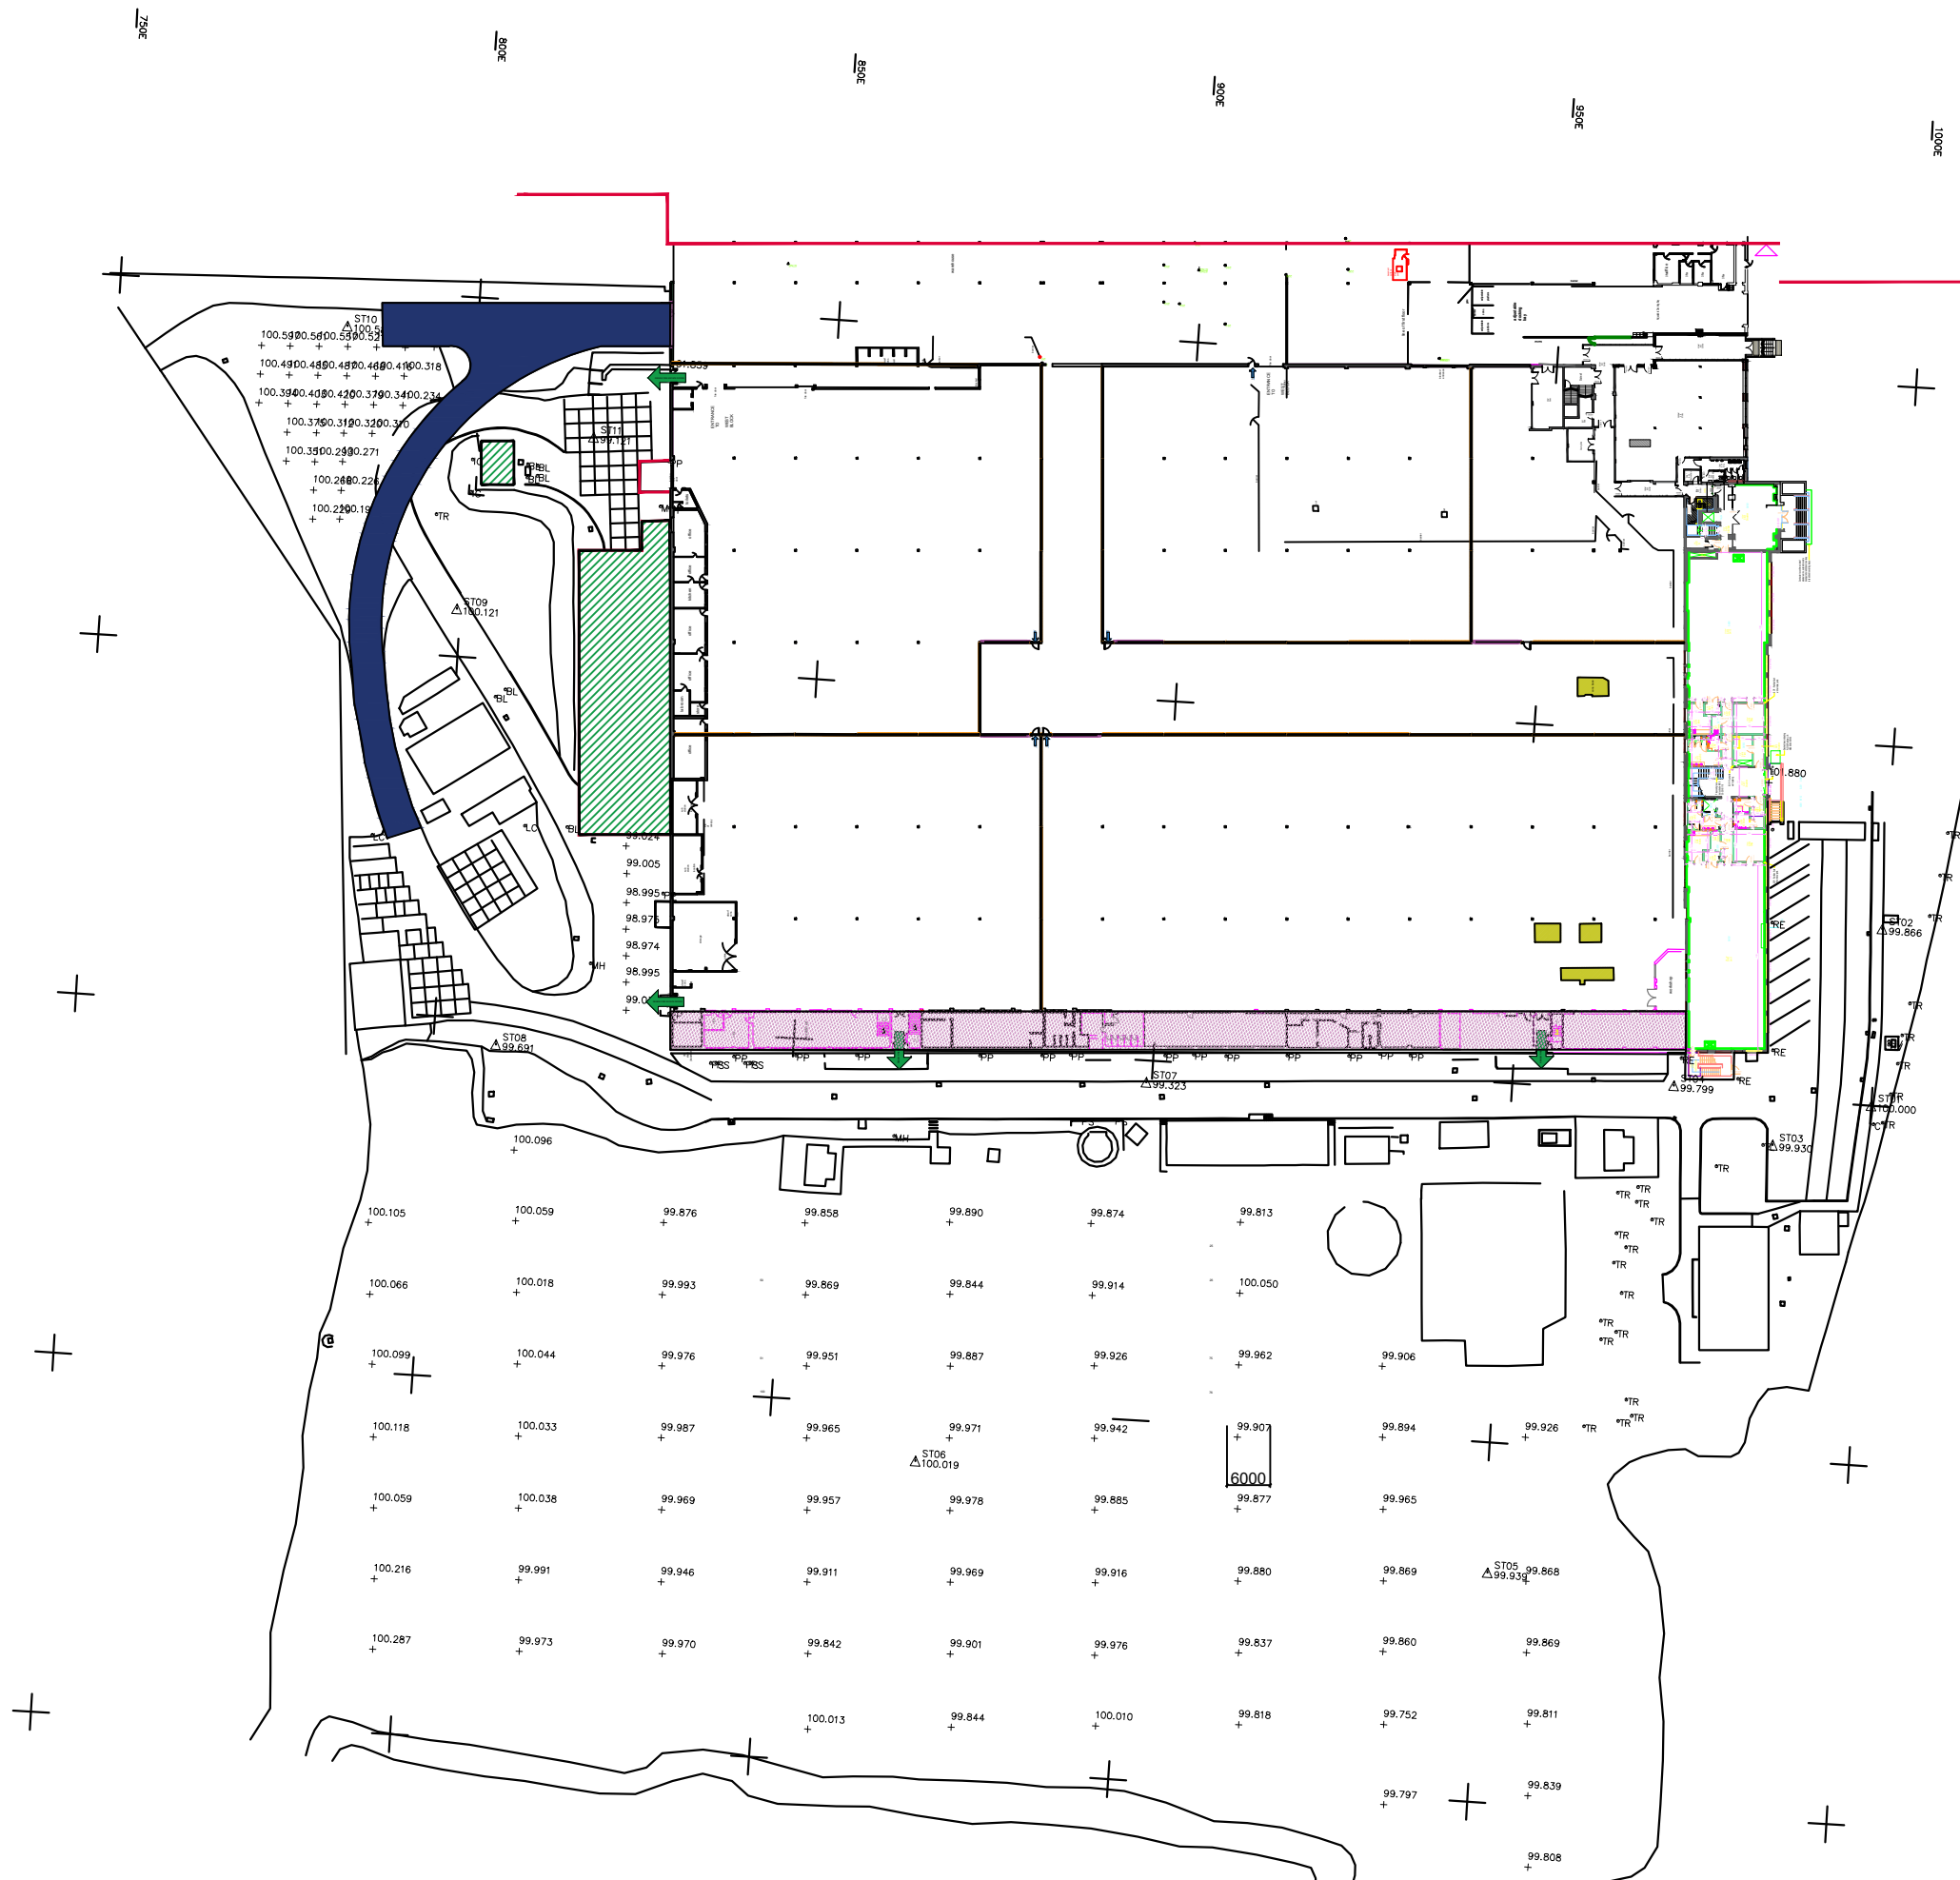

A	Nov'23	Updated	CH
REV	DATE		BY CHKD

CLIENT

Aquaculture360

PROJECT

Proposed Shrimp Farm
at Neath, Milland Rd,
SA11 1NJ

TITLE

As Existing Floor Plan

DRAWING ISSUE

Planning

GENERAL NOTES

- A- The scale shown on this drawing only applies to the correct paper size.
- B- Do not scale from this drawing take figured dimensions only.
- C- Any discrepancies to be reported to *ateb* consult.
- D- Drawings in PDF format are not to scale and are for reference only.

DATE	March'23	PRODUCED BY	C.Holmes
SCALE	1:1000	CHECKED	
PAPER SIZE	A3	APPROVED	

***ateb* Consult**
42 Gurnos Road
Ystalyfera
Swansea
SA9 2HY
Tel: 01639 849279
Fax: 01639 849984
E-mail: info@atebconsult.co.uk

JOB NUMBER	DRAWING NUMBER	REVISION
23/021	102	A