


Superseded

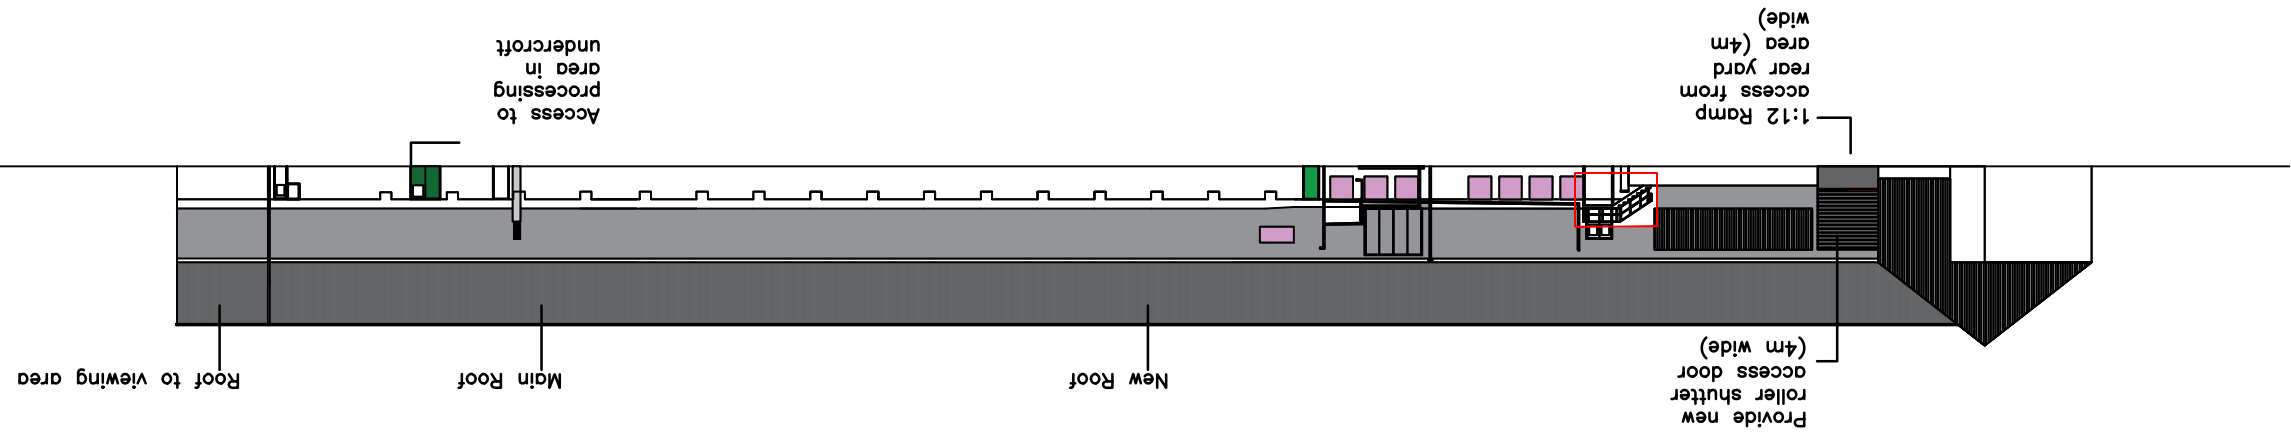

A		REV		DATE		CLIENT	
CH		Nov/23		Updated		AQUACULTURE 360	
PRODUCT Proposed Shrimp Farm at Neath, Millland Rd, SA11 1NJ Proposed North West Elevation							
DRAWING ISSUE Planning							
GENERAL NOTES A- The scale shown on this drawing only applies to the correct paper size. B- Do not scale from this drawing take figured dimensions only. C- Any discrepancies to be reported to <i>ateb</i> consult. D- Drawing in PDF format are not to scale and are for reference only.							
DATE		March 23		SCALE		1:500	
CHECKED		APPROVED		PAPER SIZE		A3	
<i>ateb</i> Consult 42 Gurnos Road Ystalyfera Swansea SA9 2HY Tel: 01639 849279 Fax: 01639 849984 E-mail: info@atebconsult.co.uk							
NO NUMBER		DRAWING NUMBER		REVISION		A	
23/03/21		209					

NOTES