





Reproduced from an Ordnance Survey map with the permission of the  
Controller of Her Majesty's Stationary Office.  
©Crown Copyright. All rights reserved.

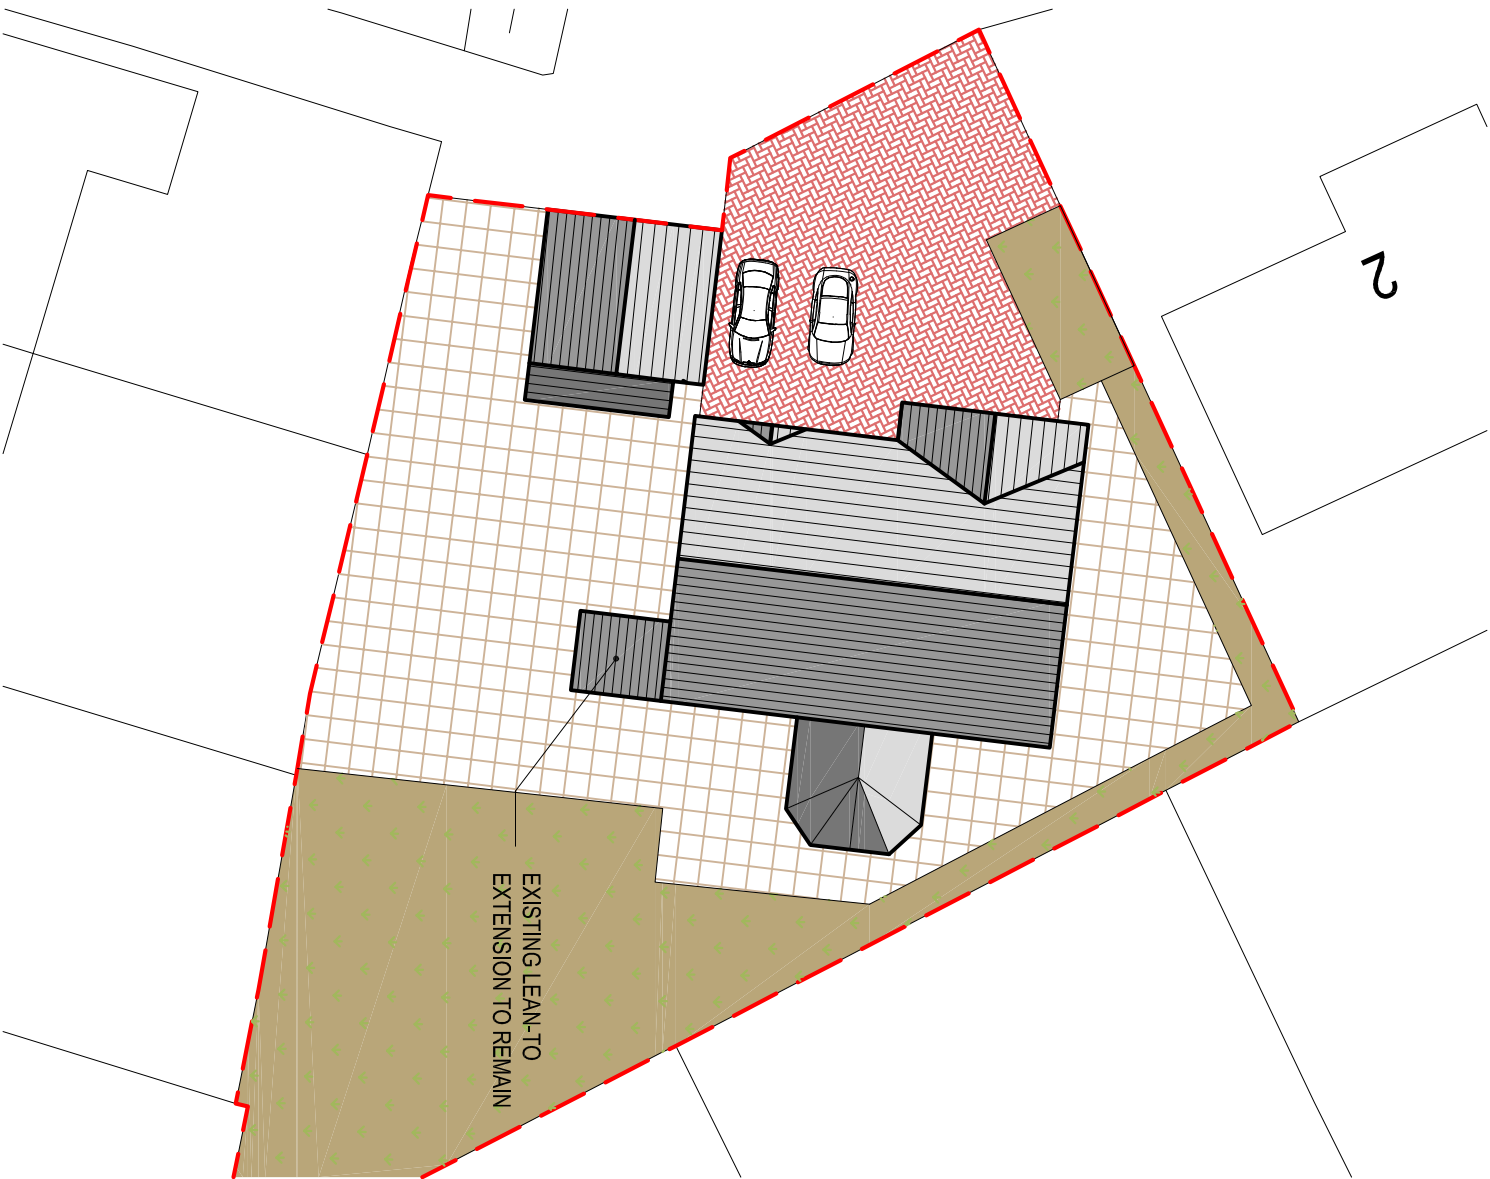

EXISTING SITE PLAN  
Scale 1:250



Reproduced from an Ordnance Survey map with the permission of the  
Controller of Her Majesty's Stationary Office.  
©Crown Copyright. All rights reserved.

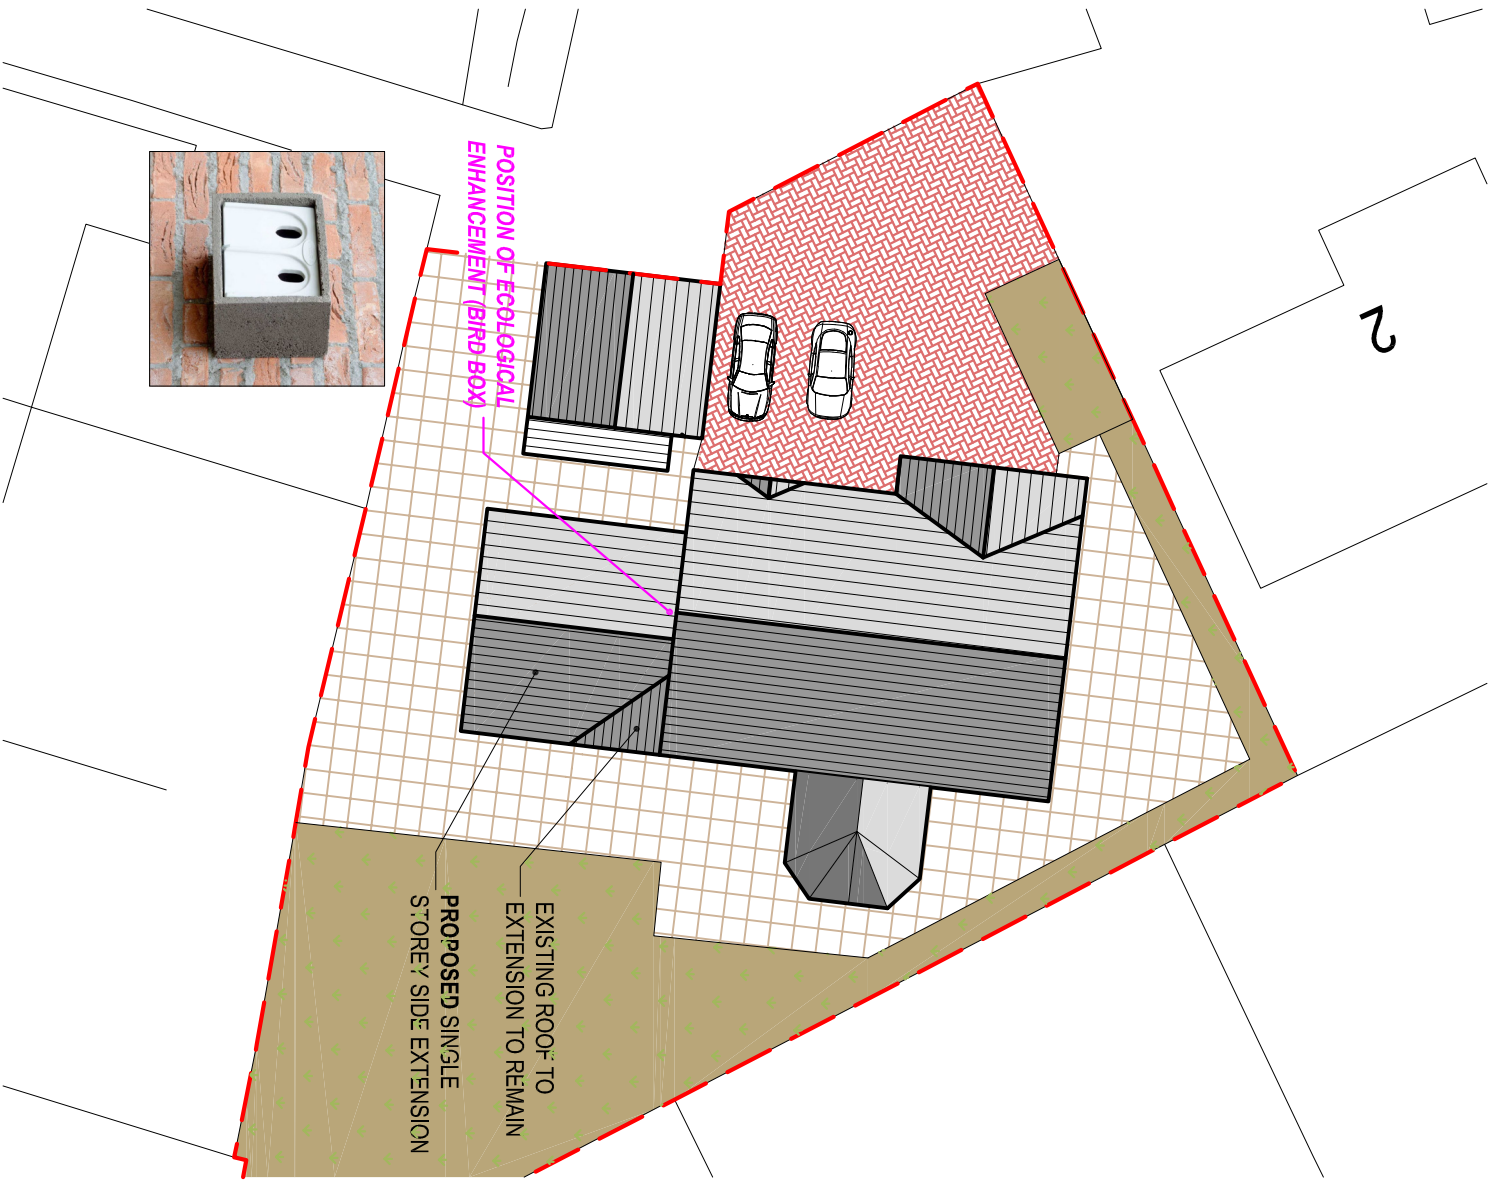

PROPOSED SITE PLAN  
Scale 1:250

Client:

Mr & Mrs. Mort  
Glendale Court,  
Bryncoch,  
Neath,  
SA10 7PQ

Project Title:

PROPOSED SINGLE STOREY  
SIDE EXTENSION

General Notes:

1. Draw and scale from this drawing. Use Imperial dimensions only.  
2. Dimensions are in millimetres unless otherwise stated.

Drawing Issue:

PLANNING

Drawing Title:

EXISTING & PROPOSED SITE PLANS

Drawing No:

002

Revision:

Date:

03-11-2023

Revised:

Scale(s):

1:250

Paper Size:

A3



Cwm Planning & Design Ltd.  
(architectural and draughting services)