
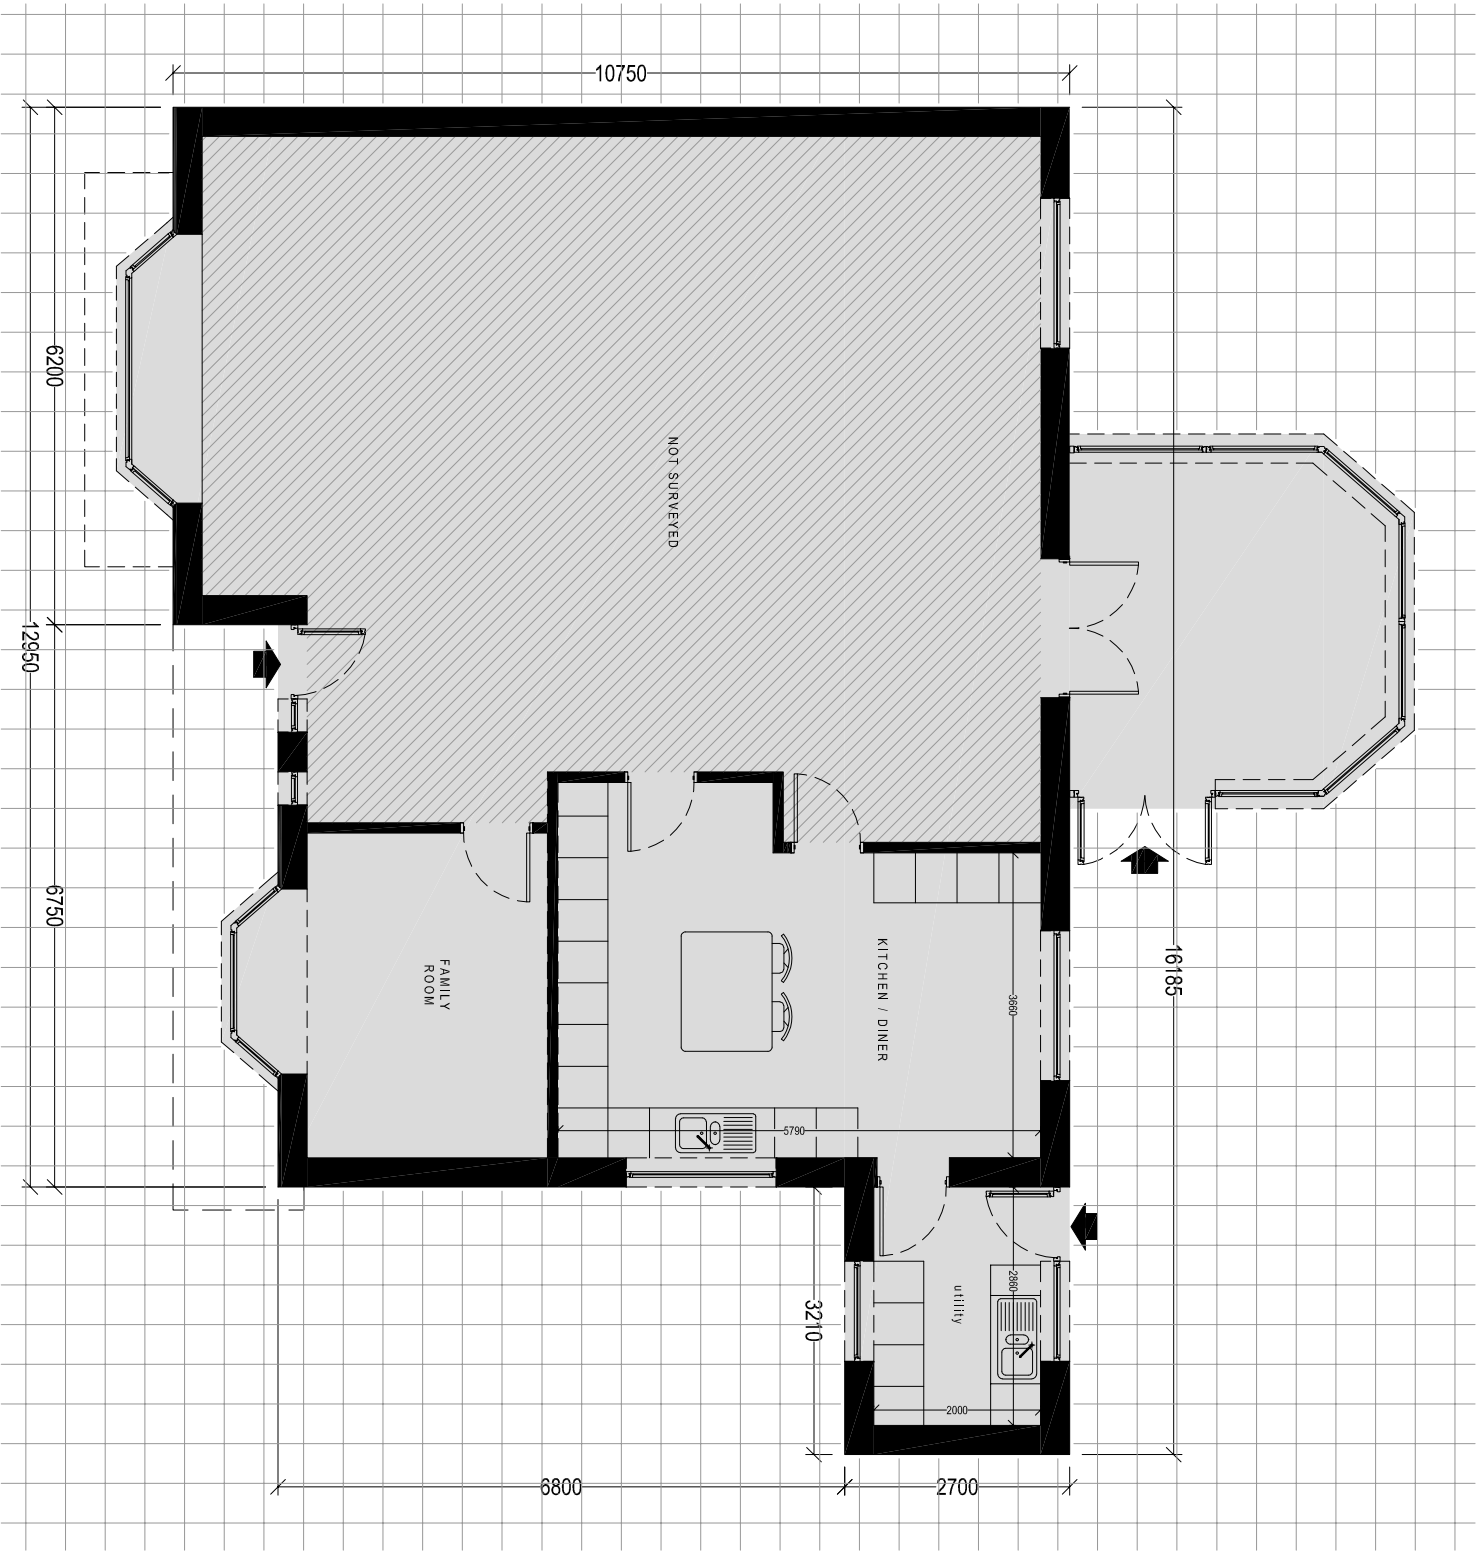
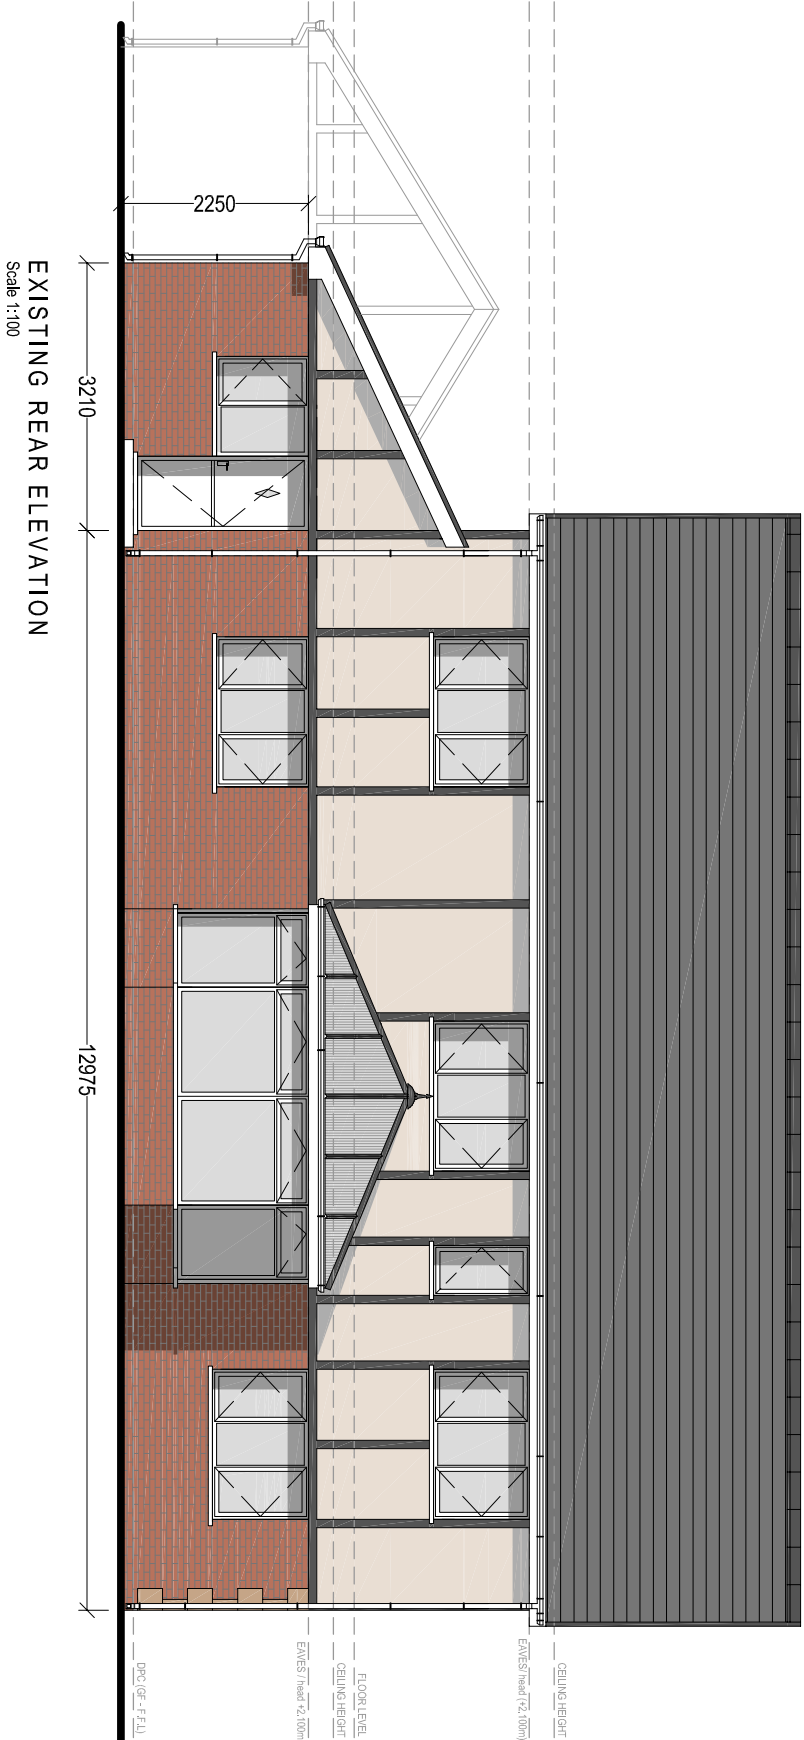
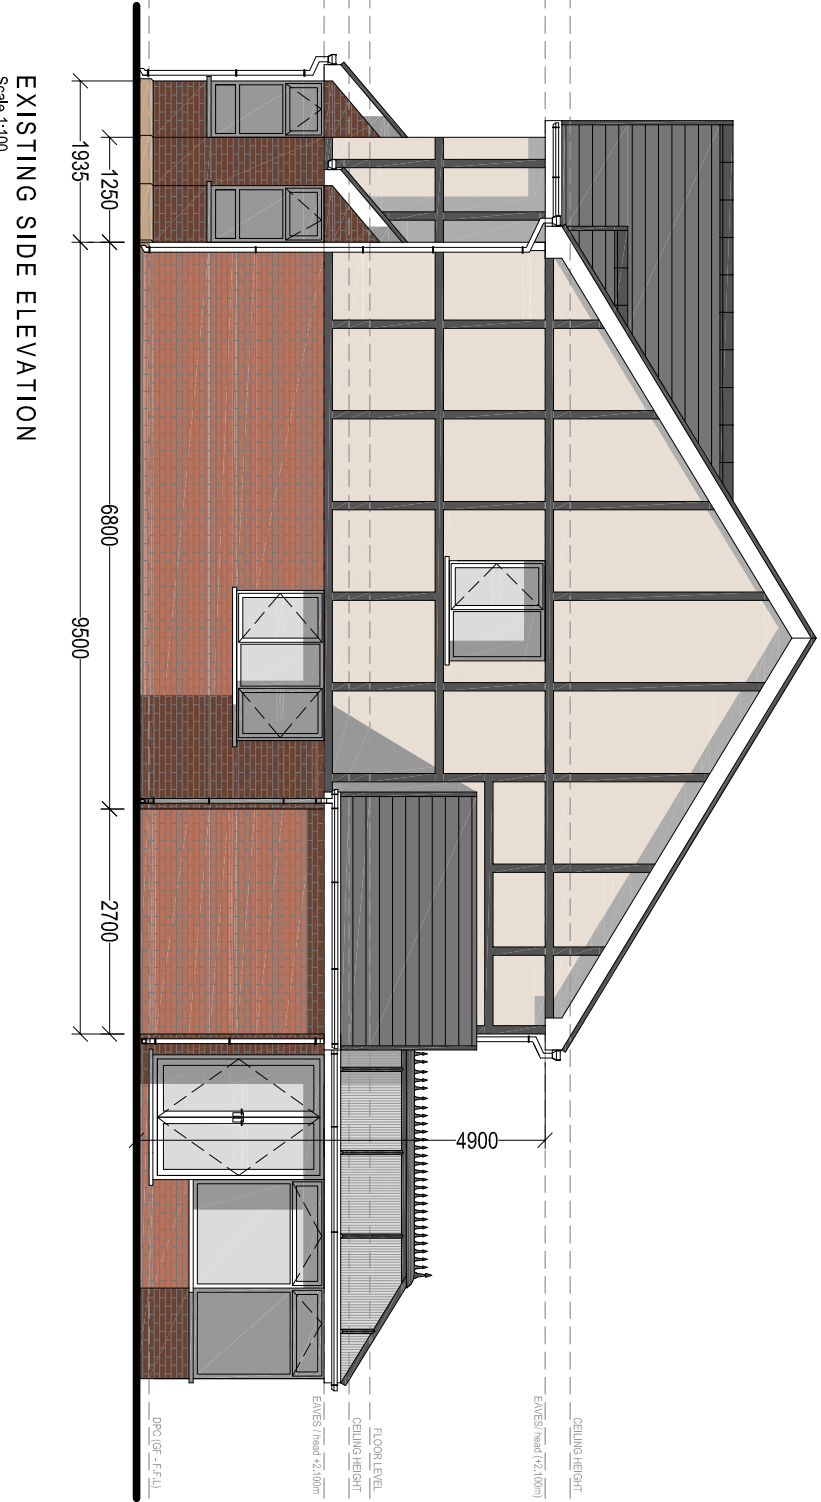


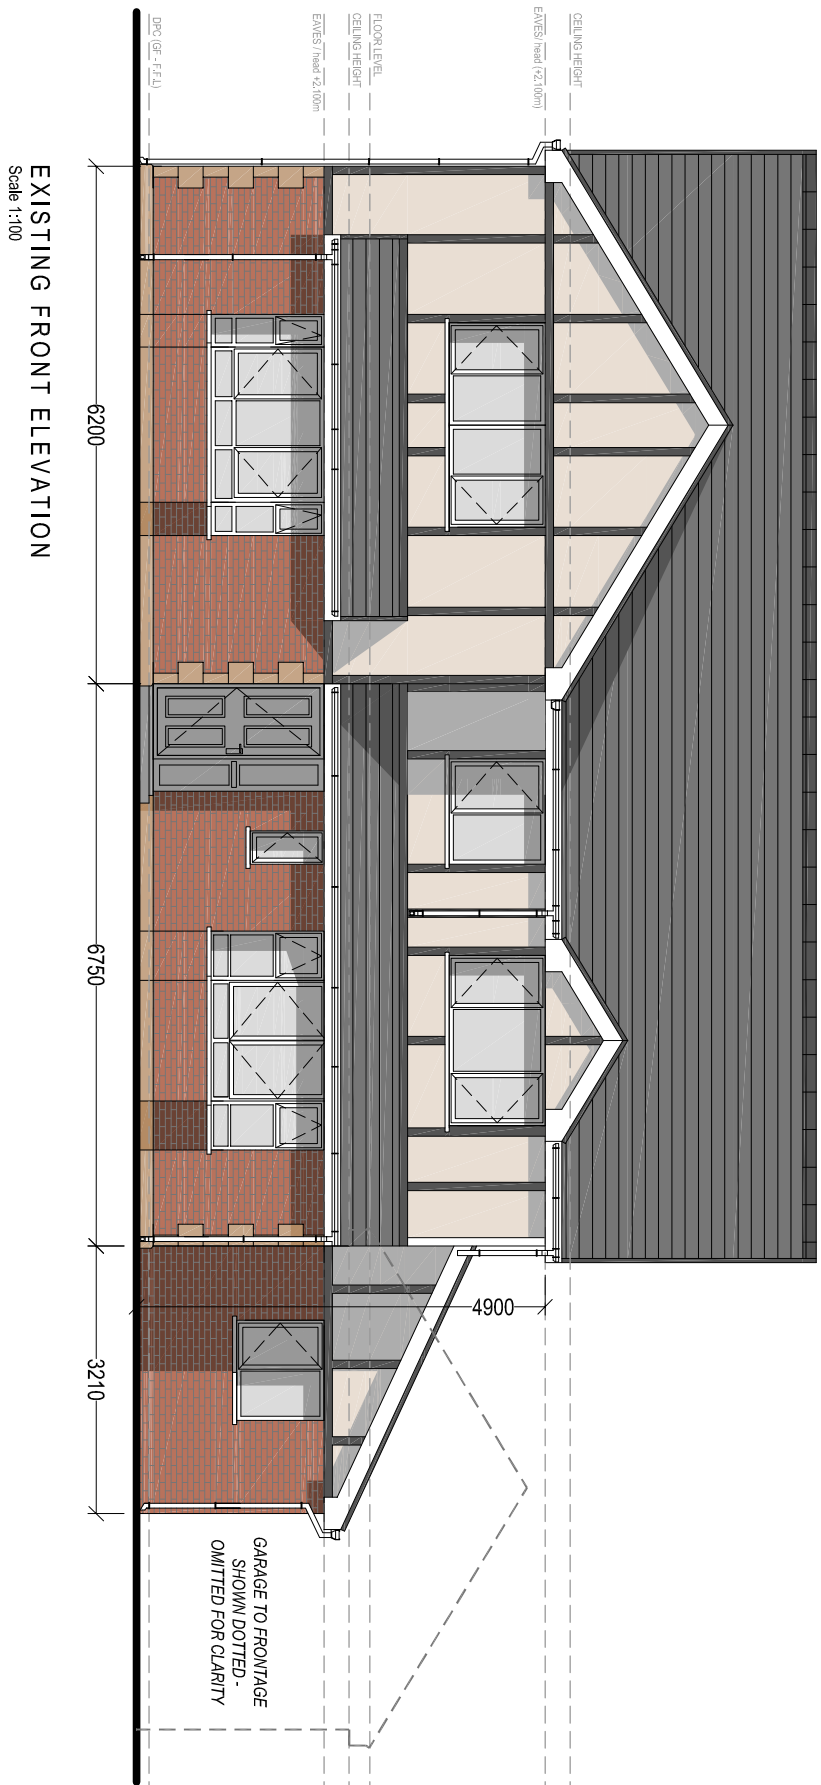

Client:
Mrs M. Mort
1 Glendale Court
Bryncoch
Neath
SA10 7PQ

Project Title:
PROPOSED SINGLE STOREY
SIDE EXTENSION

General Notes:
1. Drawings are to be read in conjunction with the Project Brief and Specification only.
2. Drawings are to be read in conjunction with the Project Brief and Specification only.
3. Drawings are to be read in conjunction with the Project Brief and Specification only.

Drawing Basis:

PLANNING

Drawing Title:
EXISTING ELEVATIONS & FLOOR PLANS

Drawing No.: 003

Revision:

Date: 02-11-2023

Revised:

Scale(s): 1:100

Paper Size: A2



Cwm Planning & Design Ltd.
(architectural and Draughting Services)