

MATERIAL FINISHES:

Roof Covering:

Slate (thin) (to match existing,

Concrete ridge tile (to match existing)

Wall Covering:

Rendered Masonry (to match existing,

Windows & Doors:

uPVC Double Glazed.

Colour: Black

Weather boarding:


UPVC bullnosed

Colour: Black

Rainwater goods:


Plastic, universa

Colour: Black

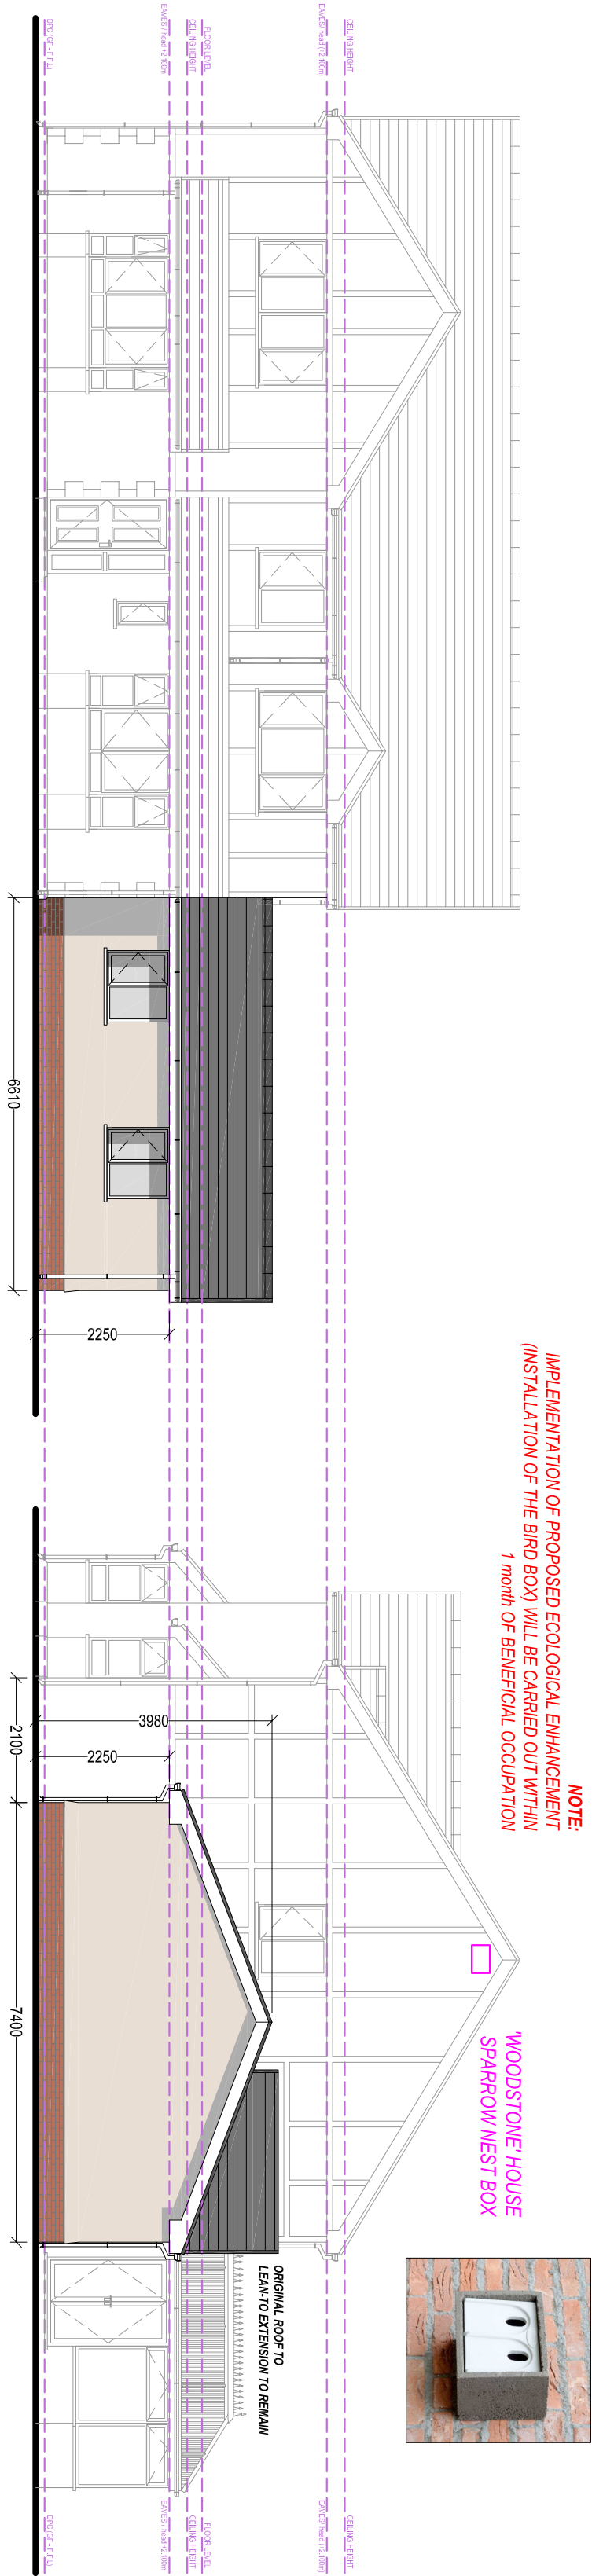

PROPOSED FRONT ELEVATION
Scale 1/4"=1'-0"

PROPOSED SIDE ELEVATION
Scale 1:100

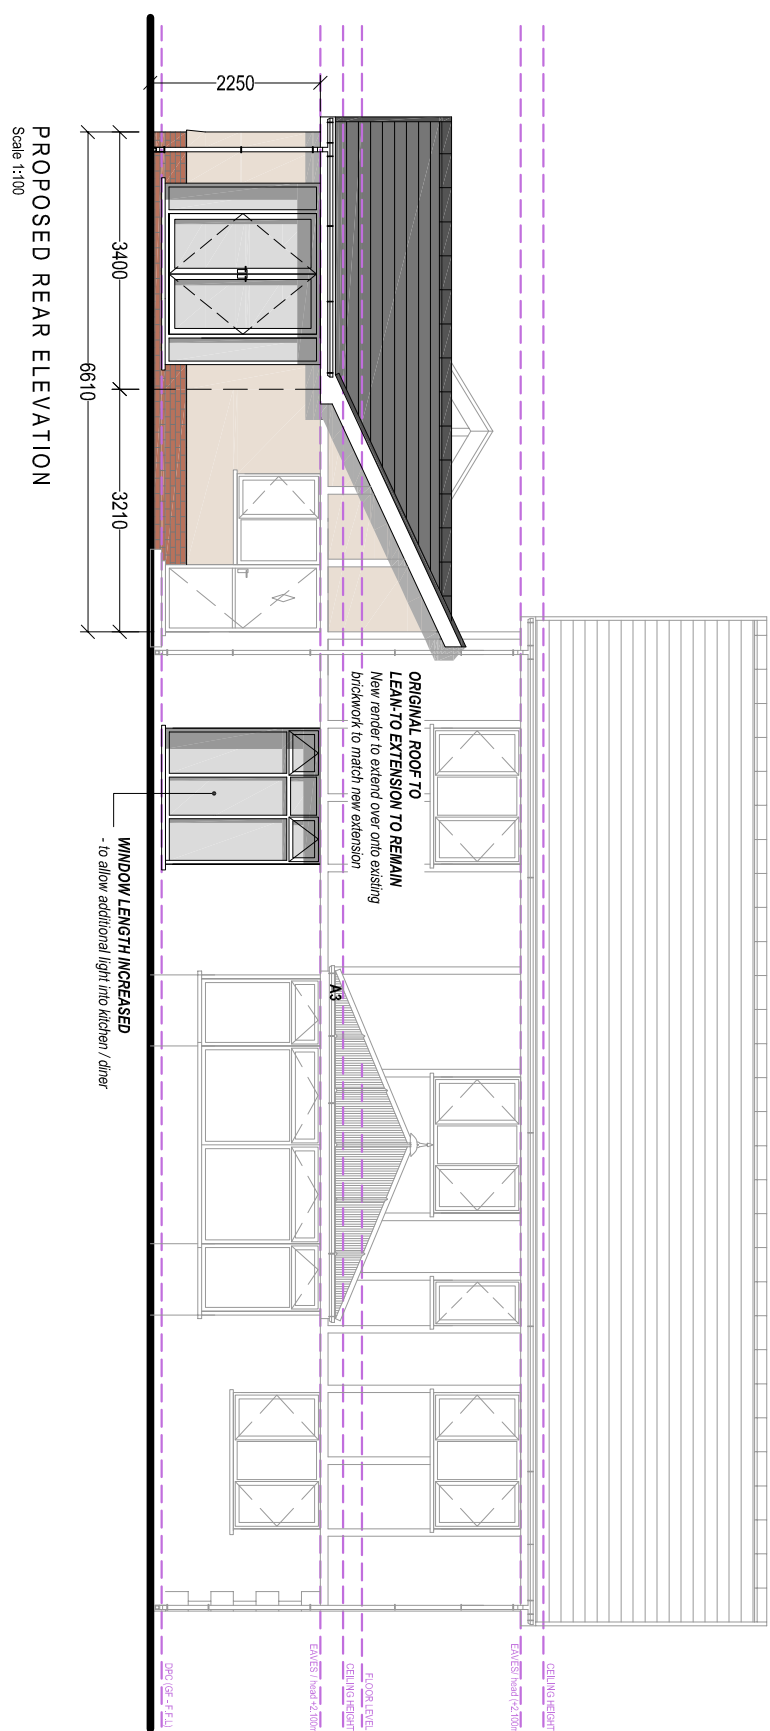

PROPOSED REAR ELEVATION

Client:	Mrs M. Mort 1 Glendale Court Bryncoch Neath SA10 7PQ		
Project Title:	PROPOSED SINGLE STOREY SIDE EXTENSION		
General Notes:	1. Do not scale from this drawing. Scale figure dimensions only. 2. Construction is to be in accordance with relevant codes.		
Drawing Issue:	PLANNING		
Drawing Title:	PROPOSED ELEVATIONS & FLOOR PLANS		
Drawing No:	003	Revision:	
Date:	02-11-2023	Revised:	
Scale(s):	1:100	Paper Size:	A2



Cwm Planning & Design Ltd.
(architectural and Draughting Services)