





Reproduced from an Ordnance Survey map with the permission of the
Controller of Her Majesty's Stationary Office.
©Crown Copyright. All rights reserved.

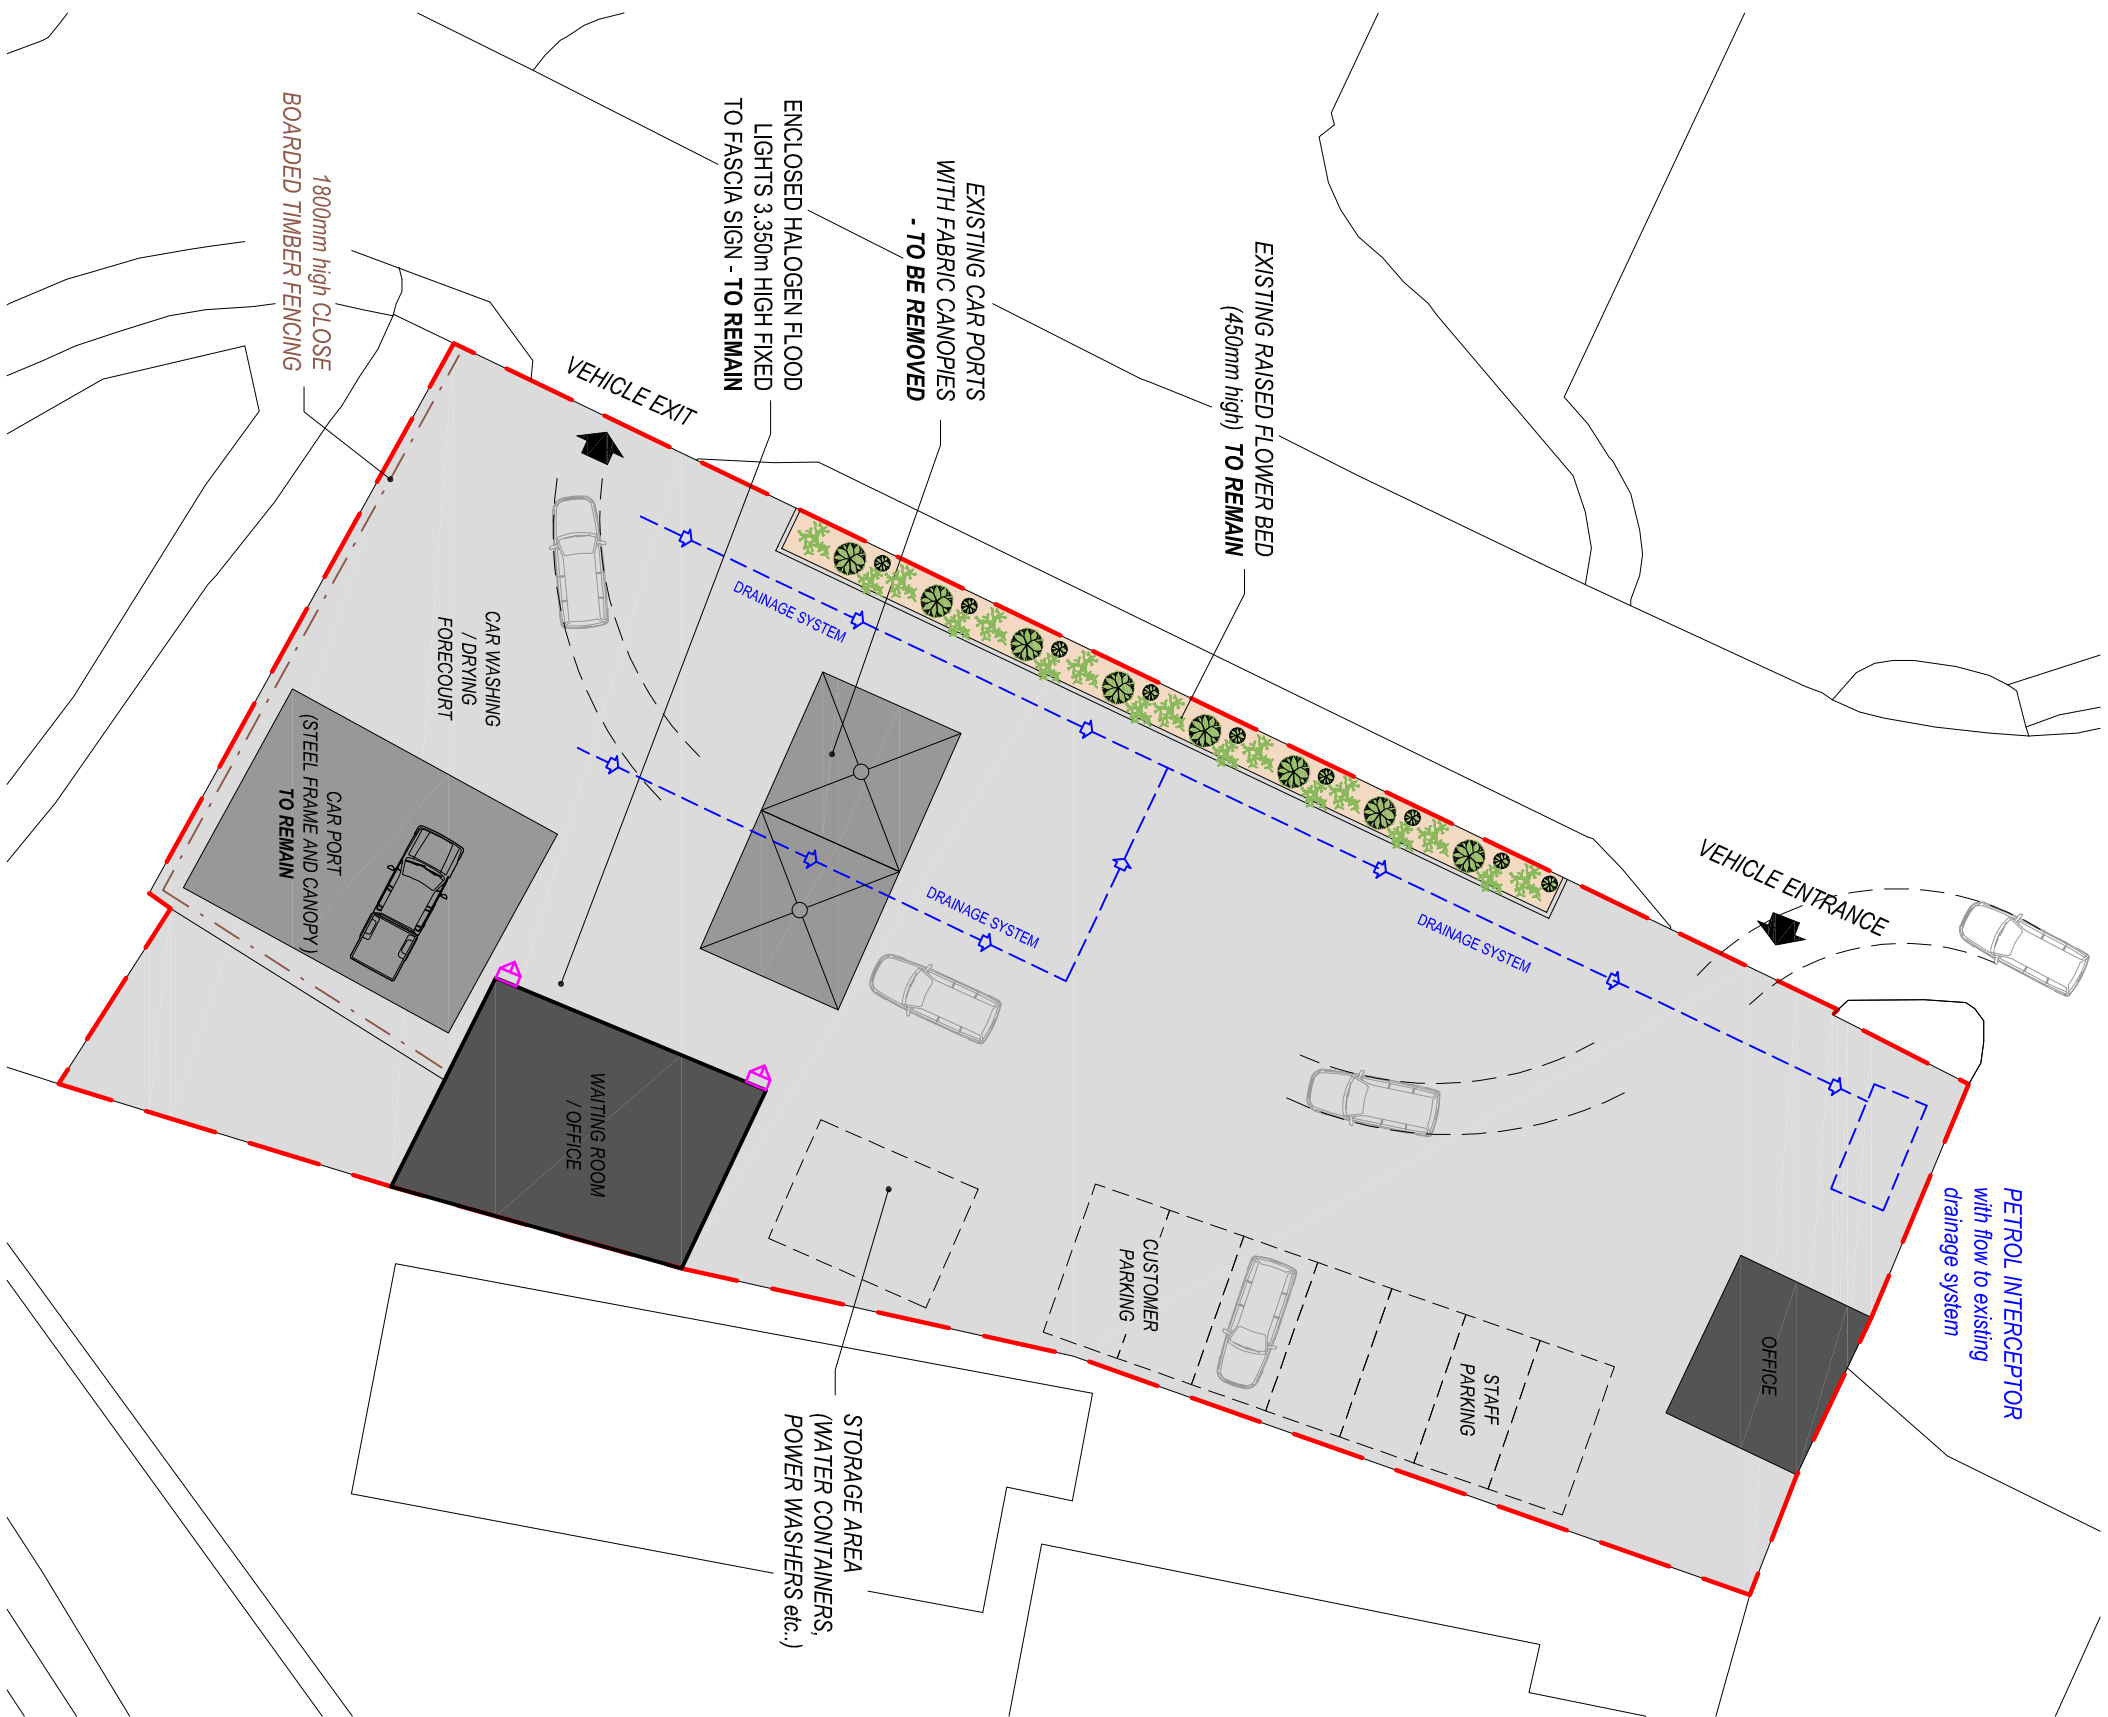

EXISTING SITE PLAN
Scale 1:250



Reproduced from an Ordnance Survey map with the permission of the
Controller of Her Majesty's Stationary Office.
©Crown Copyright. All rights reserved.

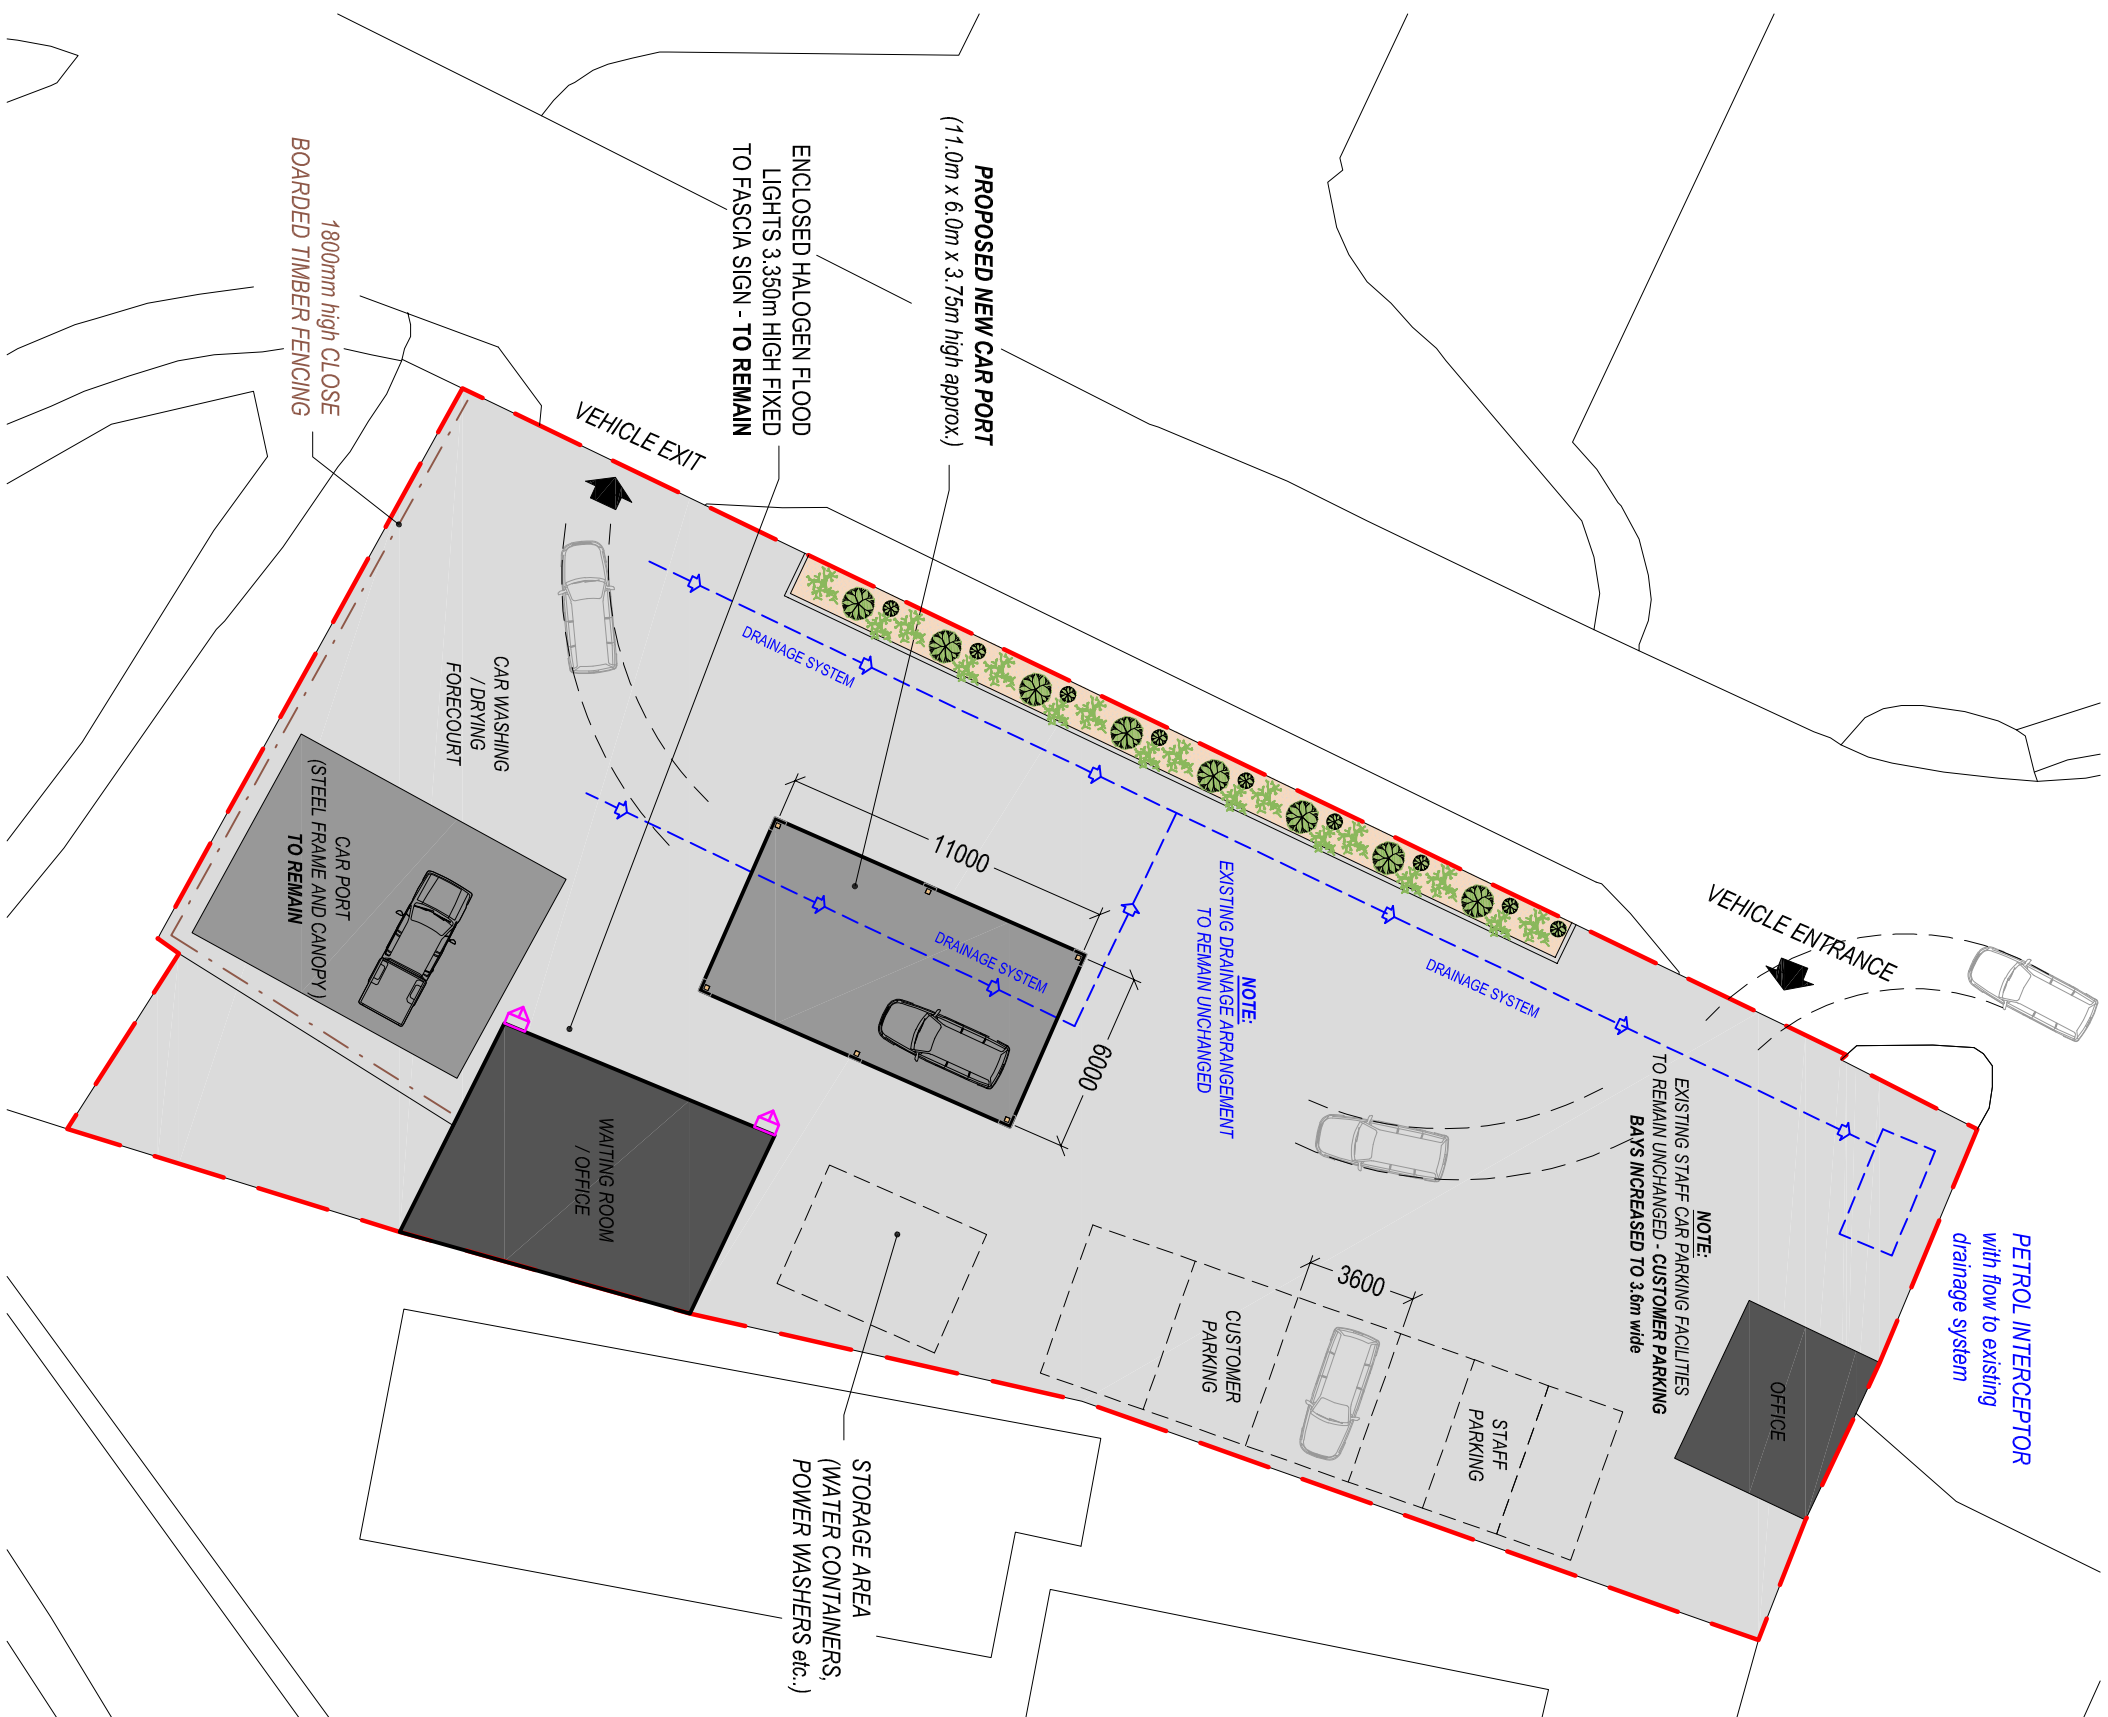

PROPOSED SITE PLAN
Scale 1:250



IMAGE SHOWS FLOODLIGHT -
150 Watt Tungsten Halogen
(mounted at high level to Signage
/fascia)

Client:			
Mr. M. Watts			
Project Title:			
RETENTION OF EXISTING CAR WASH FACILITY & ERECTION NEW CAR PORT at Swansea Road, Pontardawe Swansea, SA8 4AF			
General Notes:			
1. Drawings shall be in accordance with the British Standard BS 1191:2015, unless otherwise stated. 2. Drawings shall be in accordance with the British Standard BS 1191:2015, unless otherwise stated.			
Drawing Issue:			
P L A N N I N G			
Drawing Title:			
EXISTING & PROPOSED SITE PLANS			
Drawing No:		Revision:	
CPD-002		A	
Date:		Revised:	
04-10-2023		10-11-2023	
Scale(s):		Paper Size:	
1:250		A2	
			
Cwm Planning & Design Ltd. (architectural and Draughting Services)			