



Superseded

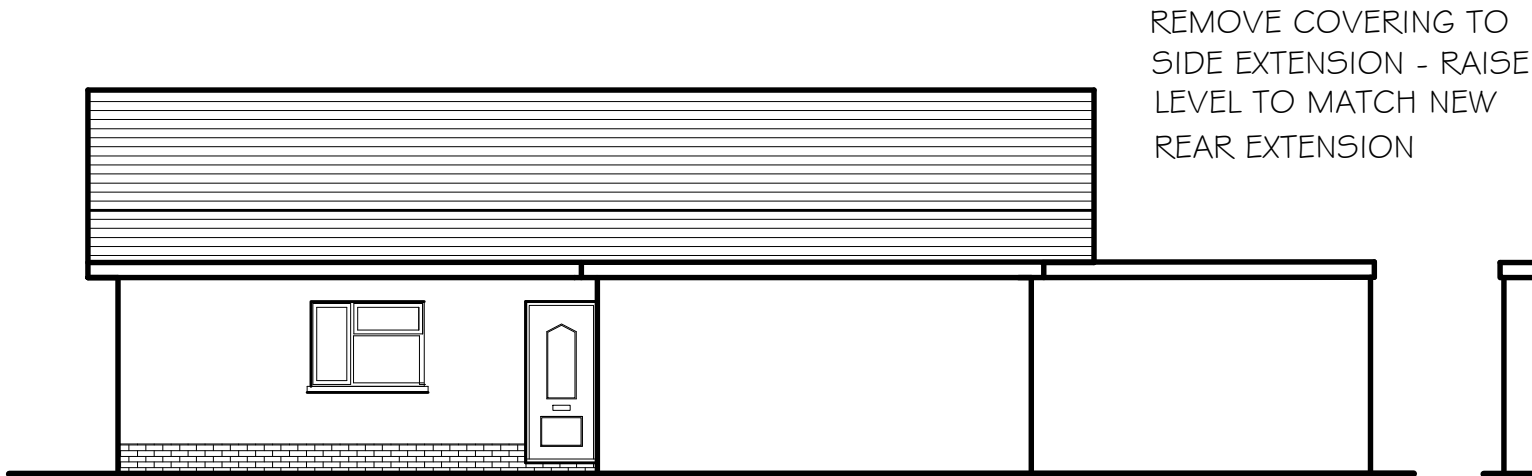


Proposed RH Side Elevation

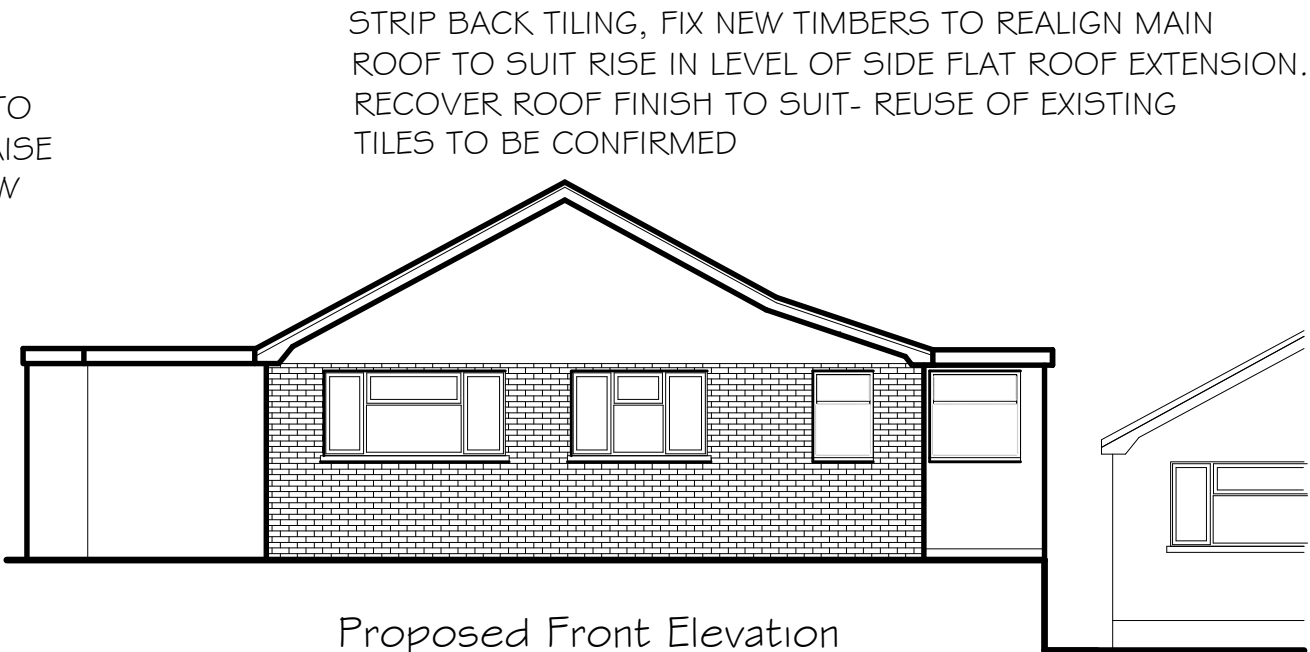

Proposed Front Elevation



Proposed LH Side Elevation

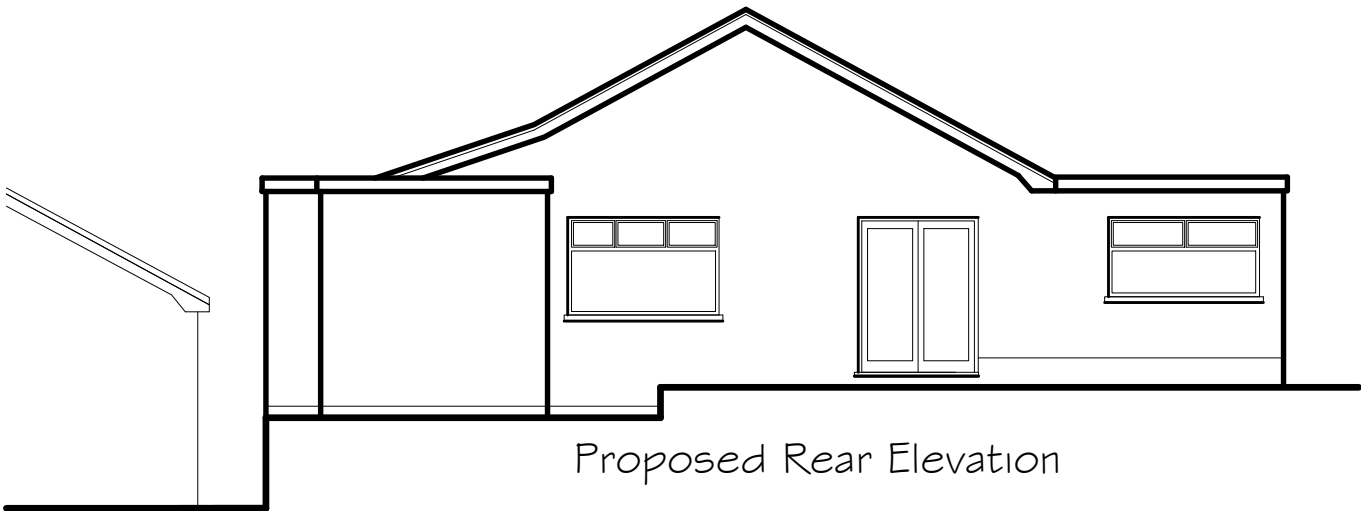

Proposed Rear Elevation

Proposed Materials & Finishes - TO MATCH

Walls - rendered finish with facing brick panels

Windows & doors
double glazed PVCu units.

flat roof glass fibre finish

white PVCu fascia, soffit and barge boards.

white PVCu rainwater goods

GENERAL NOTES

THE DESIGN AND CONSTRUCTION OF THE BUILDING WORKS
AND ALL SERVICES WILL BE CARRIED OUT TO SATISFY THE
REQUIREMENTS SET OUT IN LATEST STATUTORY BUILDING
REGULATIONS AND TO THE APPROVAL OF THE APPOINTED
BUILDING INSPECTOR

PETER JONES
TALBOT DESIGN SERVICES
mobile: 07817538014
email: jonespeter177@gmail.com

project title
88 Tyn Y Twr
Baglan
Port Talbot

drawing title
proposed elevations

date
Nov 2023
scale
1:100
drawing No
88TYT- 03