



Superseded




Existing RH Side Elevation

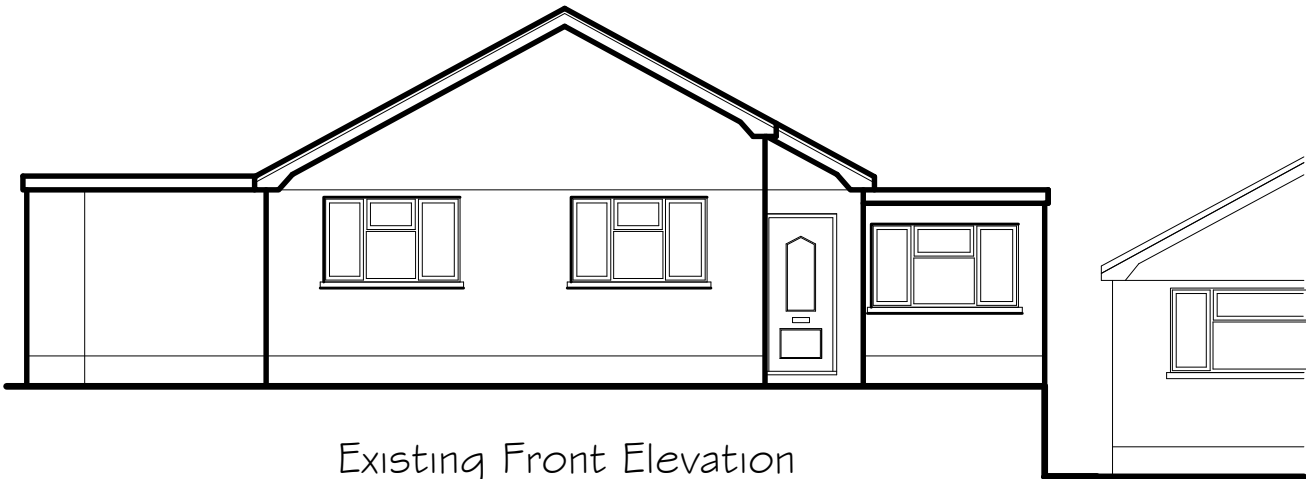

Existing Front Elevation

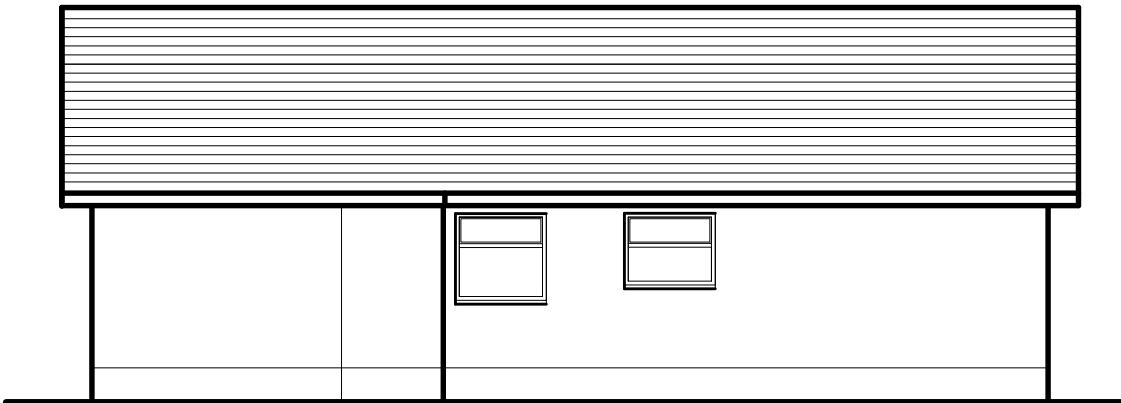

Existing LH Side Elevation

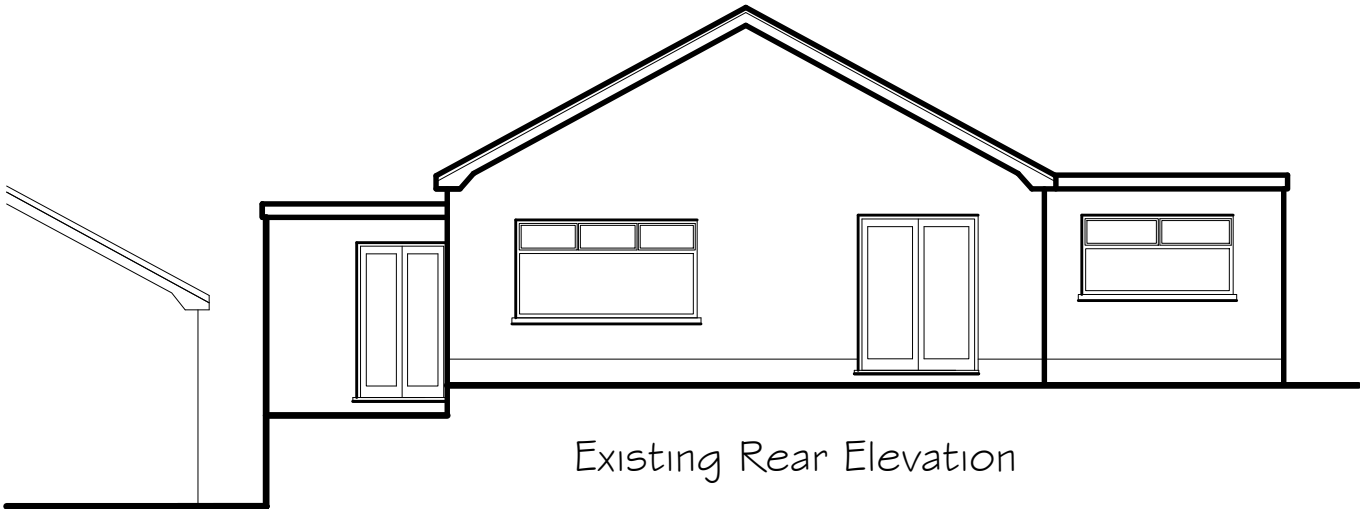

Existing Rear Elevation

Existing Materials & Finishes

- Walls - rendered finish with facing brick panels
- Windows & doors double glazed PVCu units.
- Roof concrete tile finish
- white PVCu fascia, soffit and barge boards.
- white PVCu rainwater goods

PETER JONES TALBOT DESIGN SERVICES mobile: 07817538014 email: jonespeter177@gmail.com	project title 88 Tyn Y Twr Baglan Port Talbot	drawing title existing elevations	date Nov 2023	scale 1:100
			drawing No 88TYT- 02	