

Superseded


NOTE
THE INCREASE IN THE HEIGHT OF EXISTING FLAT ROOF BY A MAX OF 300mm
DOES NOT INCREASE THE LINE OF SHADOW TO THE BATHROOM AND KITCHEN
LOCATED AT THE LOWER LEVEL OF THE ADJACENT PROPERTY




Existing Front Elevation



Proposed Front Elevation

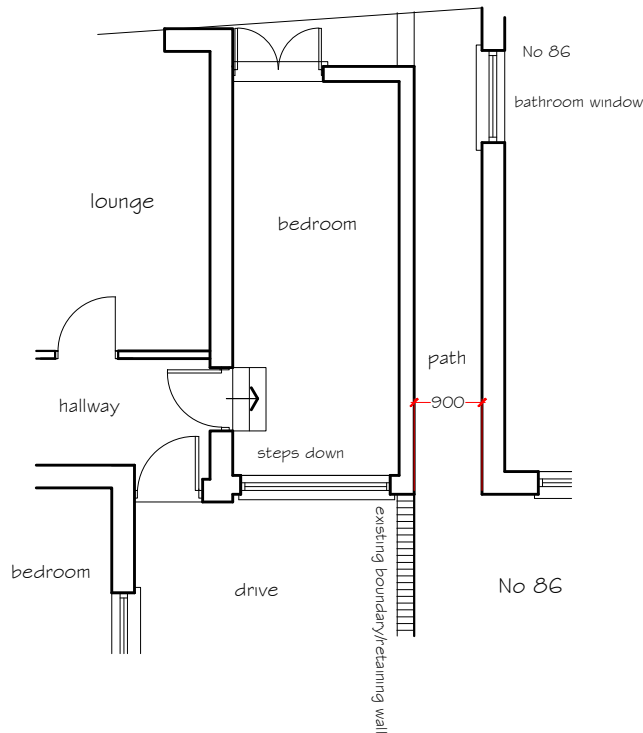

EXISTING PART FLOOR PLAN

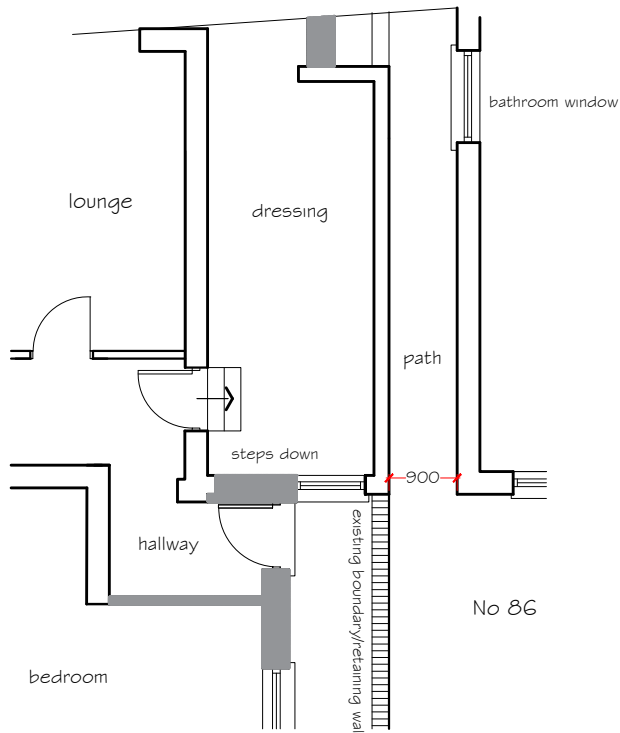

PROPOSED PART FLOOR PLAN

PETER JONES
TALBOT DESIGN SERVICES
mobile: 07817538014
email: jonespeter177@gmail.com

project title
88 Tyn Y Twr
Baglan
Port Talbot

drawing title
elevations showing shadow
line from adjacent flat roof
EXISTING AND PROPOSED

date Nov 2023 scale 1:100

drawing No
88TYT- 05