
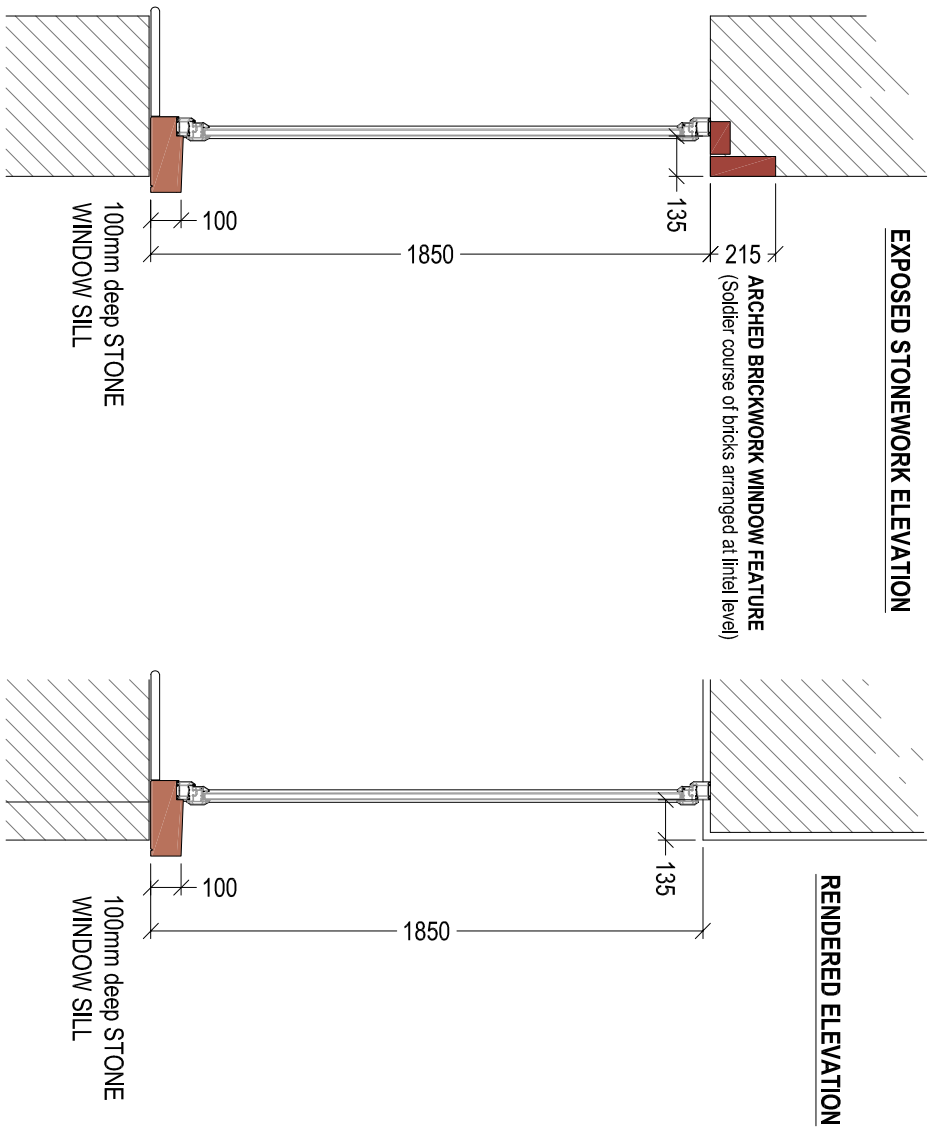
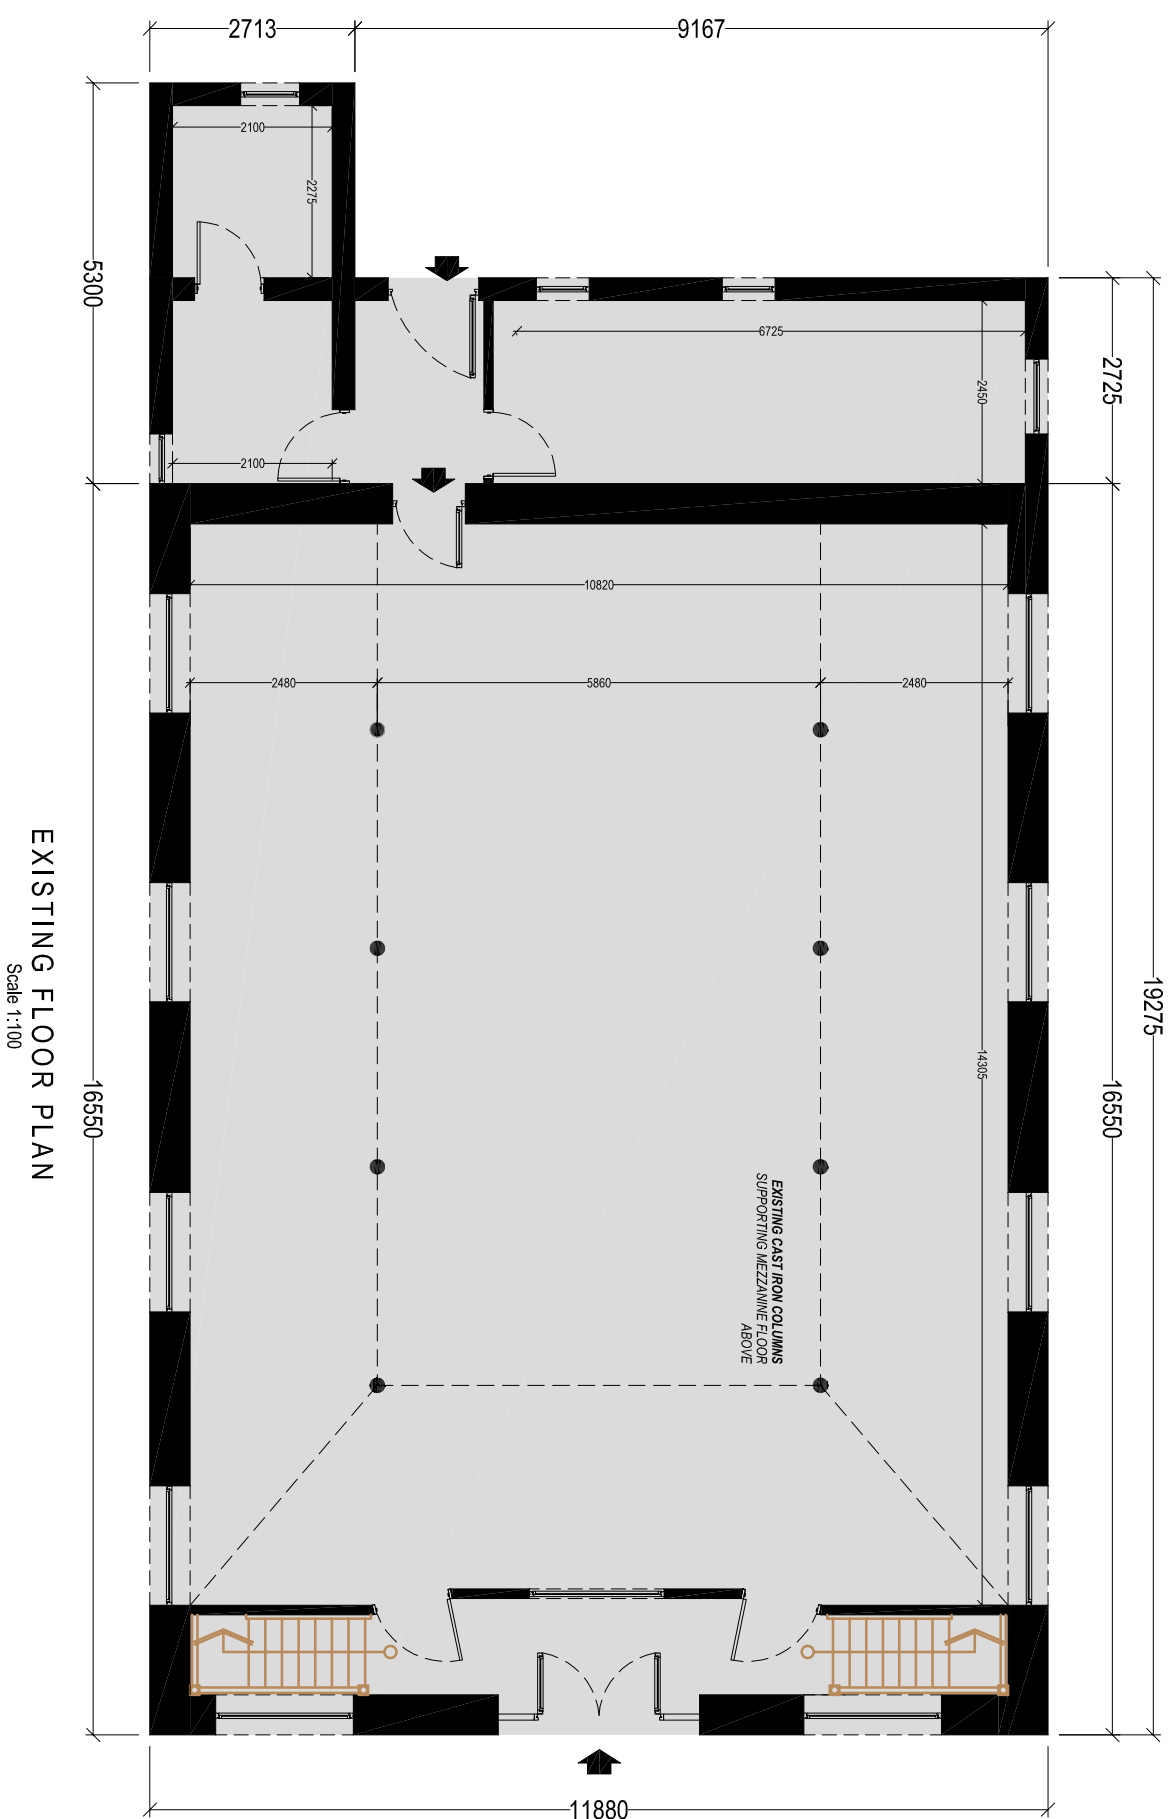


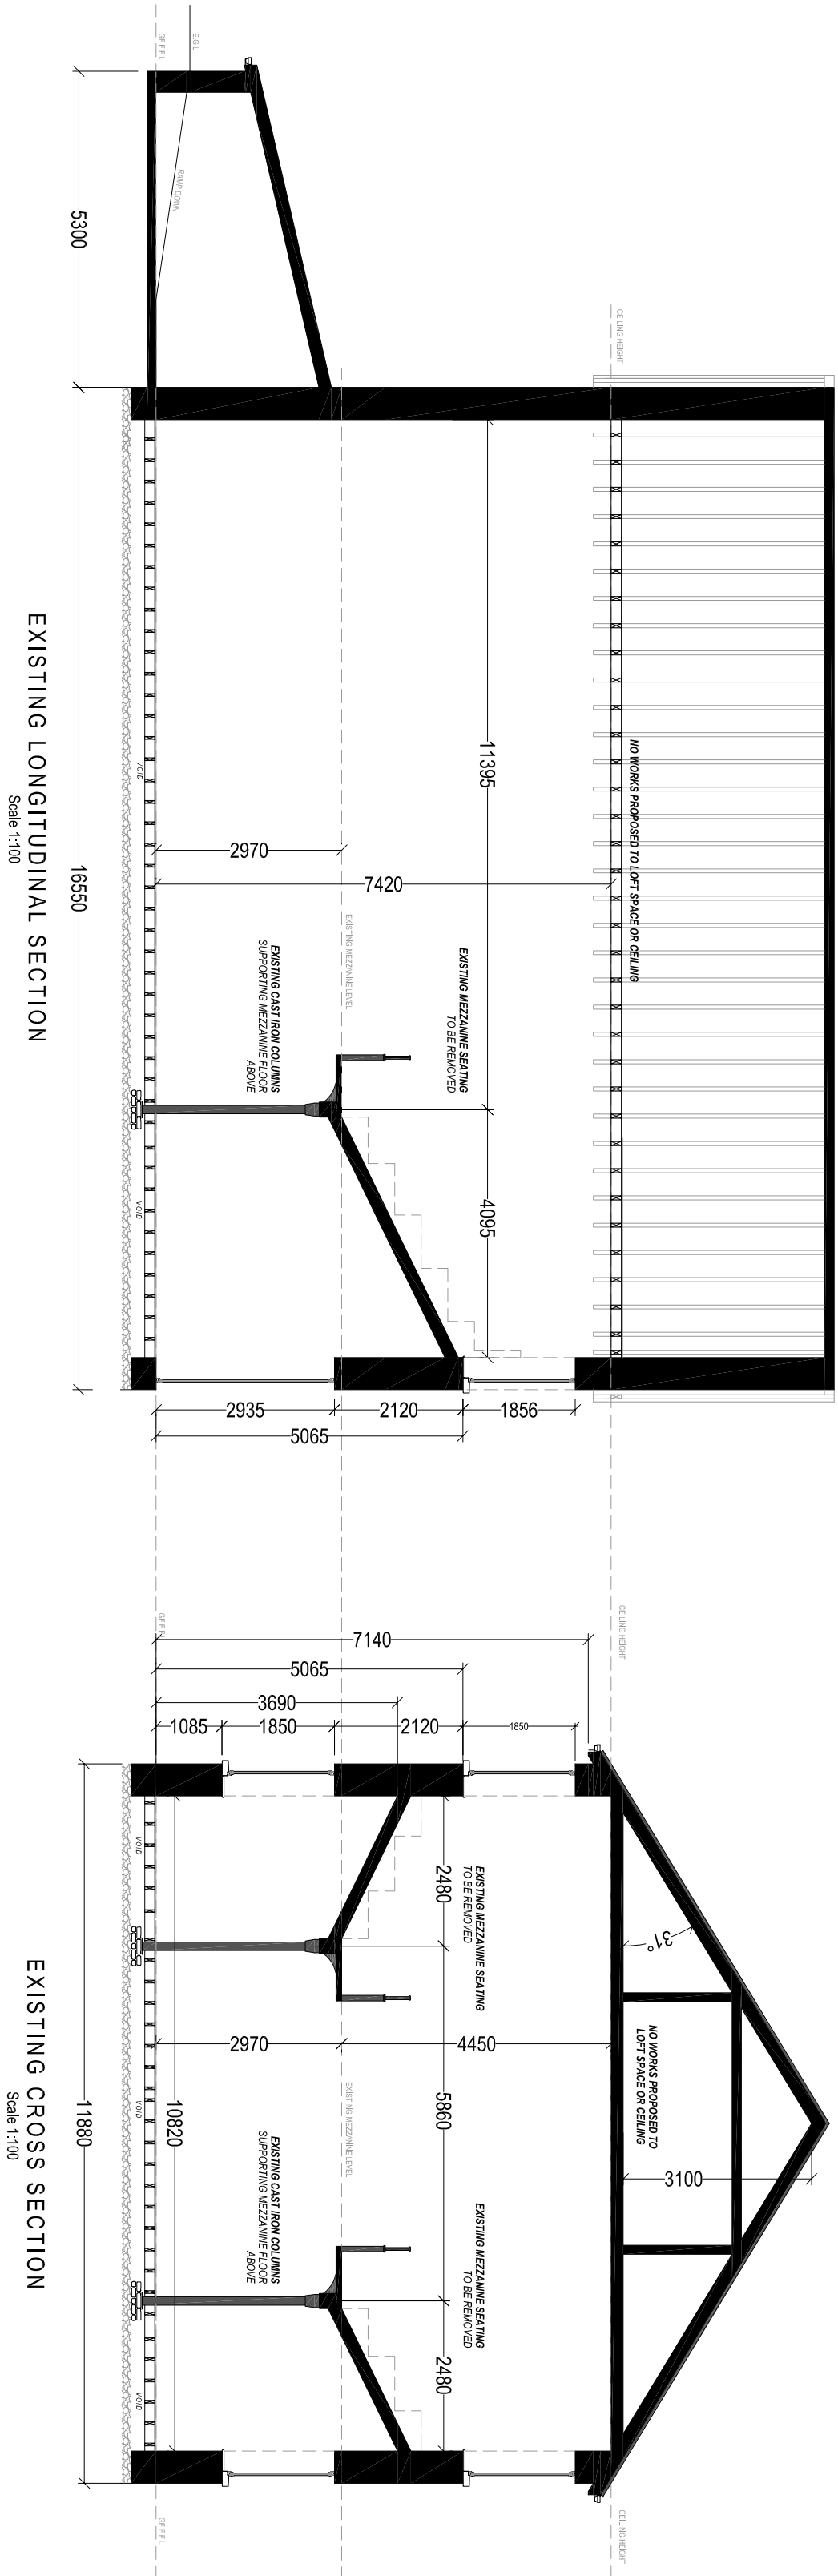

SECTIONS THROUGH EXISTING WINDOW ARRANGEMENT
Scale 1:25

PROPOSED REDEVELOPMENT
OF CHAPEL
TO RESIDENTIAL USE

General Notes:
1. Do not scale from this drawing. Use figure dimensions only.
2. Dimensions are in millimetres unless otherwise stated.
Drawing Issue:

PLANNING

Drawing Title:
EXISTING FLOOR PLAN, SECTIONS & DETAILS

Drawing No:	CPD-004	Revision:
Date:	08-11-2023	Revised:
Scale(s):	1:100	Paper Size: A2

