


Rev.

Dwg. No.


Project

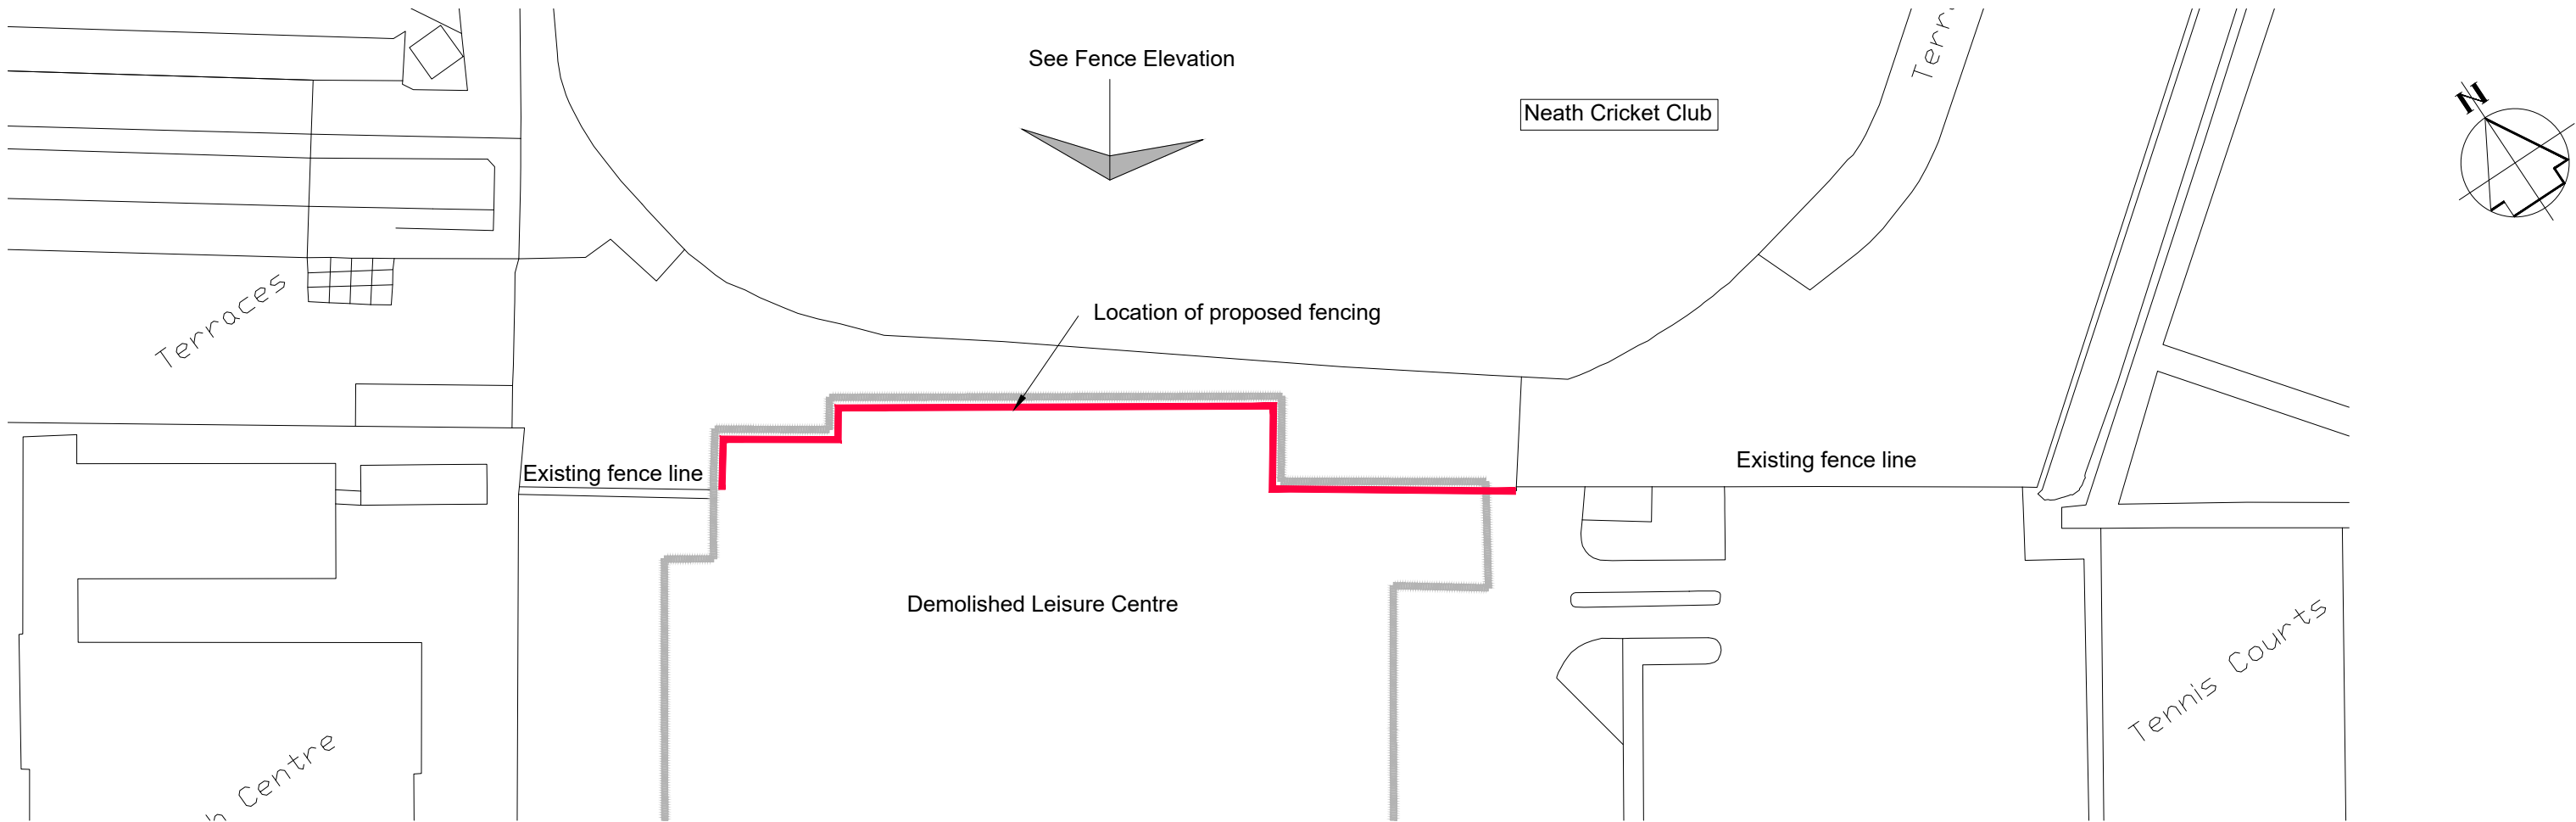


Site Plan
Scale 1:500



Ball Stop Netting Posts – Finish (Colour RAL 6002 - Leaf Green)
All Zaun posts/panels/gates and painted auxiliary components (for example, clamp-bars, slide bolts etc.) benefit from a protective zinc layer and electrostatically applied polyester powder coating to BS1722 p16. Care is taken with pre-treatment to ensure sound adhesion between the zinc and paint layers. In a UK C1 environment, as defined in ISO 12944 p2, this should ensure a useful life expectancy of the fence of at least 15-20 years.

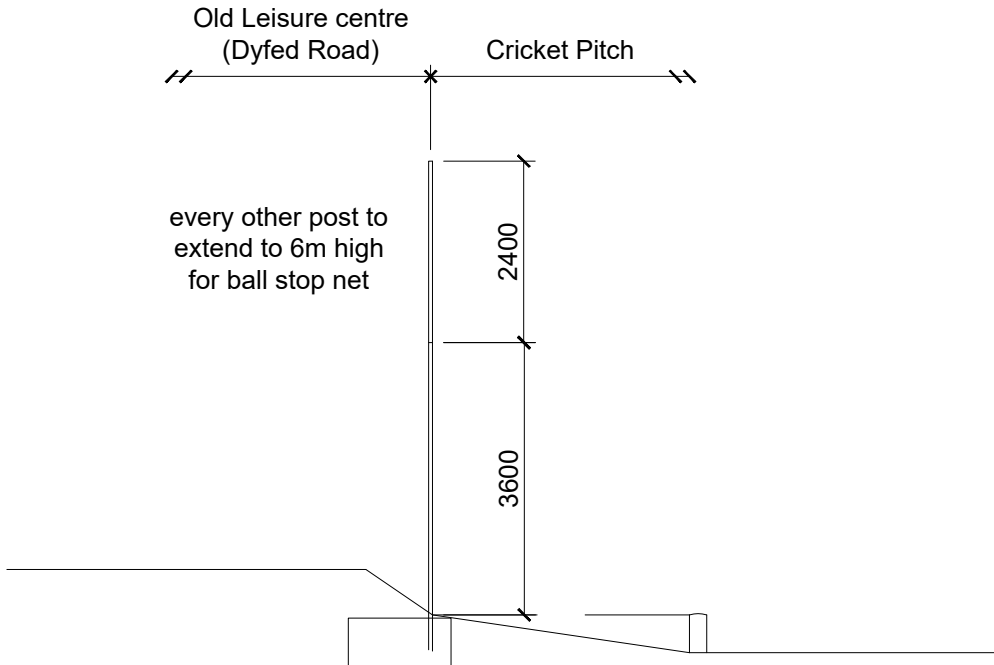

Section through proposed fence
Scale 1:100

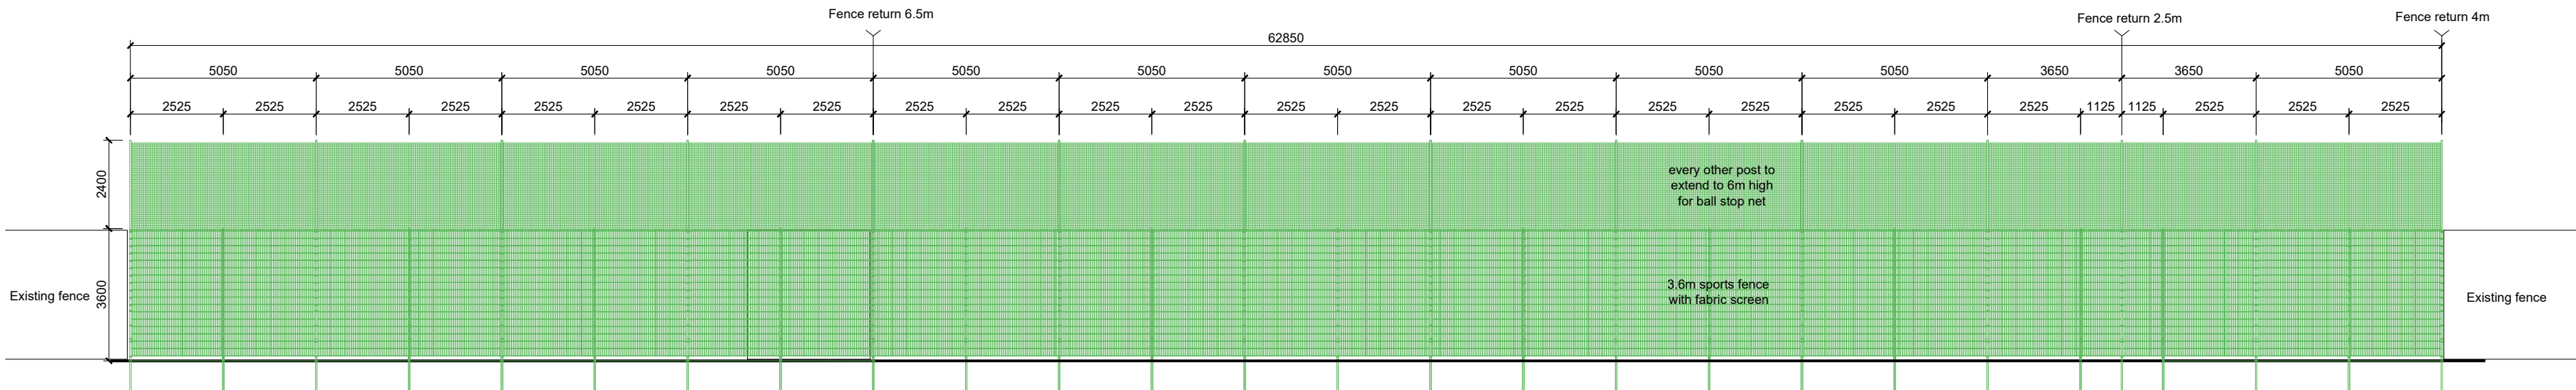

Elevation on proposed fence (total fence length 76m approx)
Scale 1:150

NOTES

1. All dimensions in millimetres unless otherwise stated.

Rev	Details	Dr	Ch	Apr	Date
-----	---------	----	----	-----	------

Neath Port Talbot
Castell-nedd Port Talbot
County Borough Council Cyngor Bwrdeistref Sirol
Making a difference Gwahaniaeth er gwell

PROPERTY & REGENERATION
Nicola Pearce BSc(Hons) DipTP MRTPI
DIRECTOR OF ENVIRONMENT AND REGENERATION
THE QUAYS, BRUNEL WAY
BAGLAN ENERGY PARK SA11 2GG
www.npt.gov.uk

Project
Demolition of Neath Leisure Centre
Dyfed Road
Neath SA11 3AW

Drawing Title
Proposed Ball stop fencing

File No.	Property Ref. No.				
Drawn	J.Hughes	Checked	T.Preece	Approved	T.Preece
Date	Nov '23	Date	Nov '23	Date	Nov '23
Scales	As Shown				
Drawing No.	L39690/S309/12				Rev.