

REV

DRWG.NO.

PROJECT


Project

VIEWPORT_PT


THIS IS A C.A.D. PRODUCED DRAWING AND SHOULD NOT BE AMENDED BY HAND.

NOTES


1 All dimensions in millimetres unless otherwise stated.

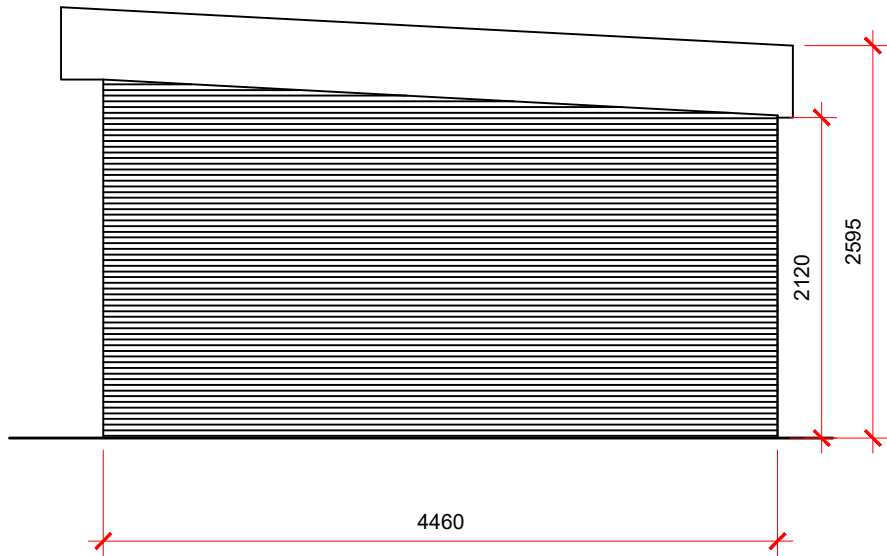

Proposed Side Elevation

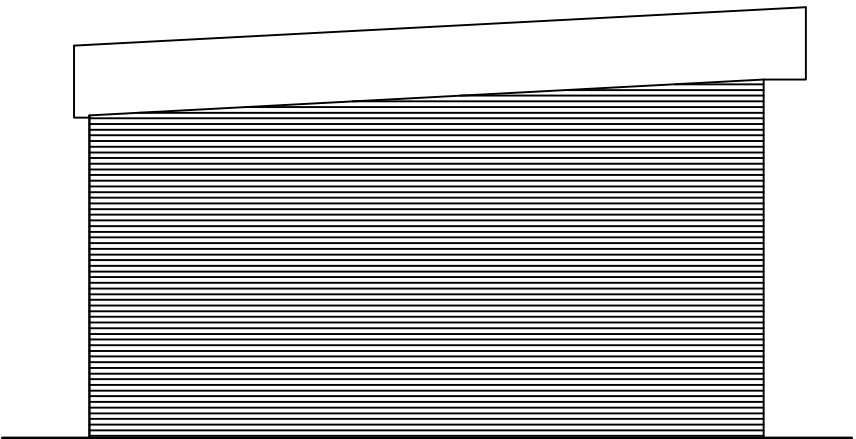

Proposed Side Elevation

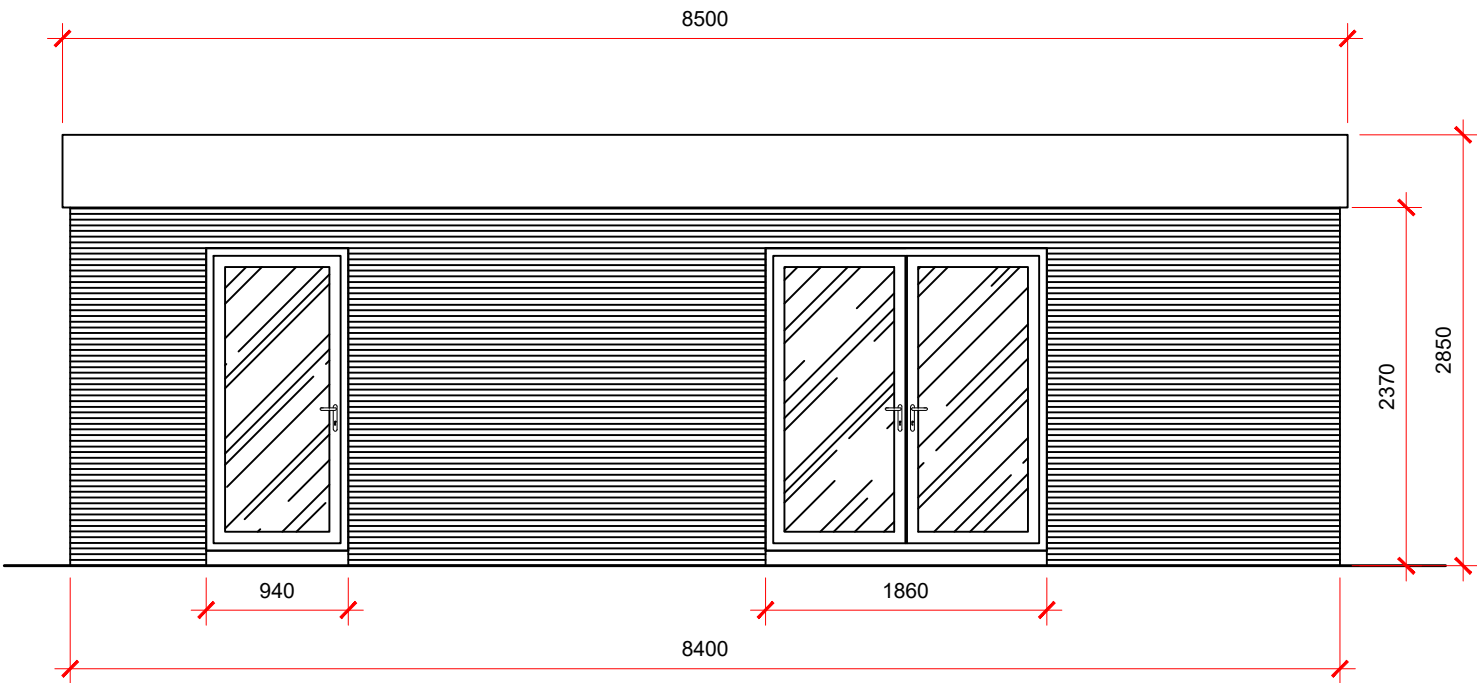

Proposed Front Elevation

Rev	Details	Dr	Date

Project
69 Chrome Ave,
Sandfields
Port Talbot
SA12 7RG
Shed Elavations

Drawn	KT	Checked		Approved	
Date	Oct 23	Date		Date	
Scales	1:50				
Drawing No.	PS05-02				REV