





Reproduced from an Ordnance Survey map with the permission of the
Controller of Her Majesty's Stationary Office.
©Crown Copyright. All rights reserved.



EXISTING SITE PLAN
Scale 1:250

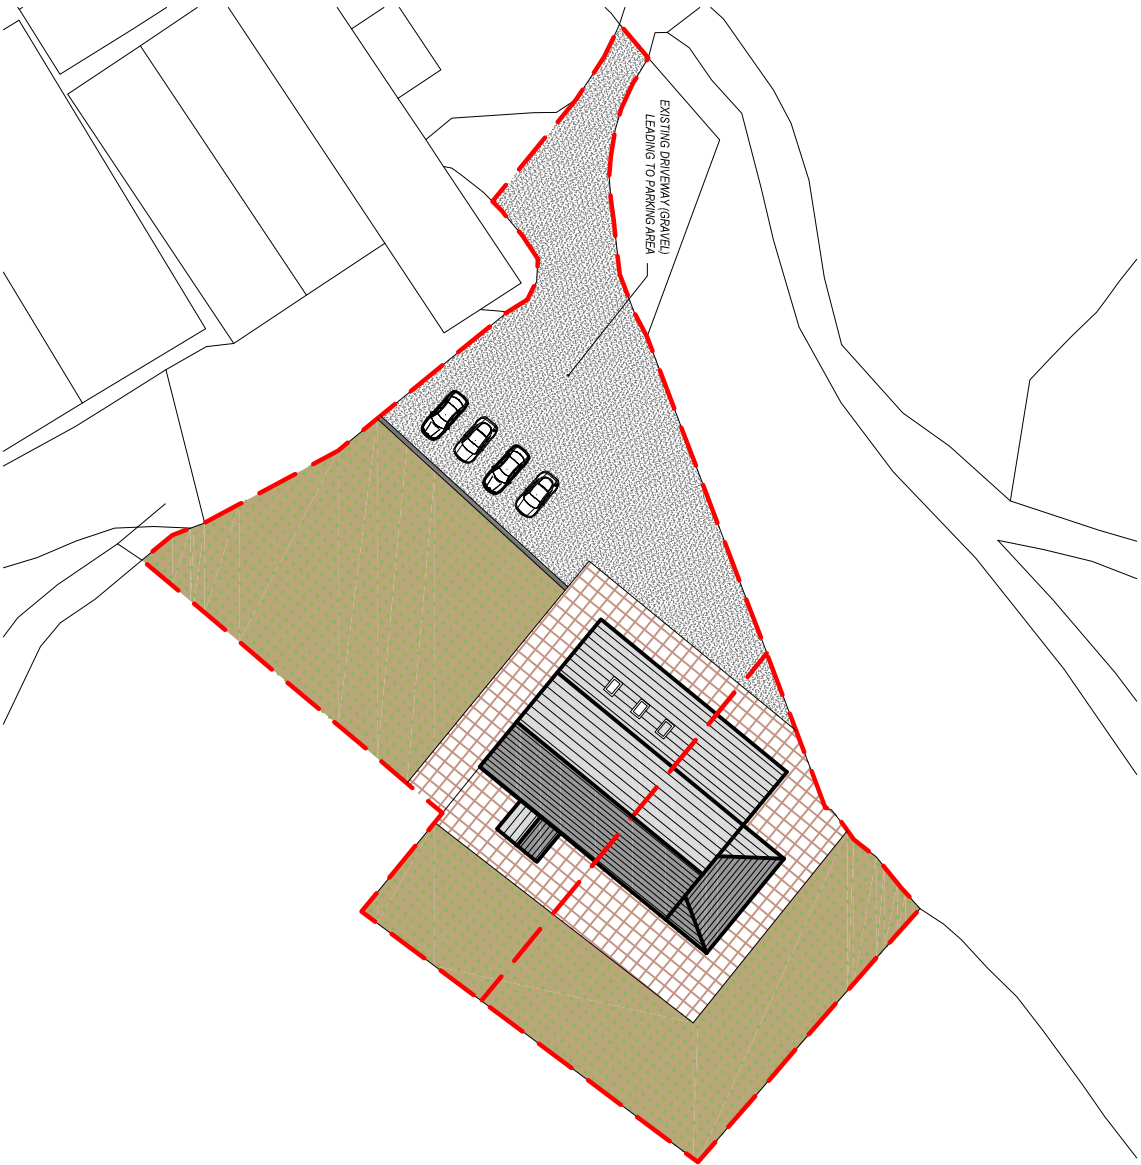

Reproduced from an Ordnance Survey map with the permission of the
Controller of Her Majesty's Stationary Office.
©Crown Copyright. All rights reserved.

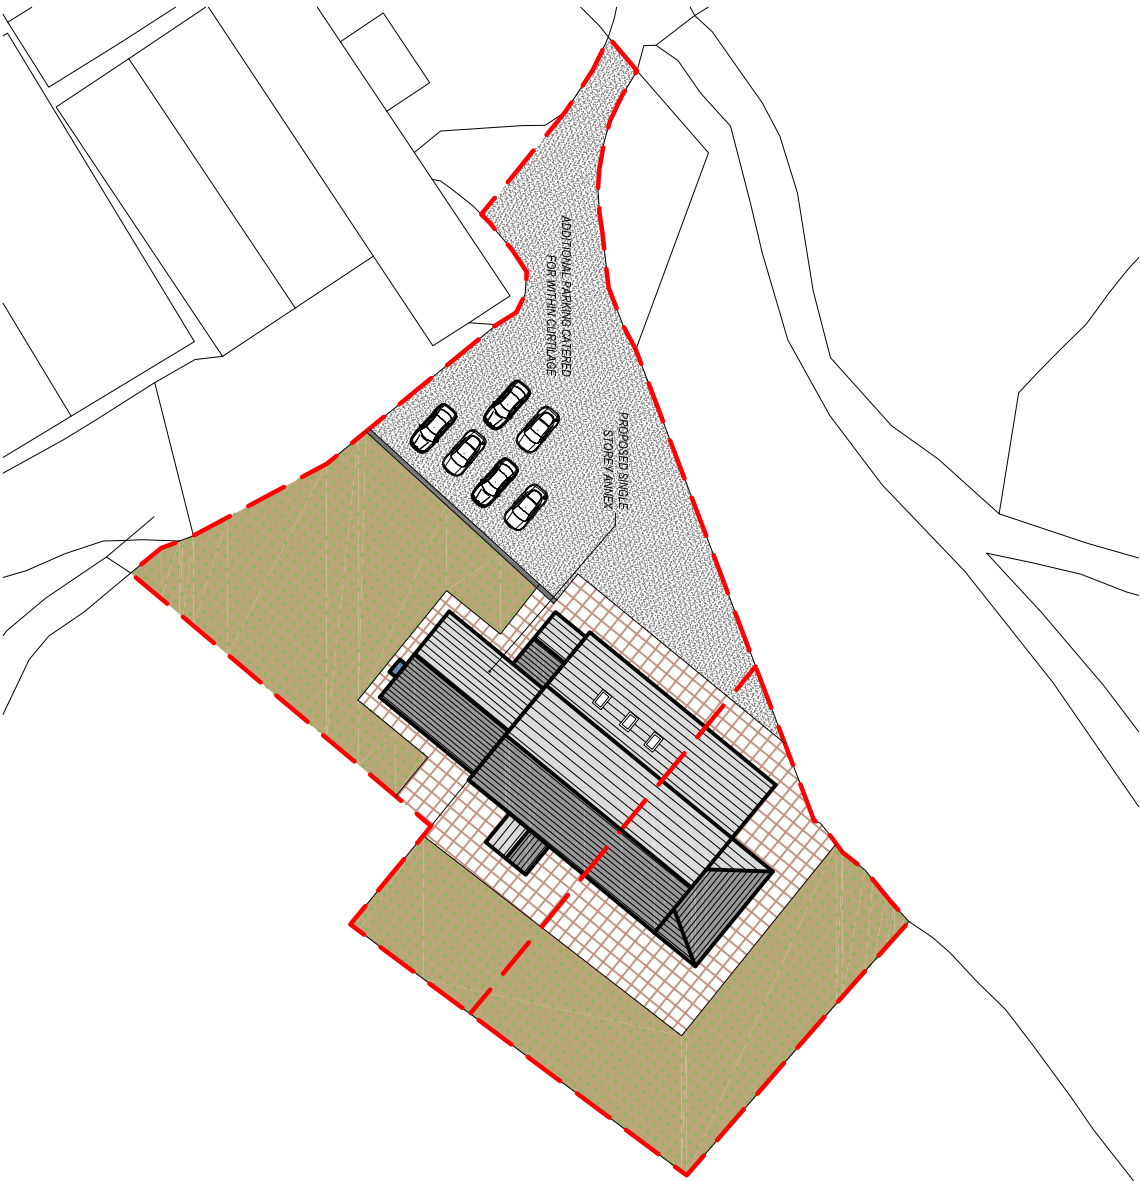

PROPOSED SITE PLAN
Scale 1:500

Client:				Mr. Peter Hopkin Crachllywn Farm Rhydŷfro			
Project Title:				PROPOSED RESIDENTIAL ANNEX / SIDE EXTENSION			
General Notes: 1. Do not scale from this drawing, take figured dimensions only. 2. Dimensions are in millimetres unless otherwise stated.							
Drawing Issue:							
PLANNING							
Drawing Title:							
EXISTING & PROPOSED SITE PLANS							
Drawing No:		002		Rev. Issued:			
Date:		14-03-2023		Revised:			
Scale(s):		1:500		Paper Size:			
				A3			
 Cwm Planning & Design Ltd. (Civil, Structural & Architectural)							