


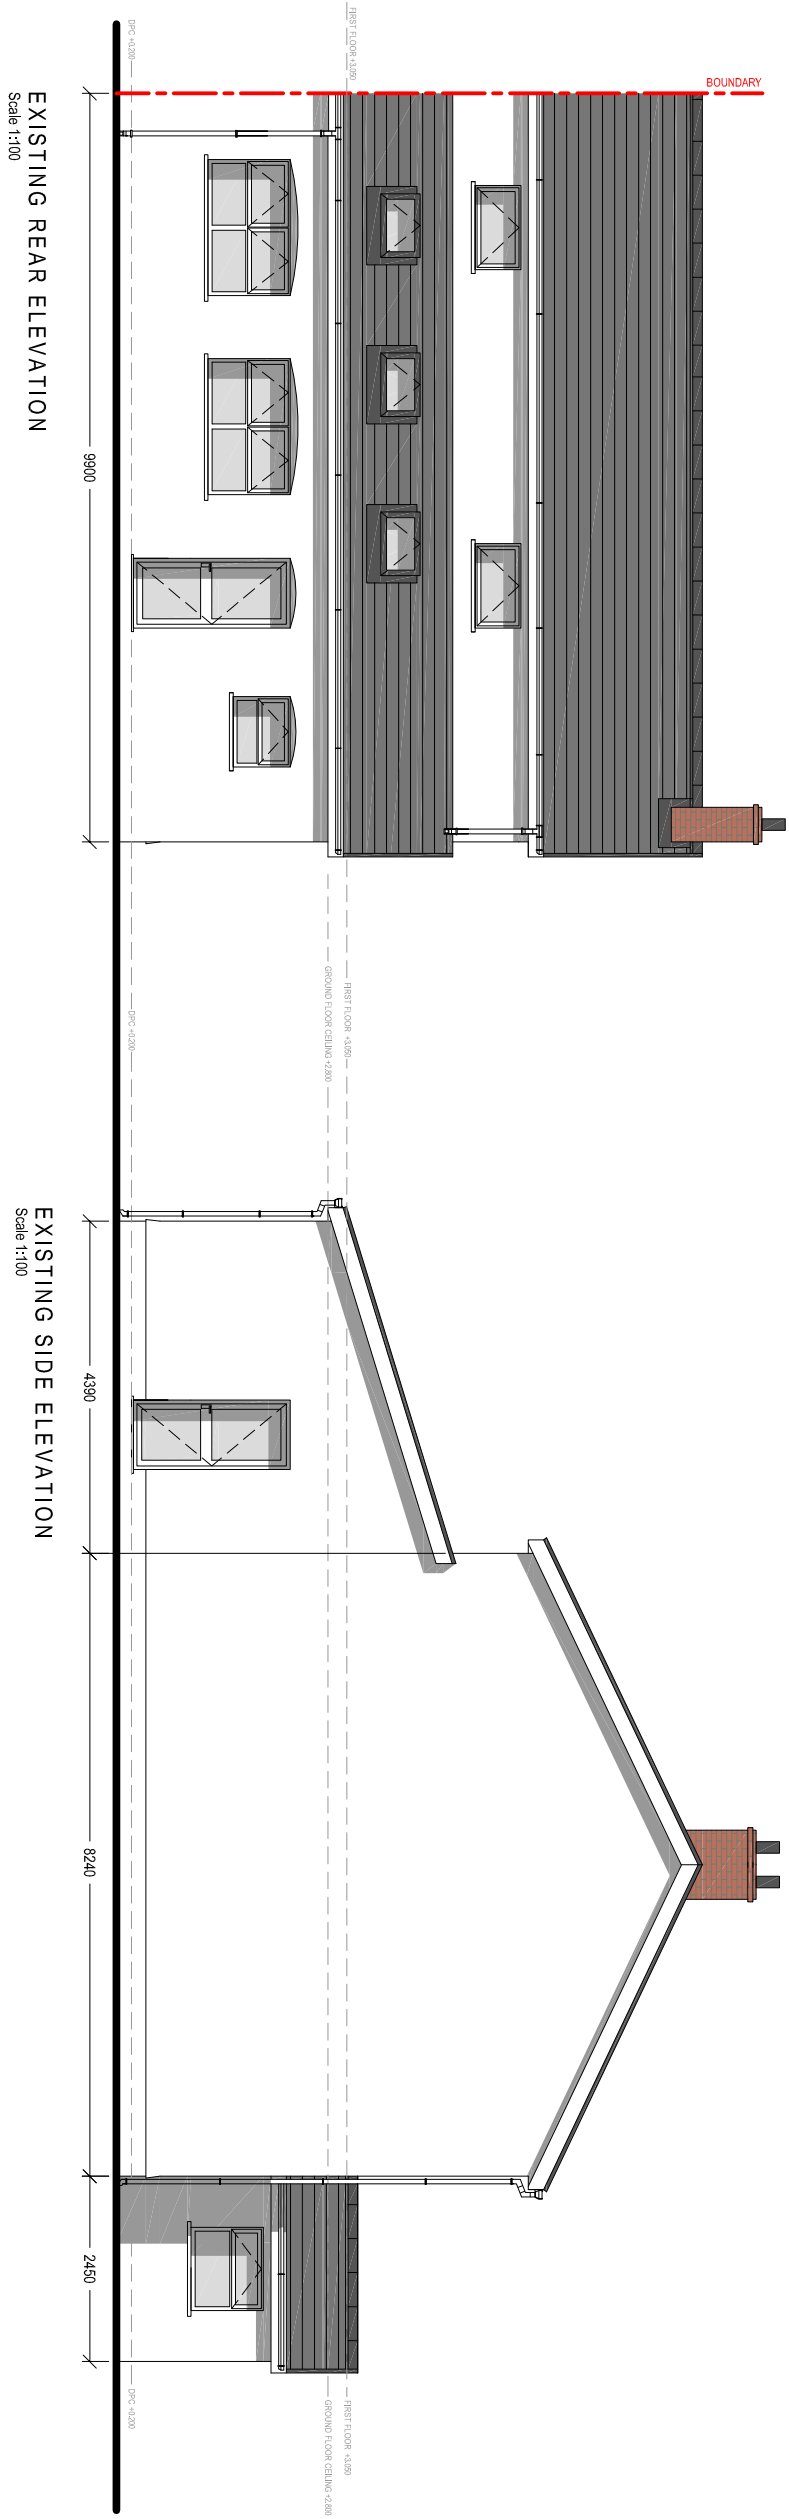



MATERIAL FINISHES:

Roof Covering:
Concrete Pantile
Concrete ridge tile

Rainwater goods:
uPVC Double Glazed.
Colour: White

Wall Covering:
Rendered Masonry
Blue pennant stone to Rear Ground
Floor Extension and Front Porch

Weather boarding:
uPVC bullnosed
Colour: White

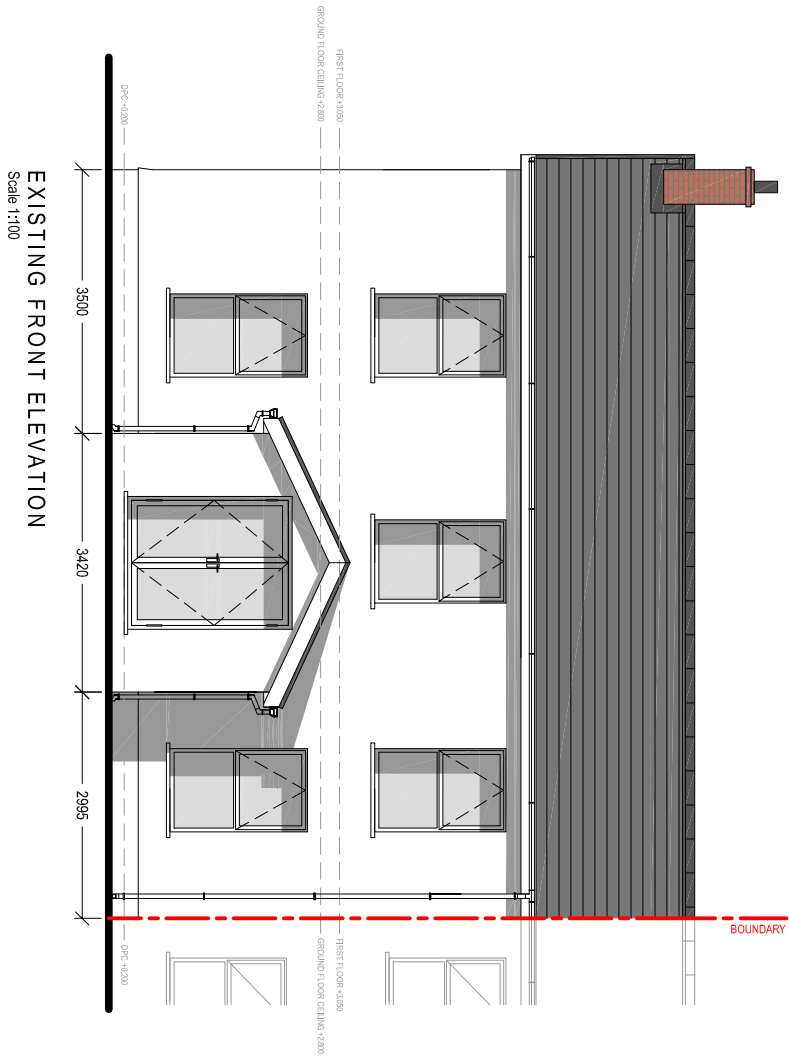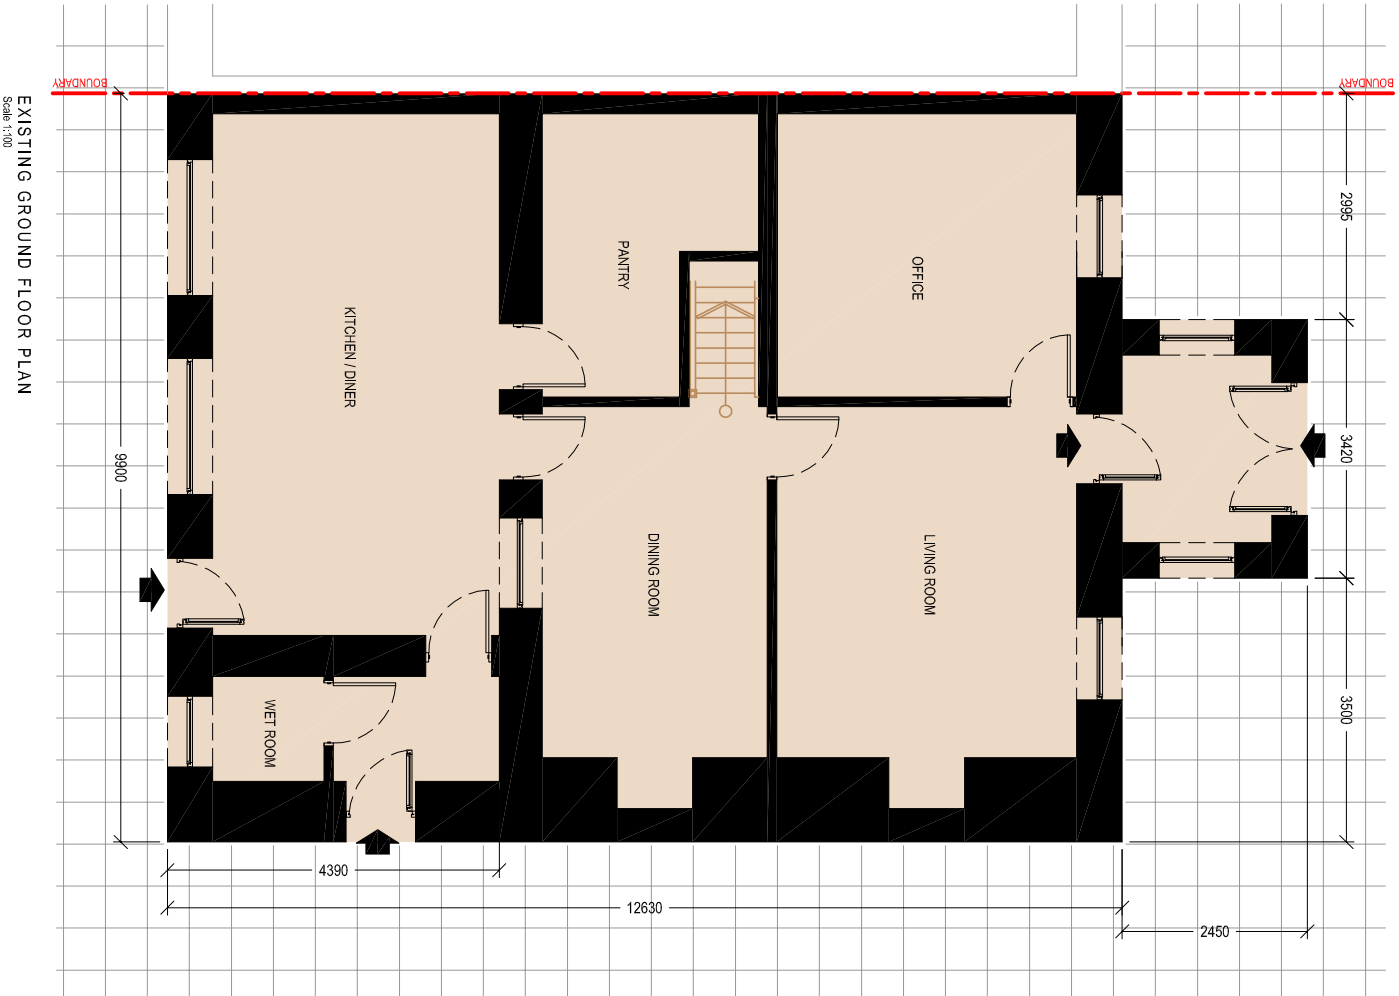

Client:

Mr. Peter Hopkin
Crachliwyn Farm
Rhydyfro

Project Title:

PROPOSED RESIDENTIAL ANNEX
/ SIDE EXTENSION

General Notes:

1. Do not scale from this drawing, take figures dimensions only.
2. Dimensions are in millimeters unless otherwise stated.

Drawing Issue:

PLANNING

Drawing Title:

EXISTING ELEVATIONS & FLOOR PLANS

Drawing No:

003

Revised:

Date:

14-03-2023

Revised:

Scale(s):

1:100

Sheet Size:

A2



Cwm Planning & Design Ltd.
(architectural and Draughting Services)