
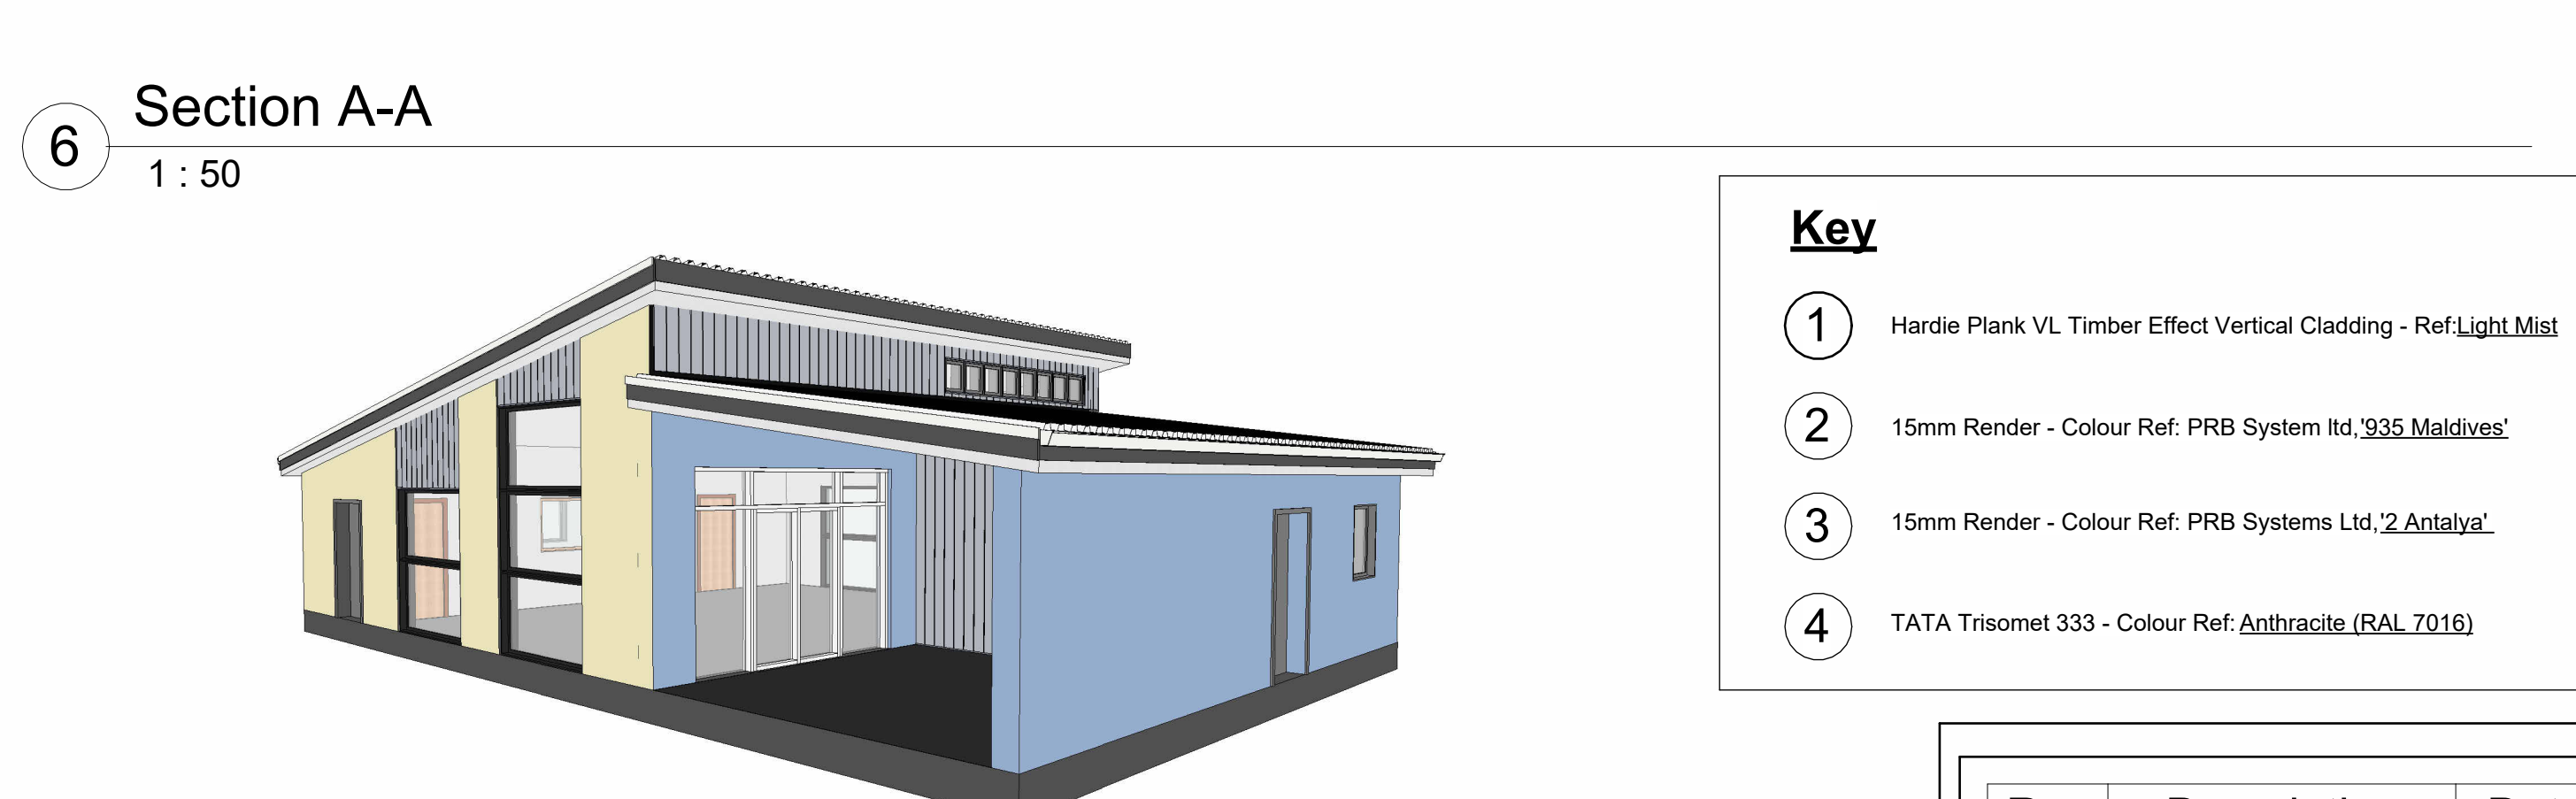
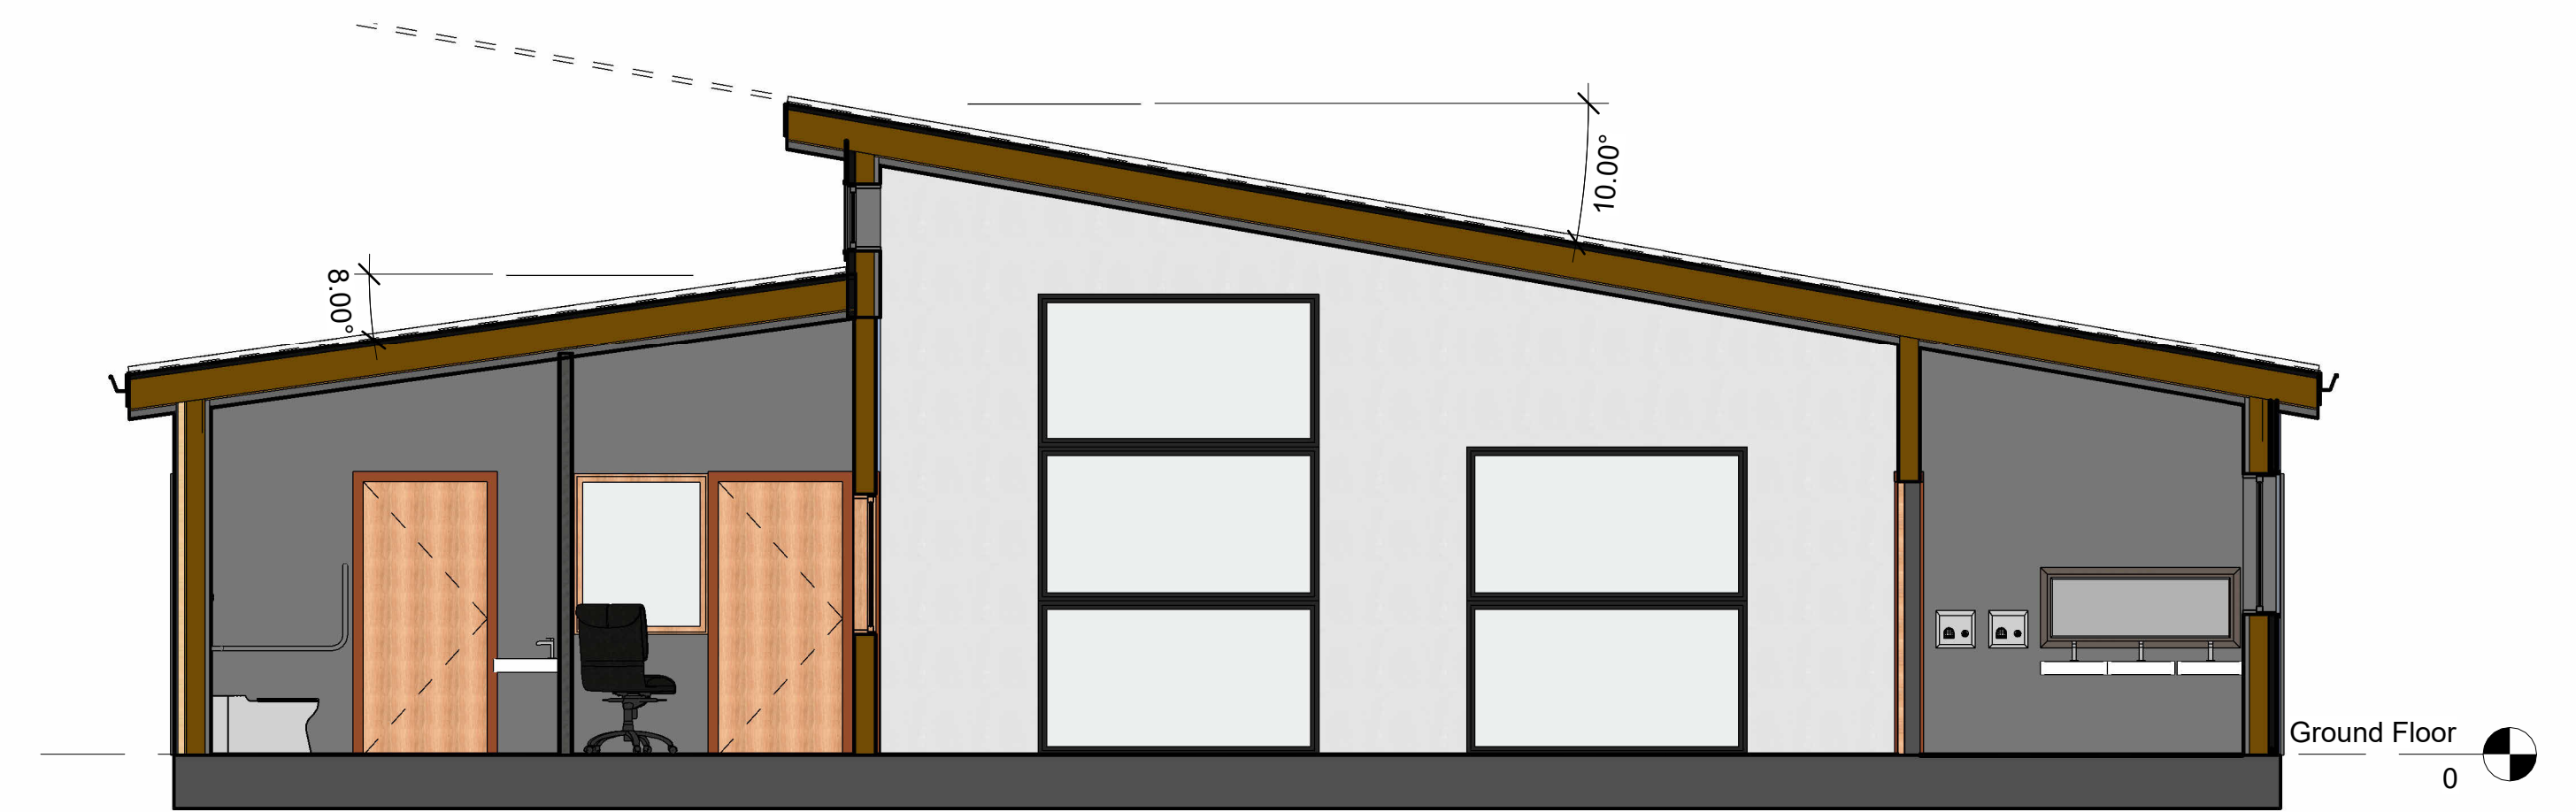
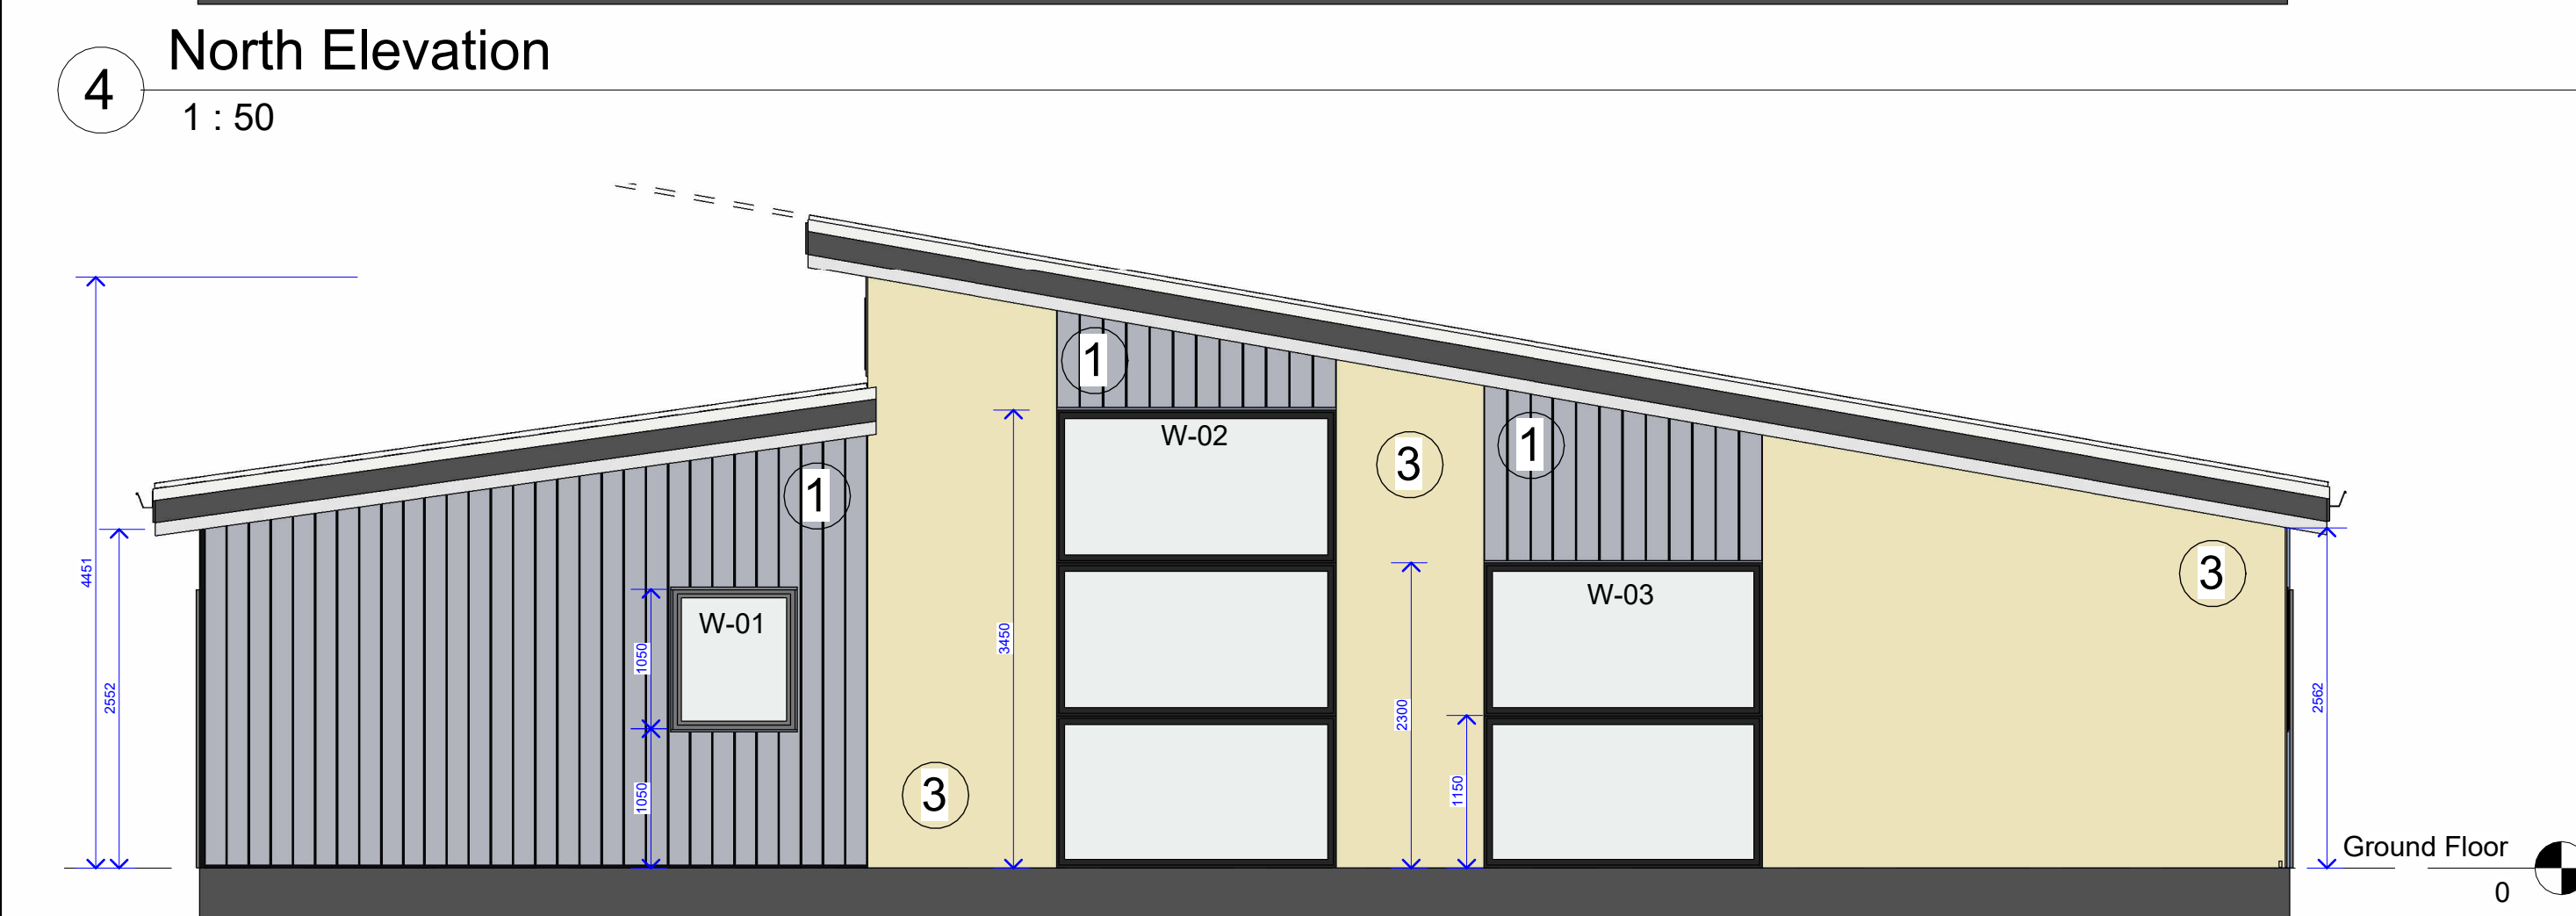
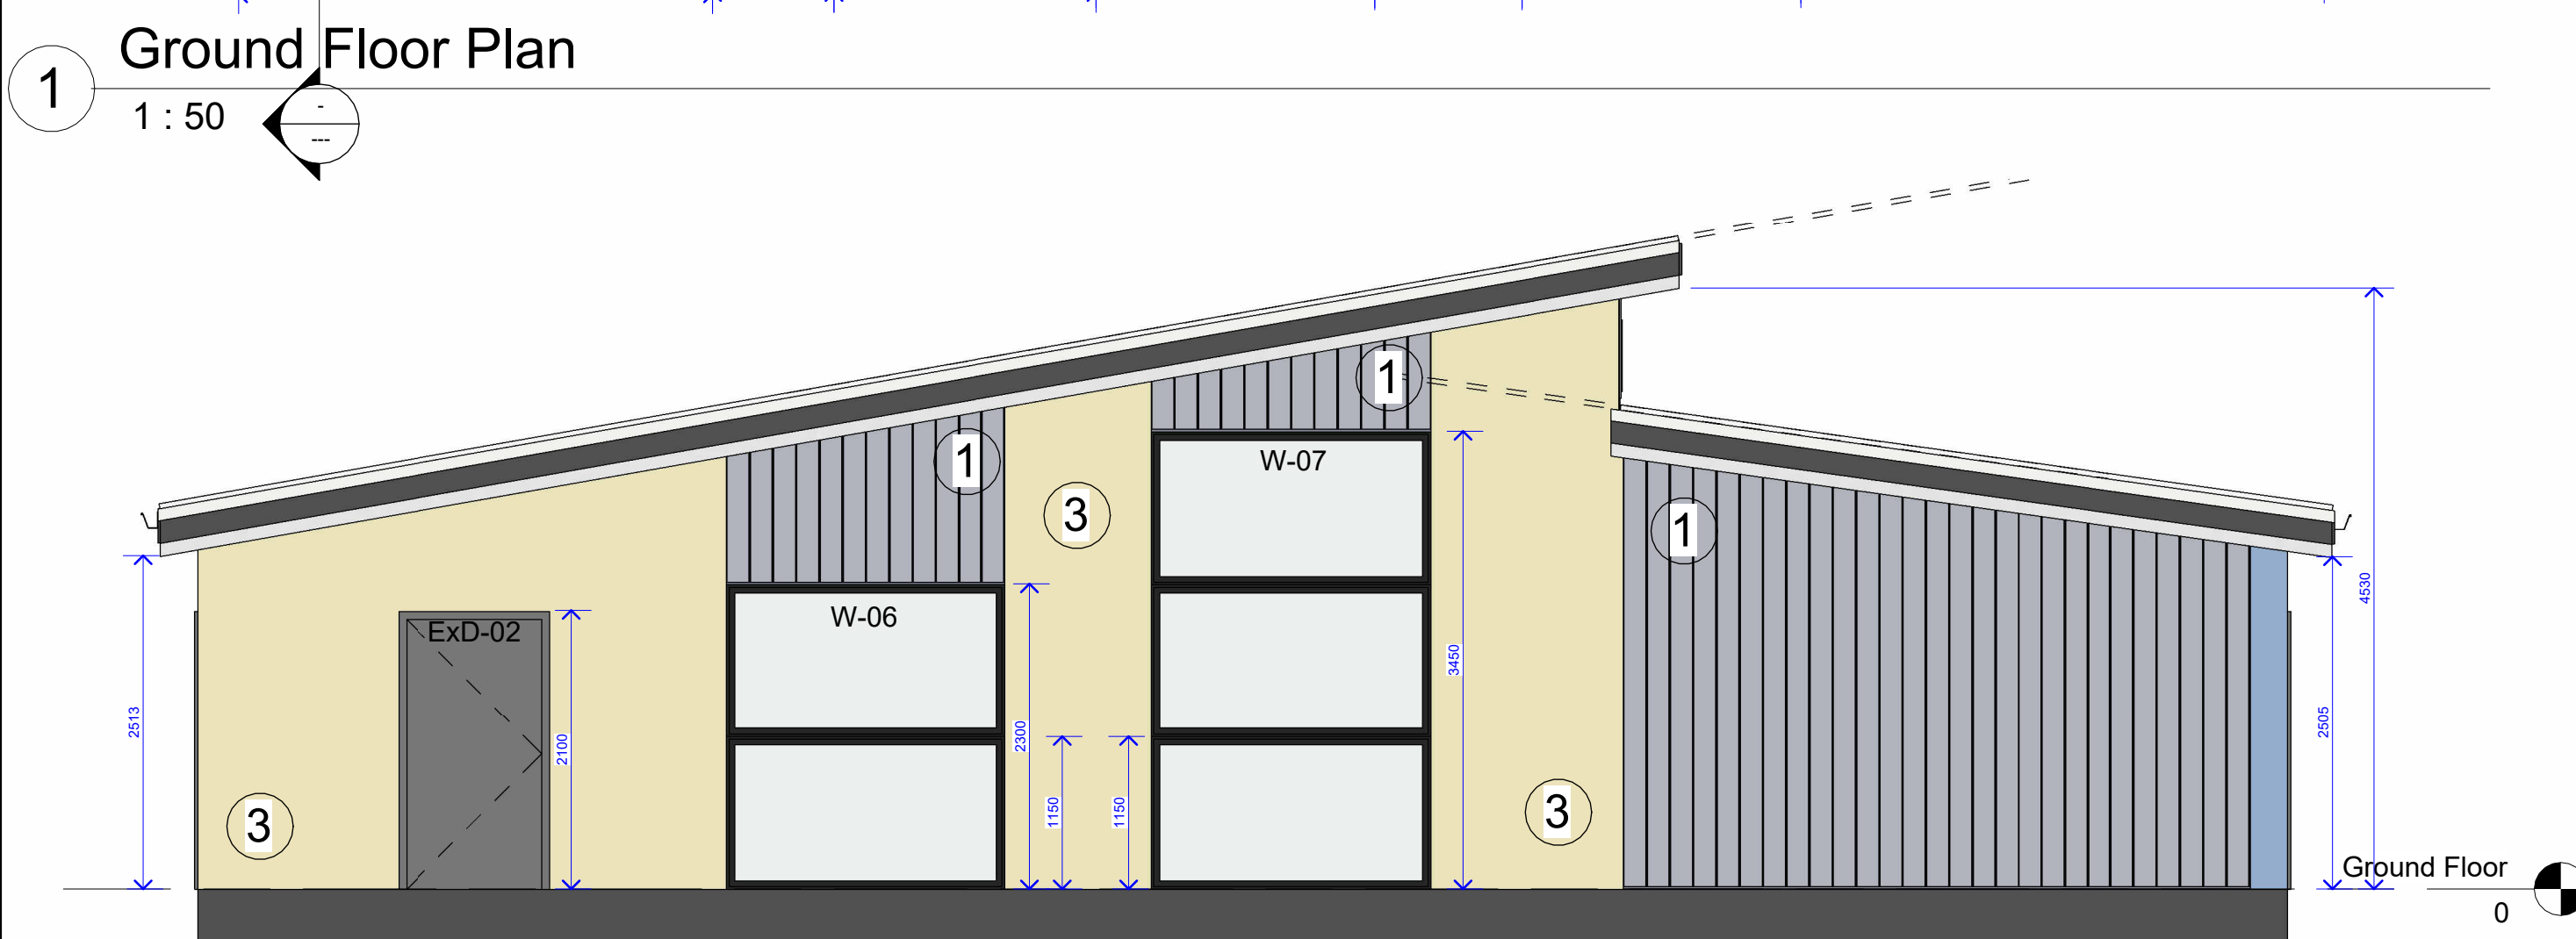


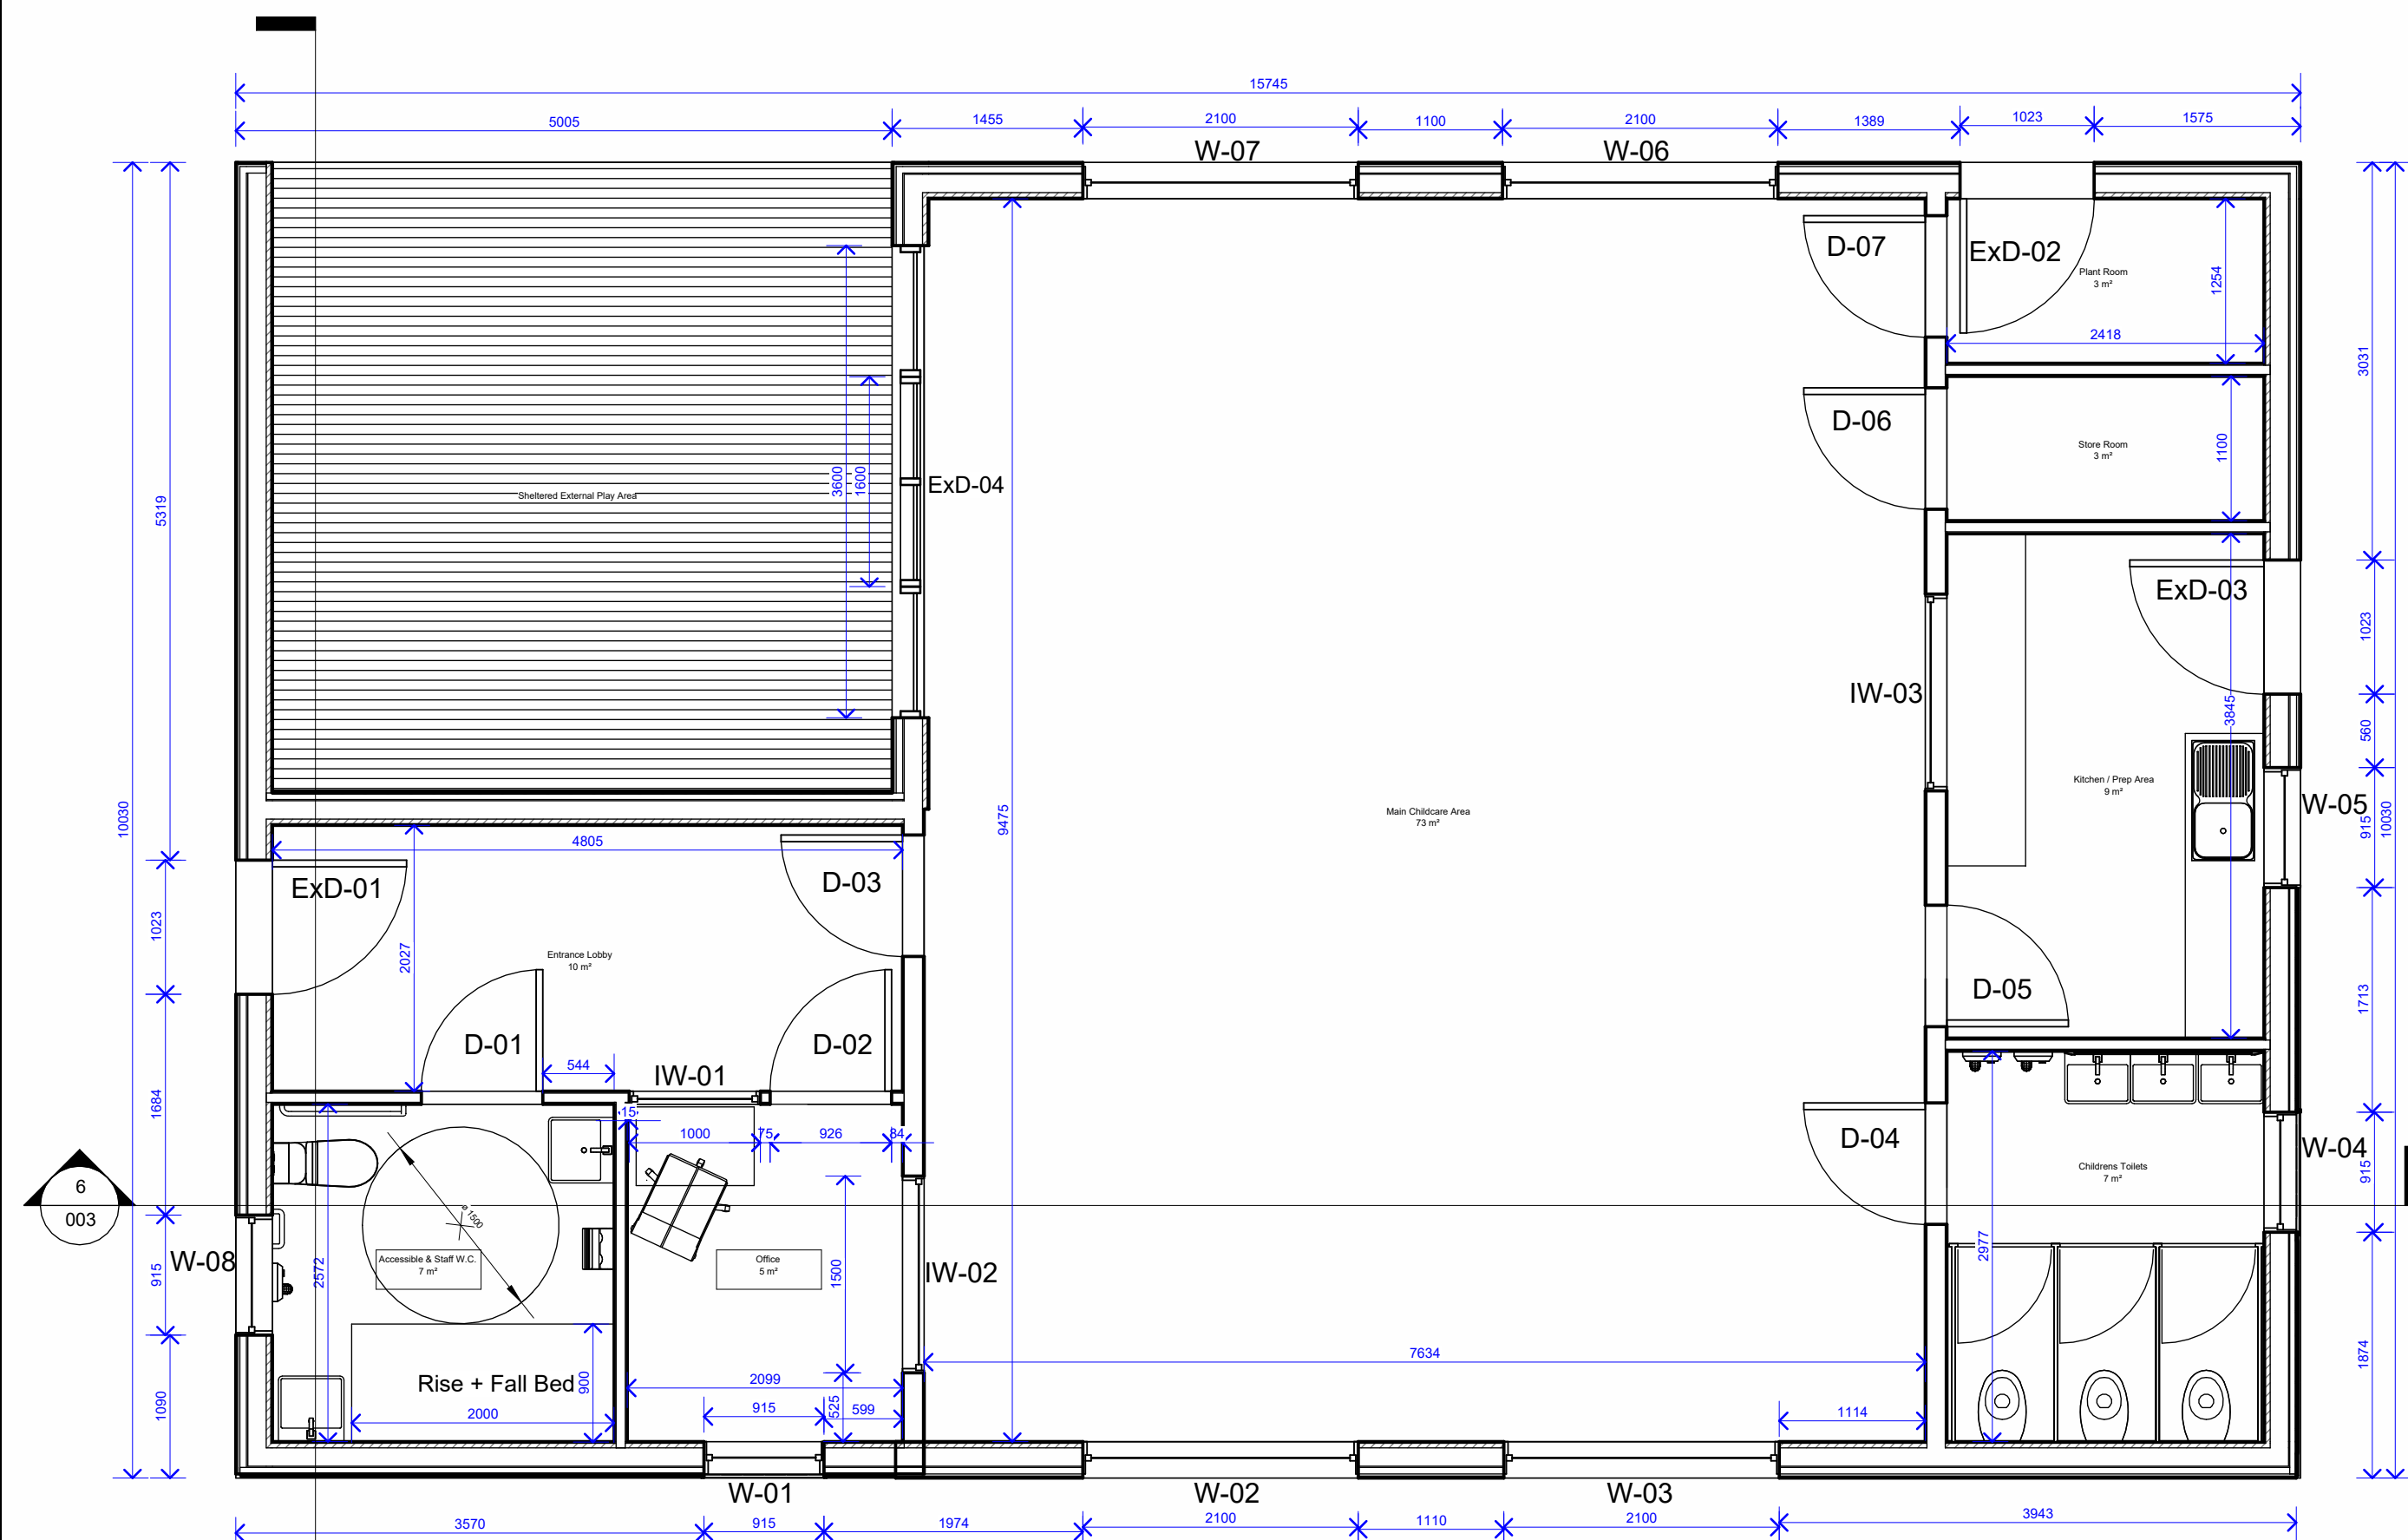

Key

- 1 Hardie Plank VL Timber Effect Vertical Cladding - Ref: [Light Mist](#)
- 2 15mm Render - Colour Ref: PRB System Ltd; ['935 Maldives'](#)
- 3 15mm Render - Colour Ref: PRB Systems Ltd; ['2 Antalya'](#)
- 4 TATA Trisomet 333 - Colour Ref: [Anthracite \(RAL 7016\)](#)

[illegible]

CODE	SUITABILITY DESCRIPTION
STATUS	PURPOSE OF ISSUE

 Adelaide ar Sylfaen Gadarn Building on a Firm Foundation www.trjld.co.uk 		
PROJECT		
Blaendulais Childcare Unit		
TITLE		
Floor Plan, Elevations and Sections		
CLIENT		
NPT Council		
DRAWN BY	CHECKED BY	DATE
GRJ		08/03/23
SCALE (@ A1)		PROJECT NUMBER
1 : 50		2454
DRAWING NUMBER		REV
003		B