


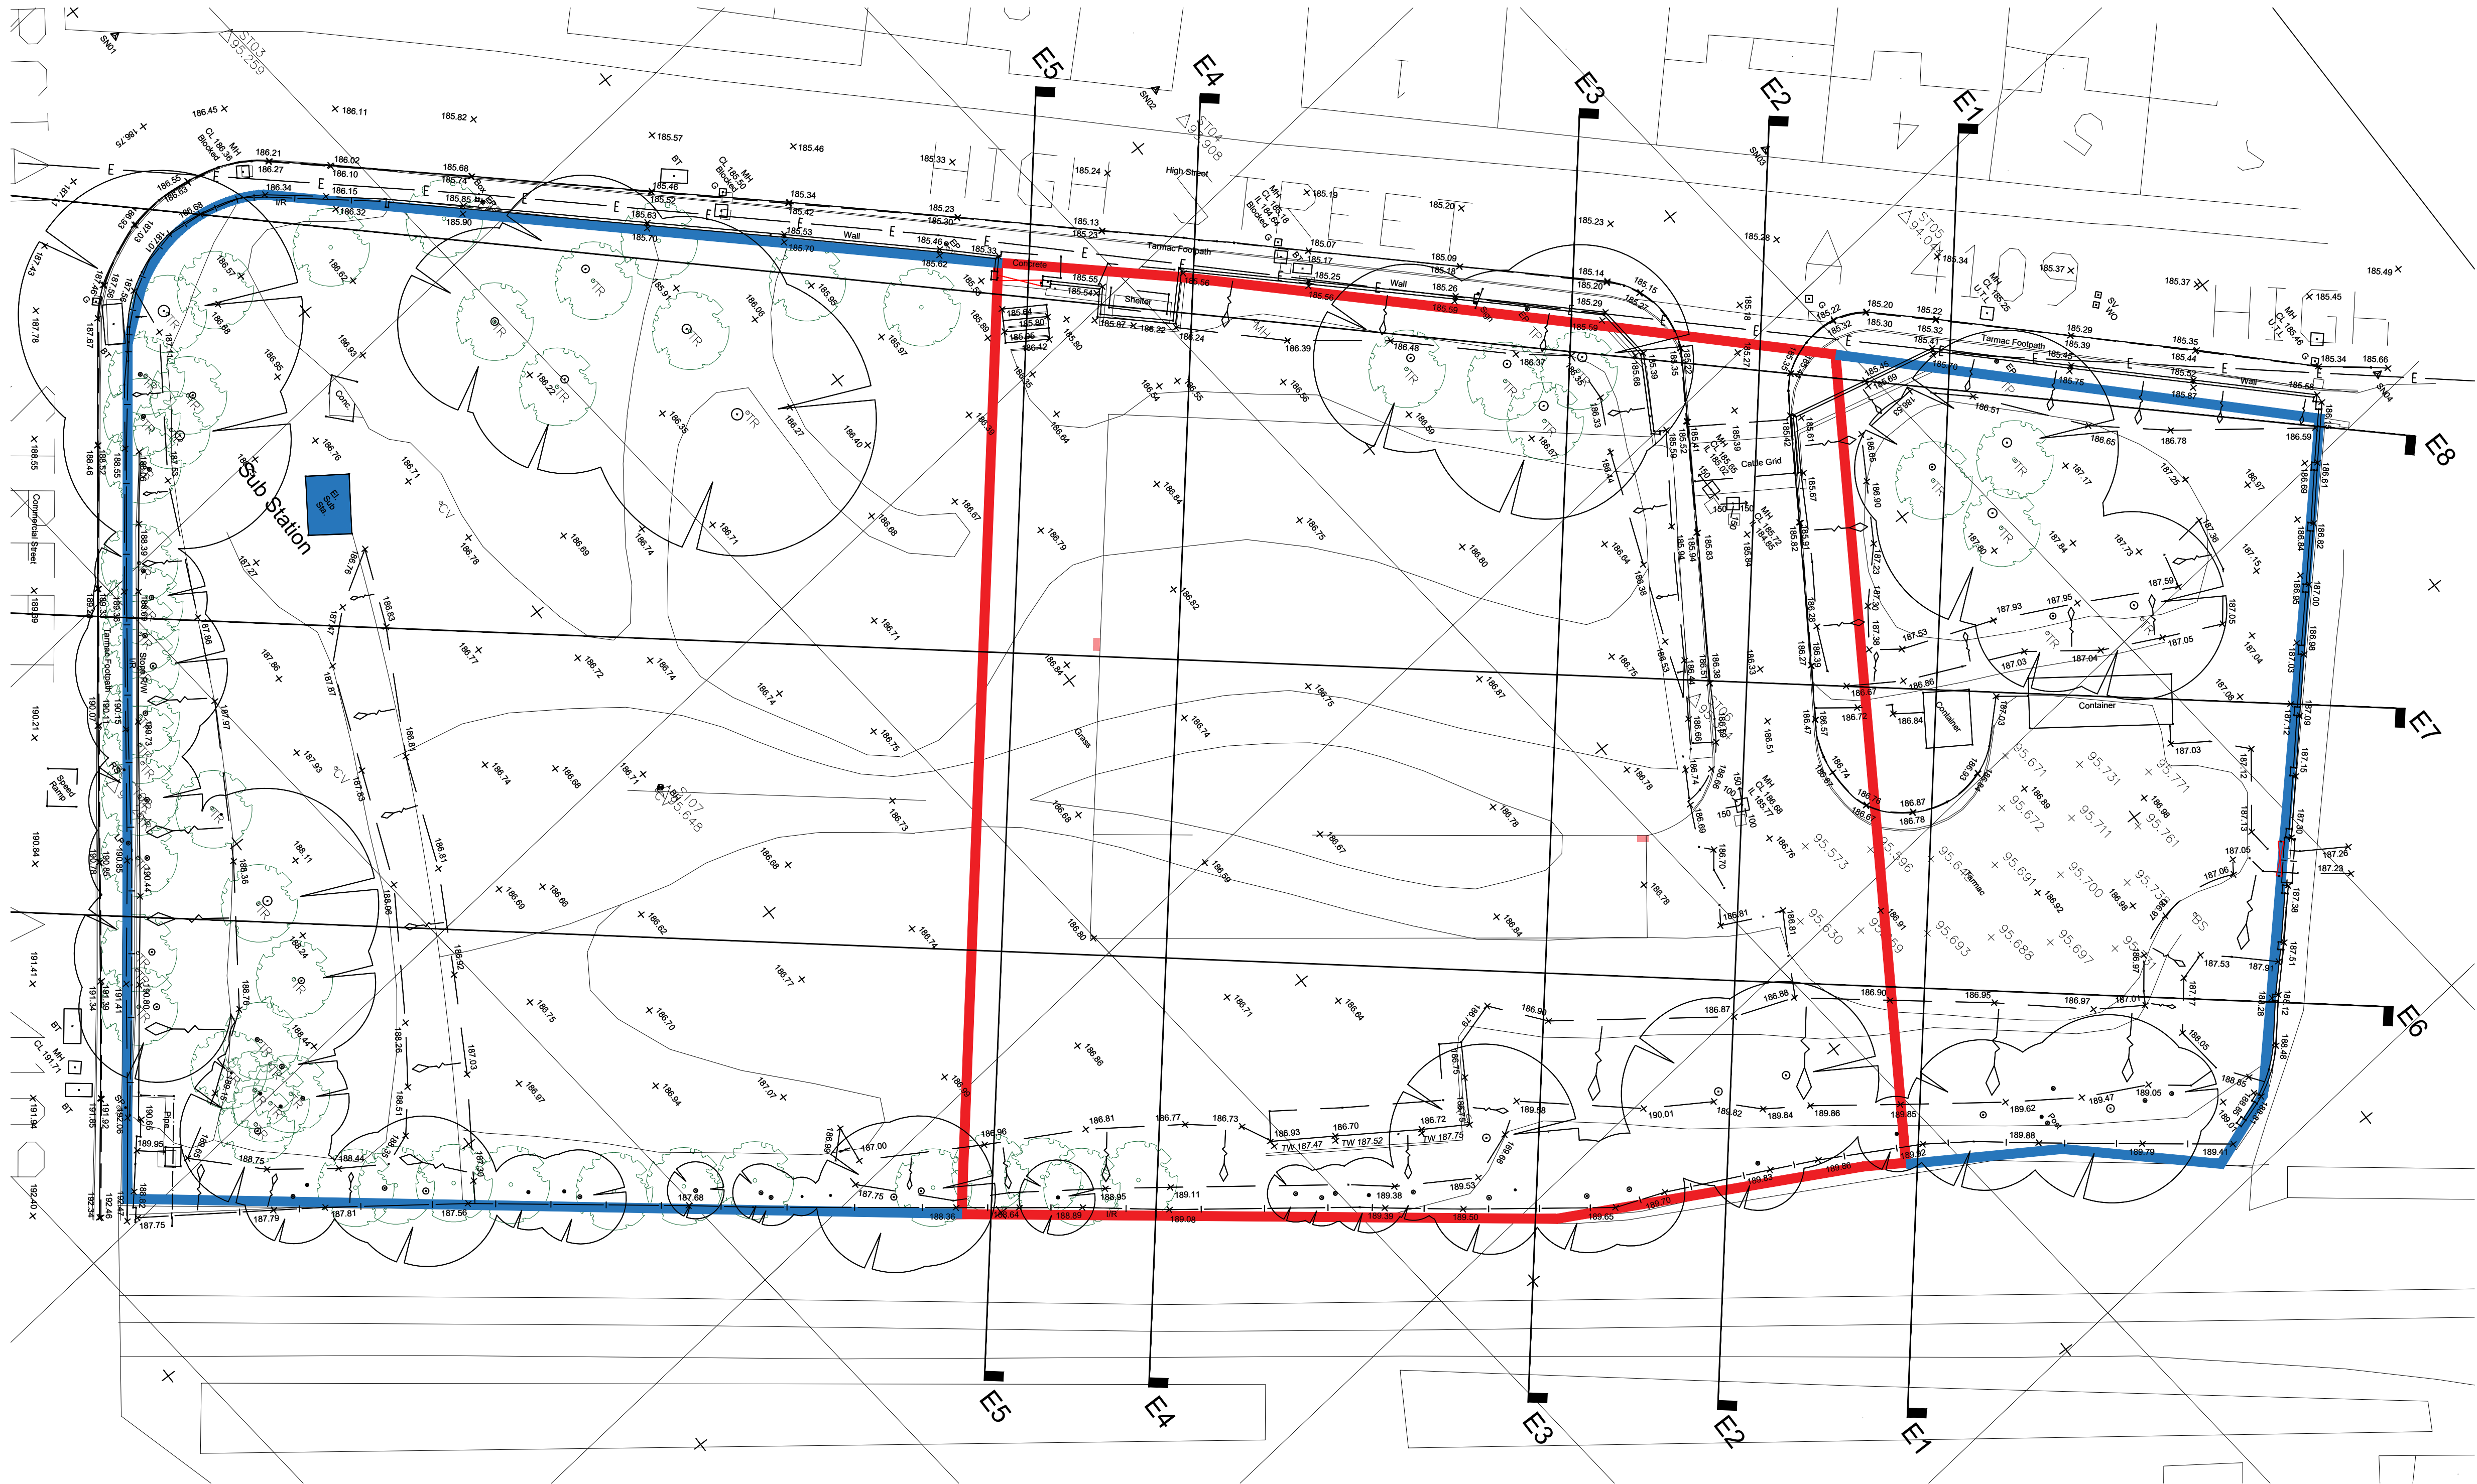

Existing Site Plan
1:200 @ A1

Development Boundary

Additional Land Owned

Rev. Details		Date
Status: PLANNING		
Project: Blaendulais – NPT Childcare Unit		
Client: Neath Port Talbot Council		
Title: Existing Site Plan		
Drawing Number: 2454-004	Rev. /	Date Drawn: 01/11/23
Scale: 1:200		Drawn by: GRJ

This drawing is the copyright of TRJ and may not be copied, altered, reproduced or passed to a third party without their consent.
Dimensions must be checked and verified on site, discrepancies should be reported.
THIS DRAWING SHOULD NOT BE SCALED

TRJ

Adeiladu ar Sylfaen Gadarn
Building on a Firm Foundation

www.trjtd.co.uk

TRJ

T. Richard Jones (BETWS) LTD
Foundry Road, Ammanford,
Carmarthenshire, SA18 2LS.
Tel: 01269 591103 Fax: 01269 596207
Email: enquiries@trjtd.co.uk