



Site Section E1-E1

1:500 @ A1

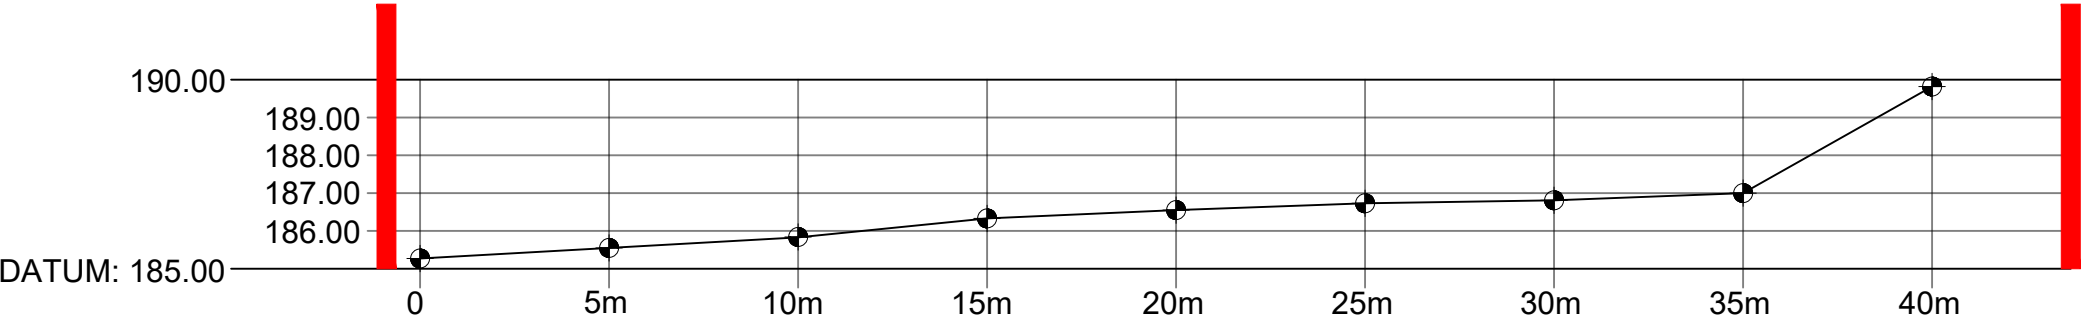


Site Section E2-E2

1:500 @ A1

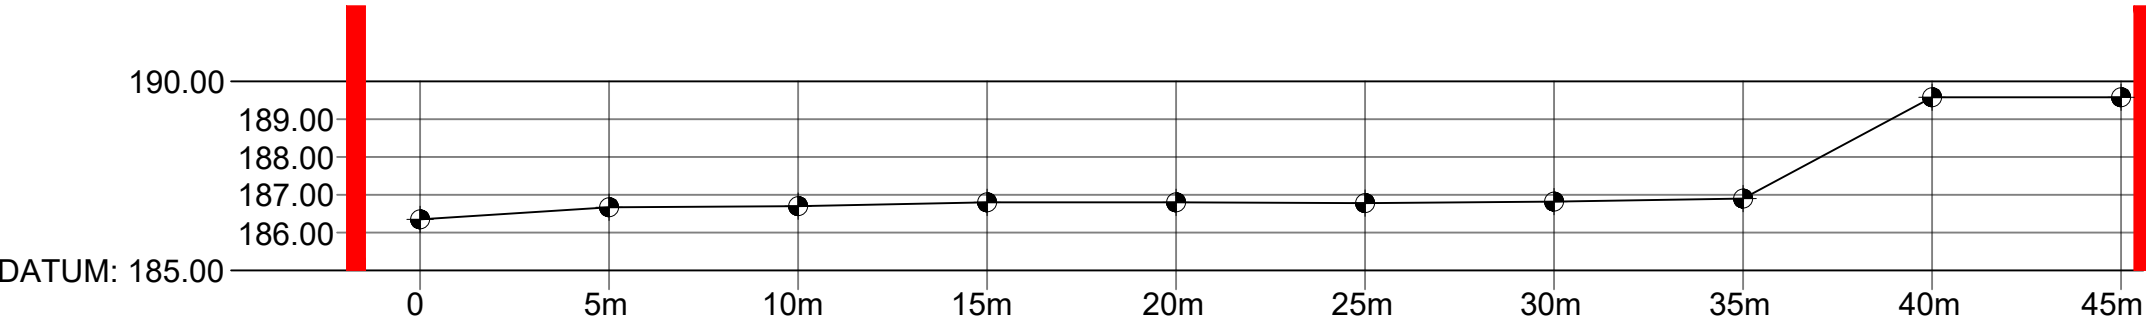


Site Section E3-E3

1:500 @ A1

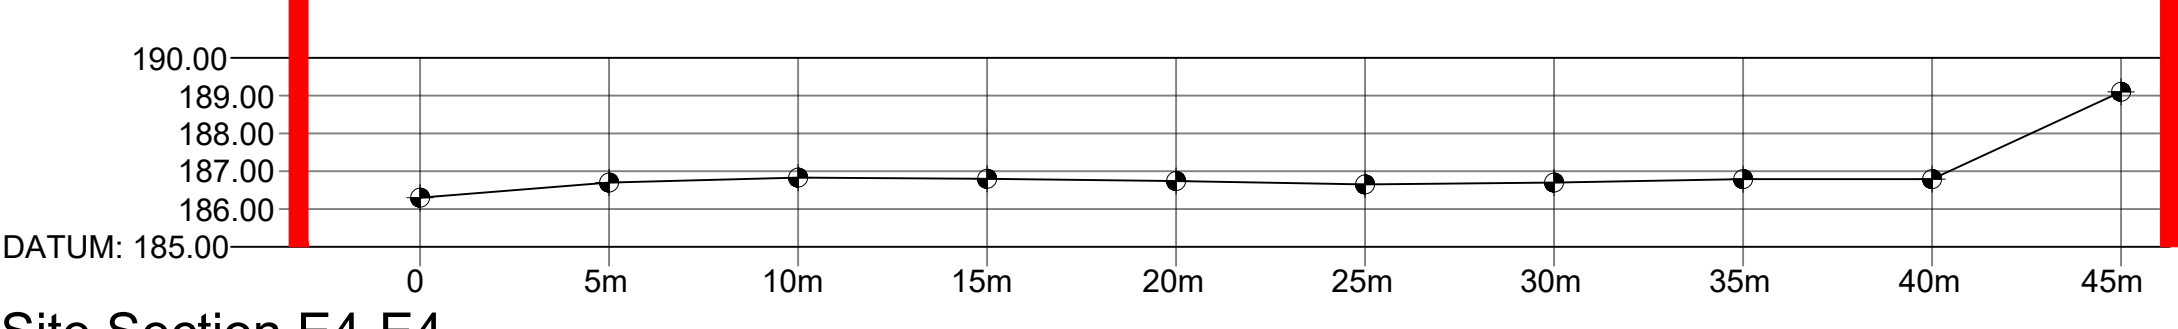


Site Section E4-E4

1:500 @ A1

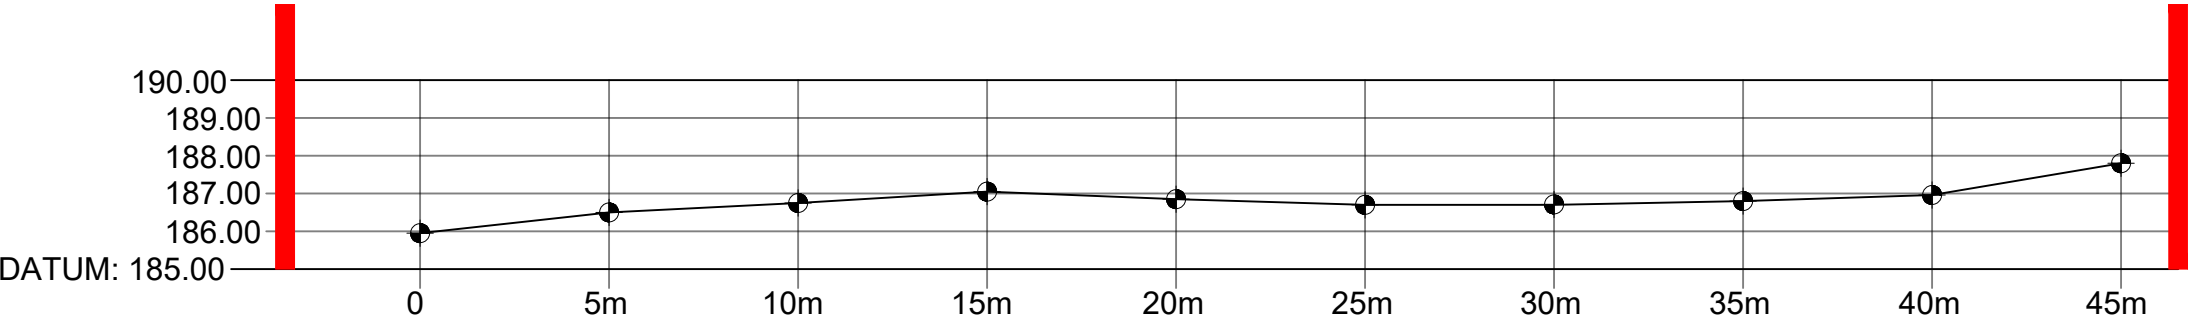


Site Section E5-E5

1:500 @ A1

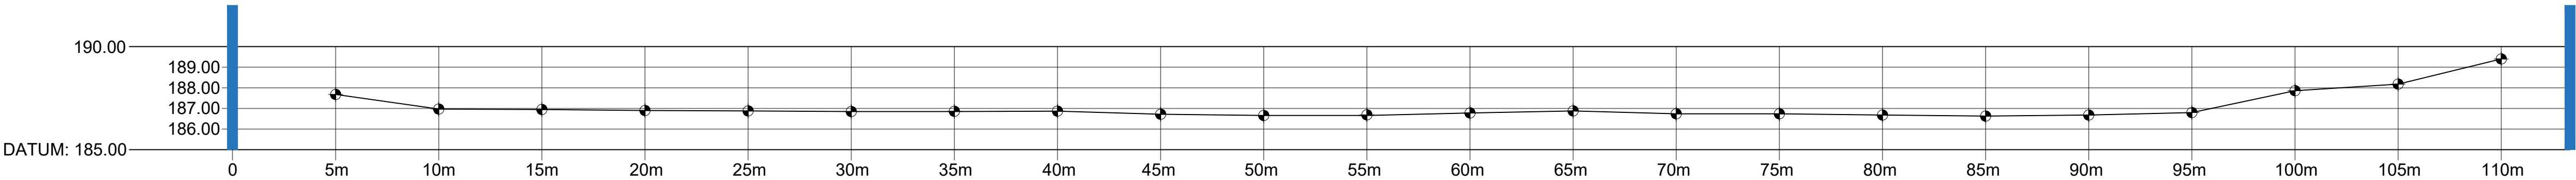


Site Section E6-E6

1:500 @ A1

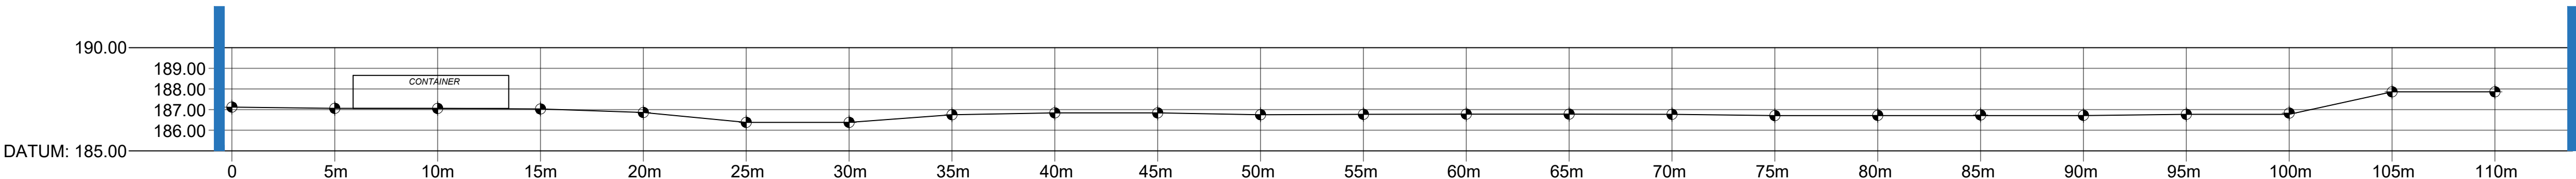


Site Section E7-E7

1:500 @ A1

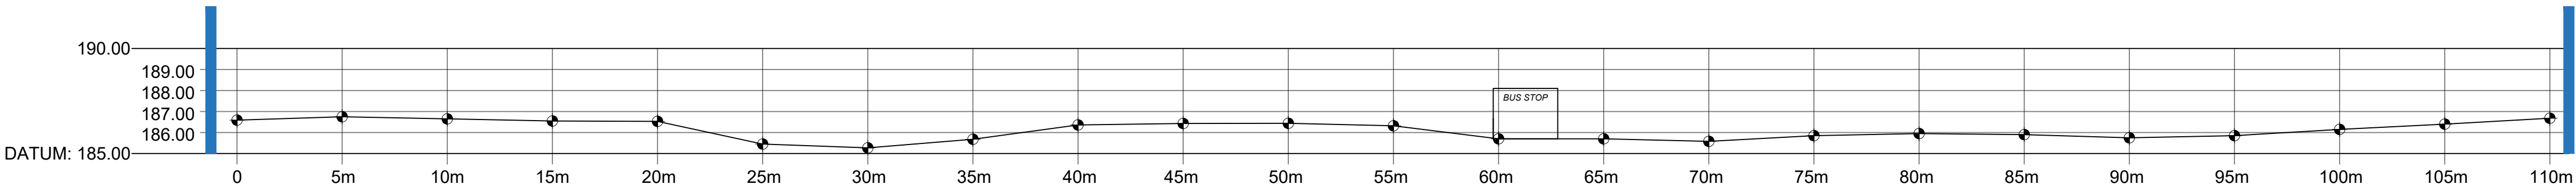

Site Section E8-E8

1:500 @ A1

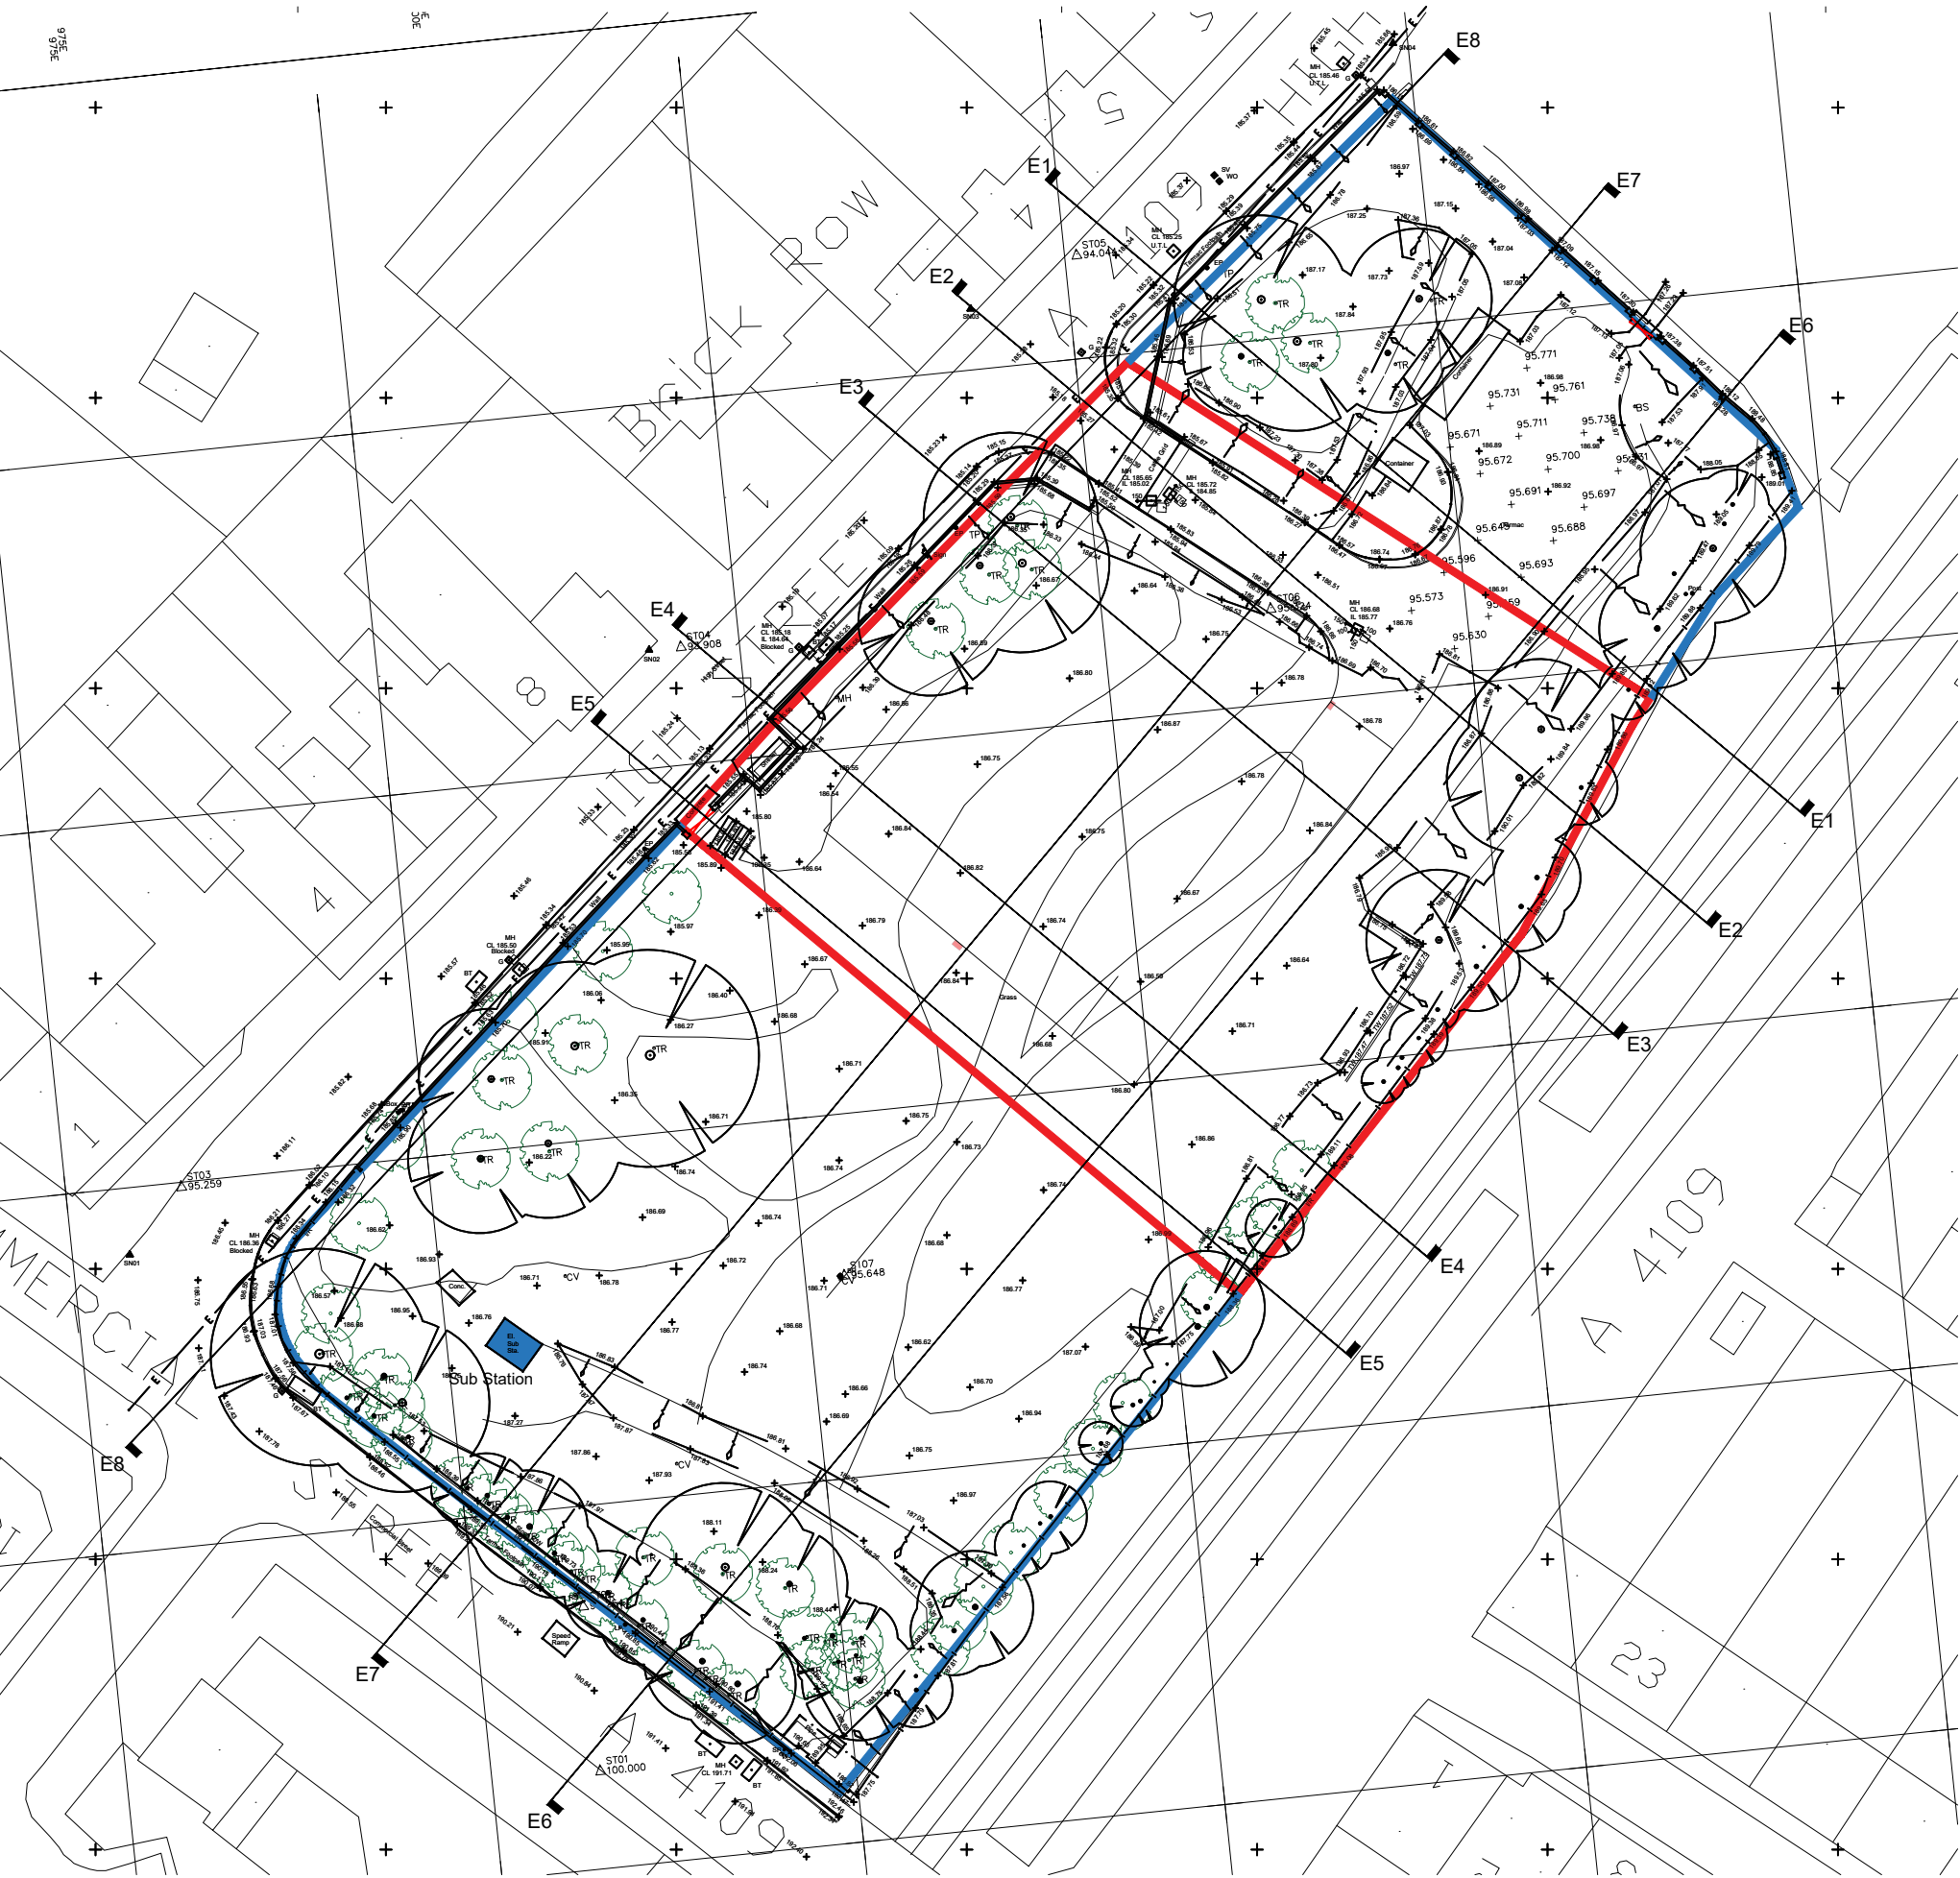

Existing Site Plan showing Section Lines

1:500 @ A1

- Development Boundary
- Additional Land Owned

Rev.	Details	Date
------	---------	------

Status:	PLANNING
---------	----------

Project:	Blaendulais – NPT Childcare Unit
----------	----------------------------------

Client:	Neath Port Talbot Council
---------	---------------------------

Title:	Existing Site Sections
--------	------------------------

Drawing Number:	2454-005	Rev.	/	Date Drawn:	08/11/23
-----------------	----------	------	---	-------------	----------

Scale:	1:500 & 1:200	Drawn by:	GRJ
--------	---------------	-----------	-----

This drawing is the copyright of TRJ and may not be copied, altered, reproduced or passed to a third party without their consent.
Dimensions must be checked and verified on site, discrepancies should be reported.
THIS DRAWING SHOULD NOT BE SCALED



T. Richard Jones (BETWS) LTD
Foundry Road, Ammanford,
Carmarthenshire, SA18 2LS.
Tel: 01269 591103 Fax: 01269 596207
Email: enquiries@trjtd.co.uk