




Site Section P1-P1
1:500 @ A1

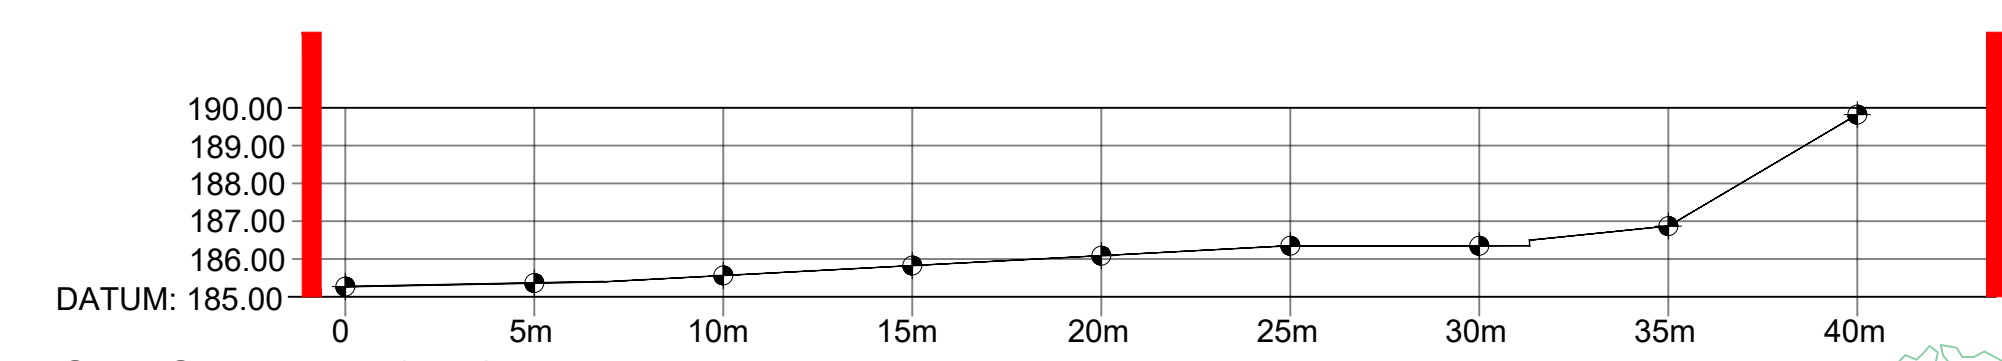


Site Section P2-P2
1:500 @ A1

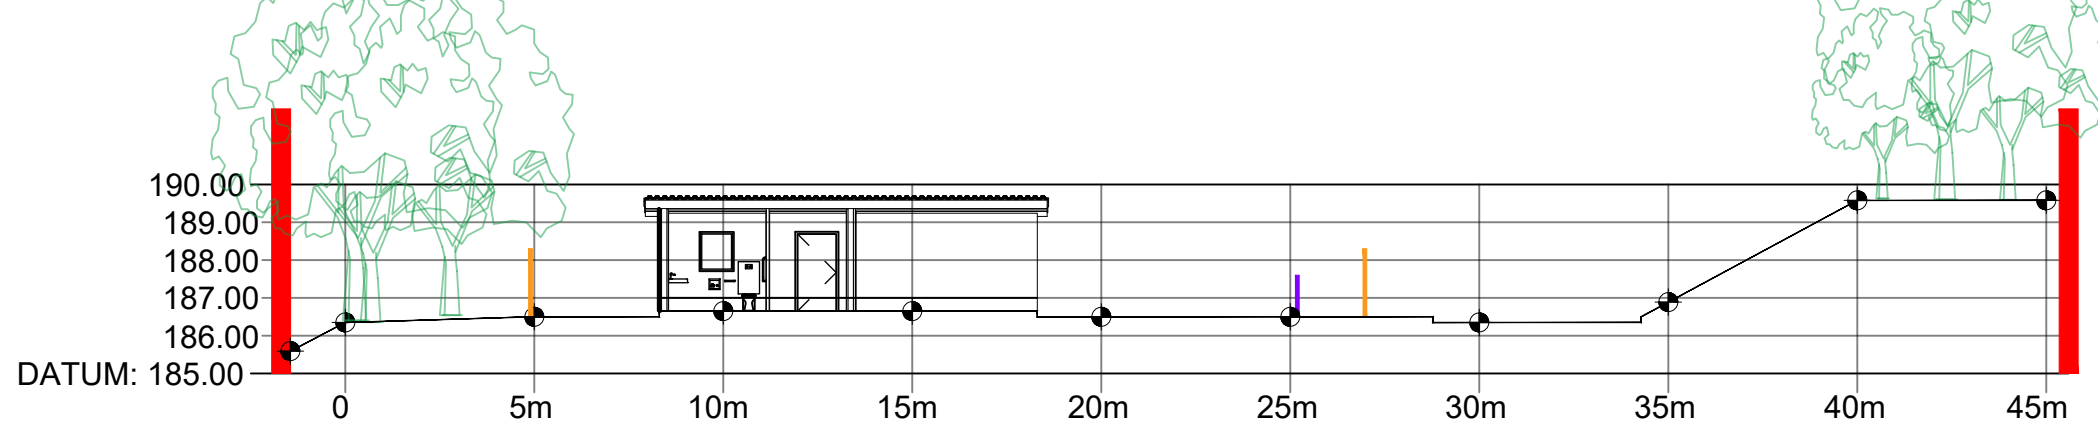


Site Section P3-P3
1:500 @ A1

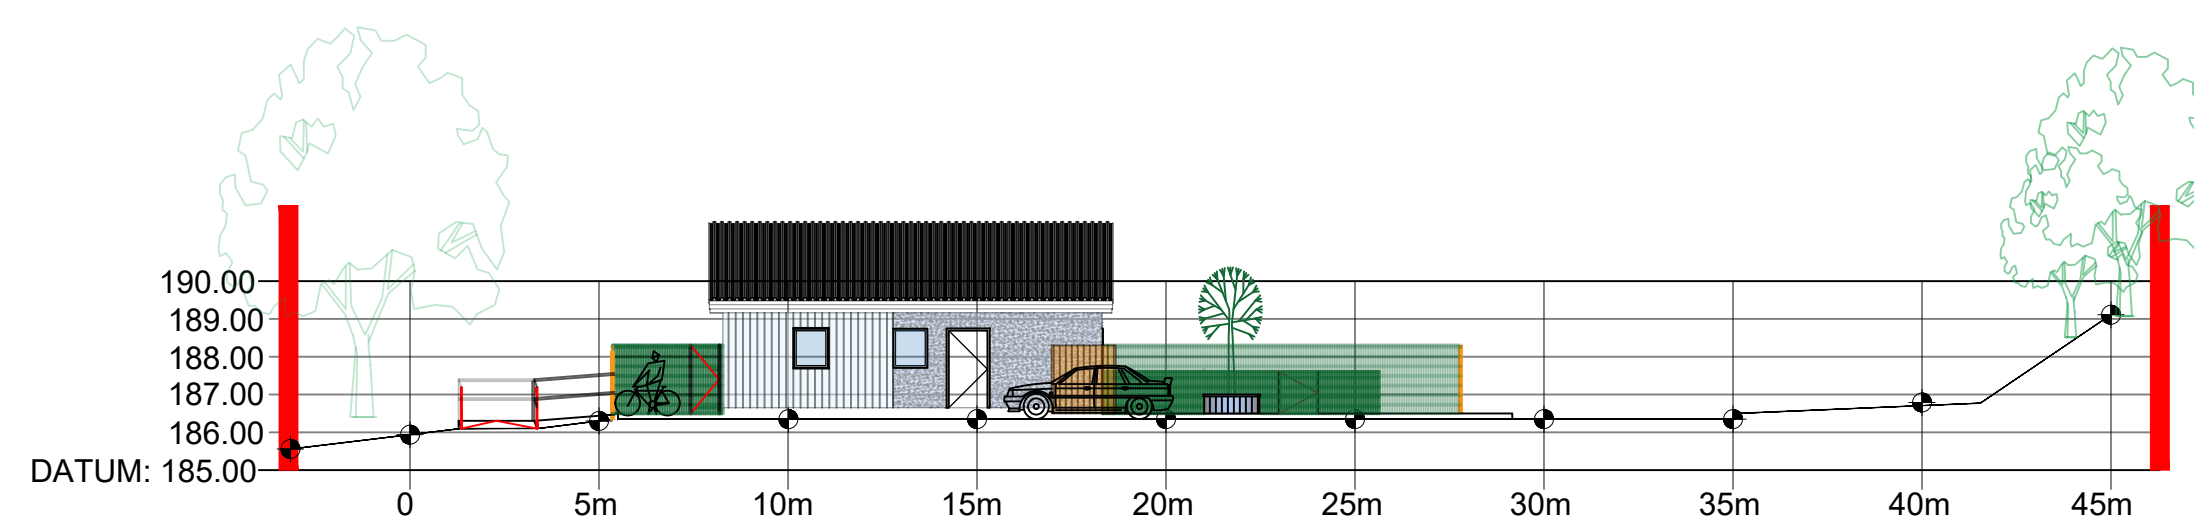


Site Section P4-P4
1:500 @ A1

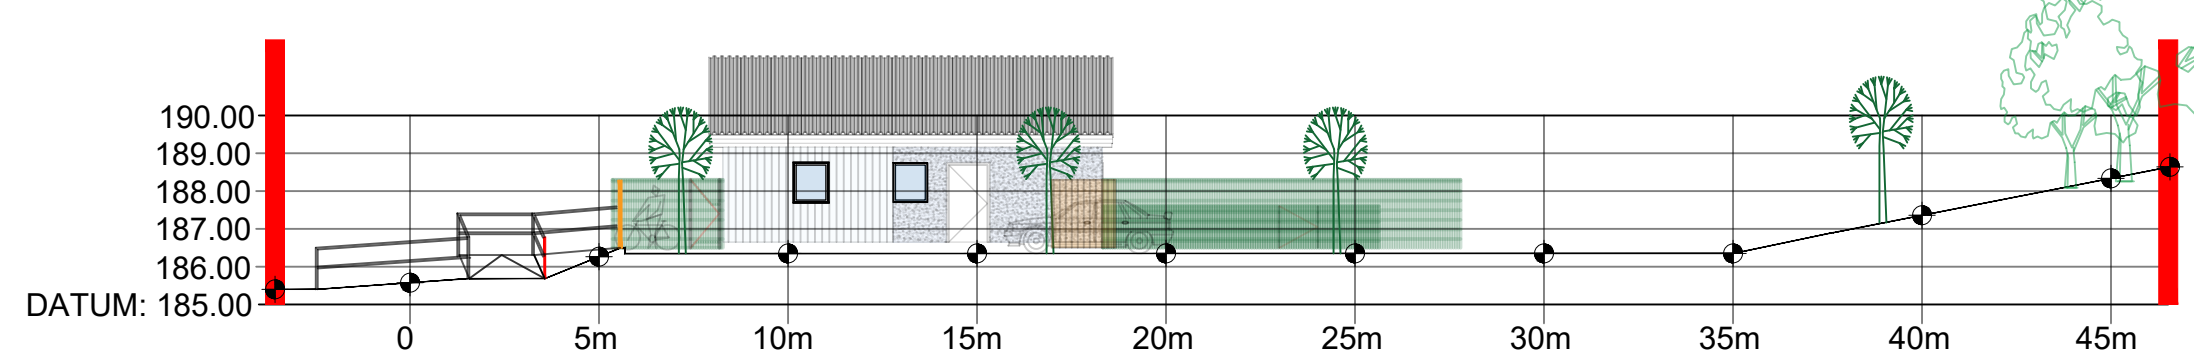


Site Section P5-P5
1:500 @ A1

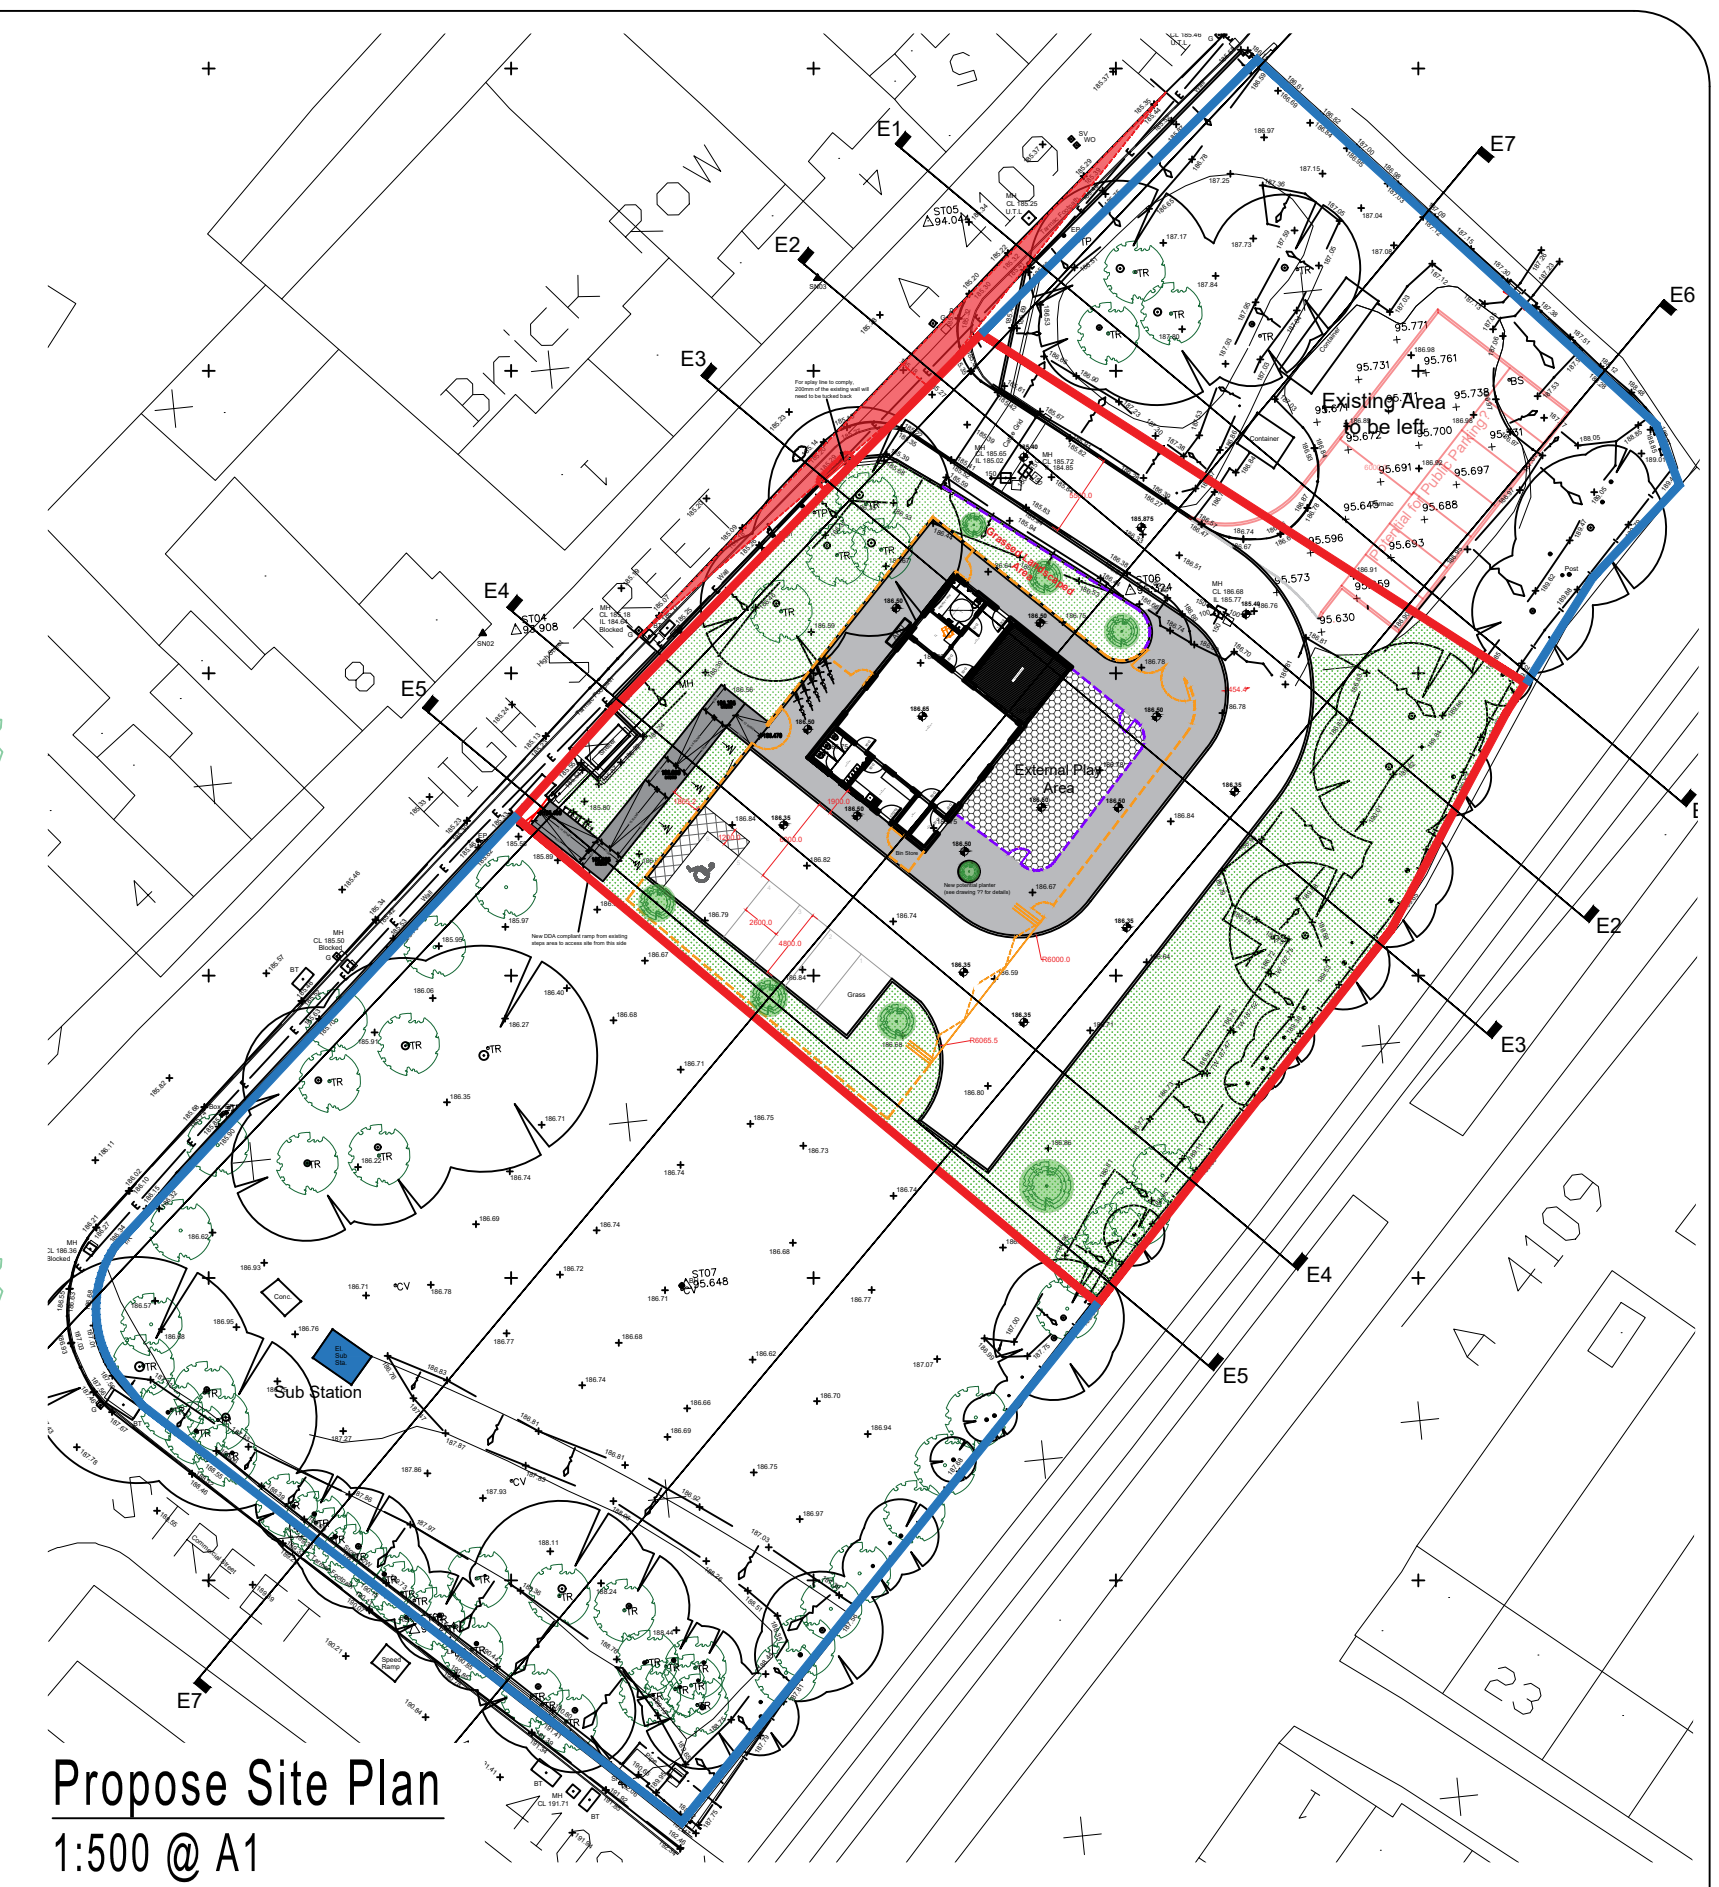


Propose Site Plan
1:500 @ A1

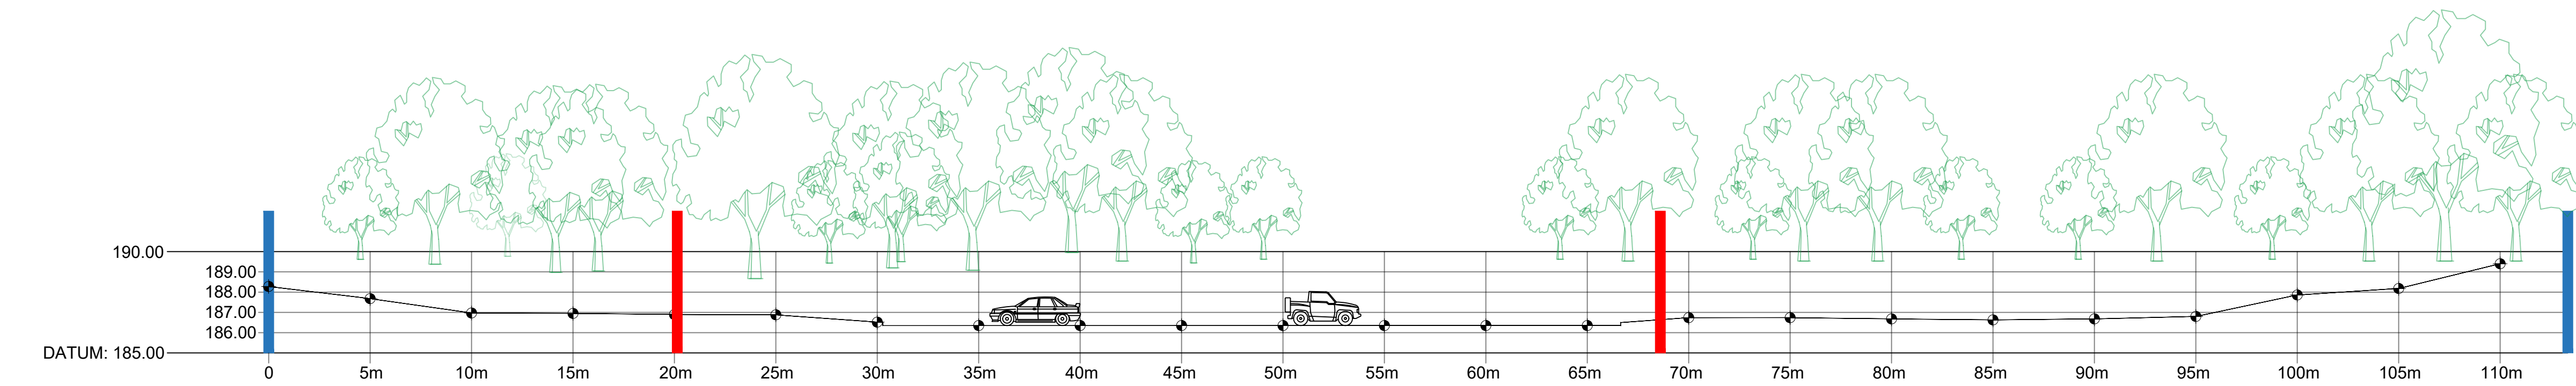

Site Section P6-P6
1:500 @ A1

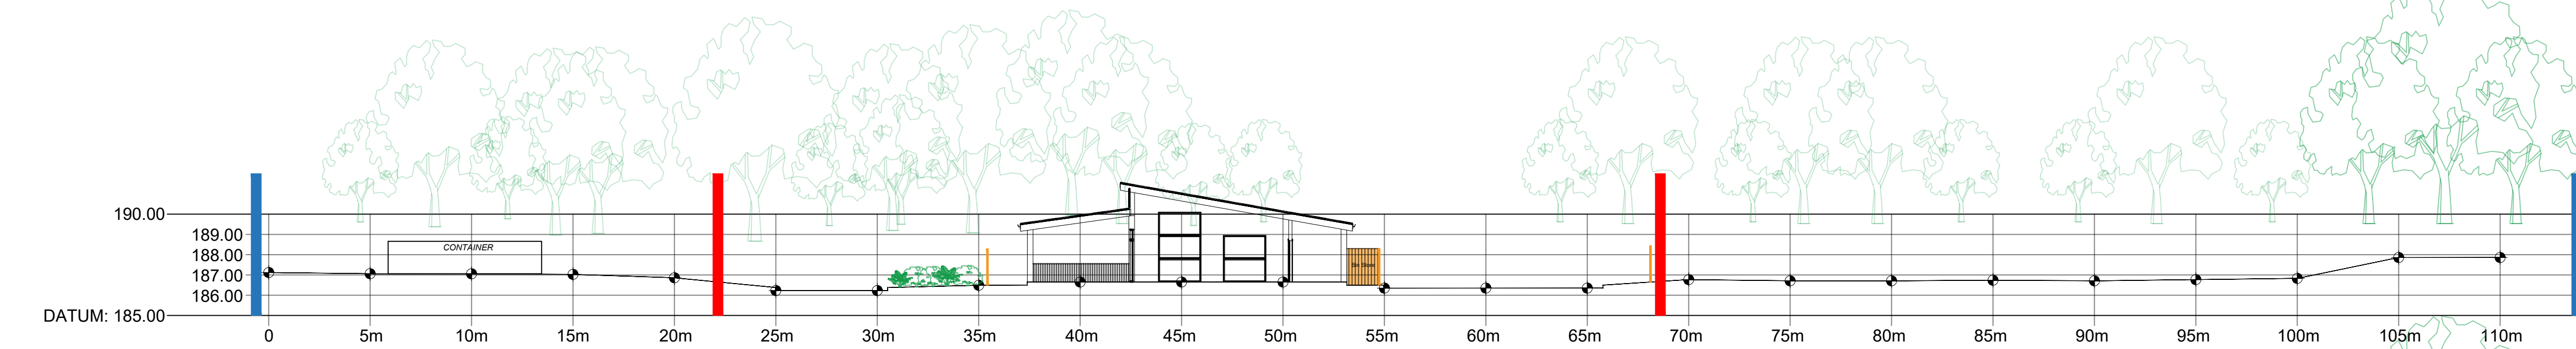

Site Section P7-P7
1:500 @ A1

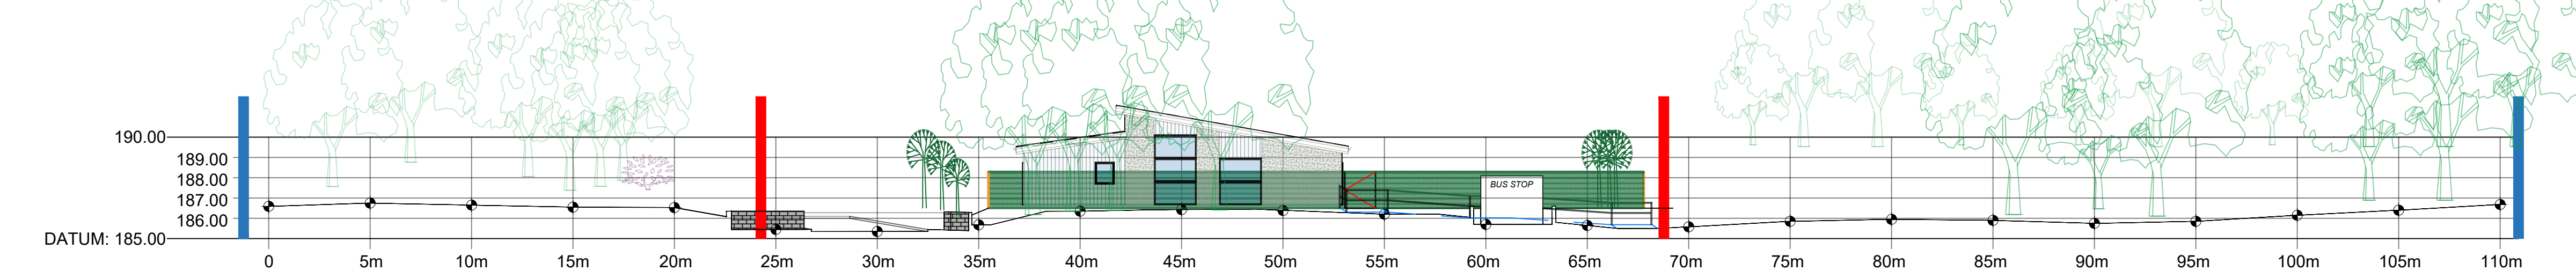

Site Section P8-P8
1:500 @ A1

Development Boundary

Additional Land Owned

Rev. Details		Date
Status: PLANNING		
Project: Blaendulais – NPT Childcare Unit		
Client: Neath Port Talbot Council		
Title: Proposed Site Sections		
Drawing Number: 2454-007	Rev. /	Date Drawn: 17/11/23
Scale: 1:200		Drawn by: GRJ
This drawing is the copyright of TRJ and may not be copied, altered, reproduced or passed to a third party without their consent. Dimensions must be checked and verified on site, discrepancies should be reported. THIS DRAWING SHOULD NOT BE SCALED		
.....\Company Logo\sltrj header.jpg		
T. Richard Jones (BETWS) LTD Foundry Road, Ammanford, Carmarthenshire, SA18 2LS. Tel: 01269 591103 Fax: 01269 596207 Email: enquiries@trjltd.co.uk		