



North

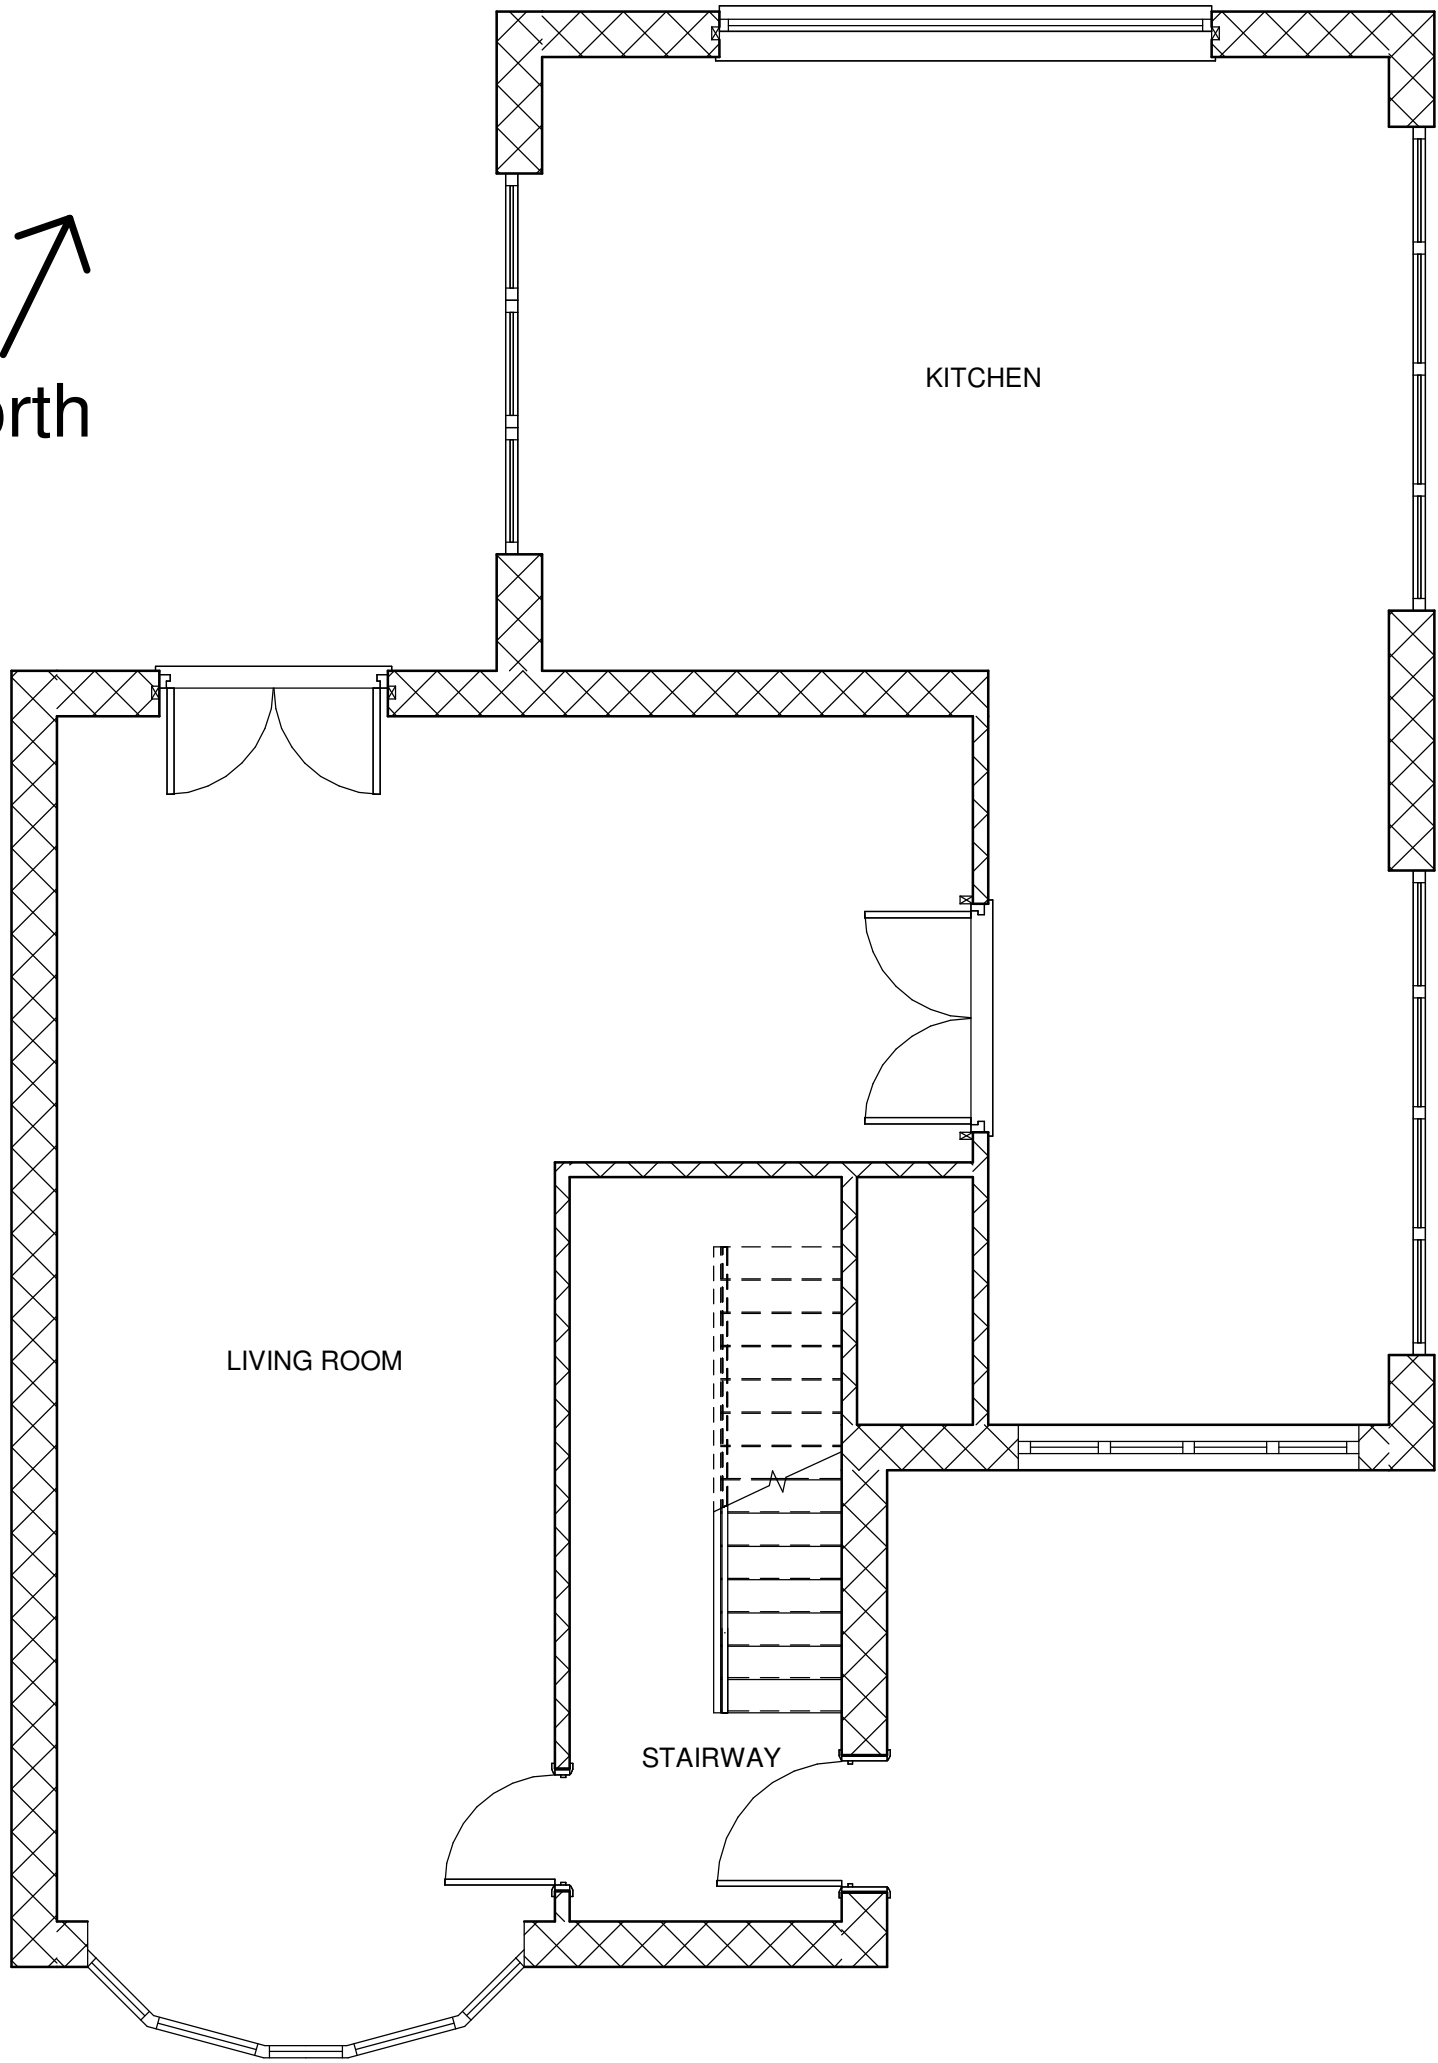

Proposed Ground Floor Plan
1 : 50

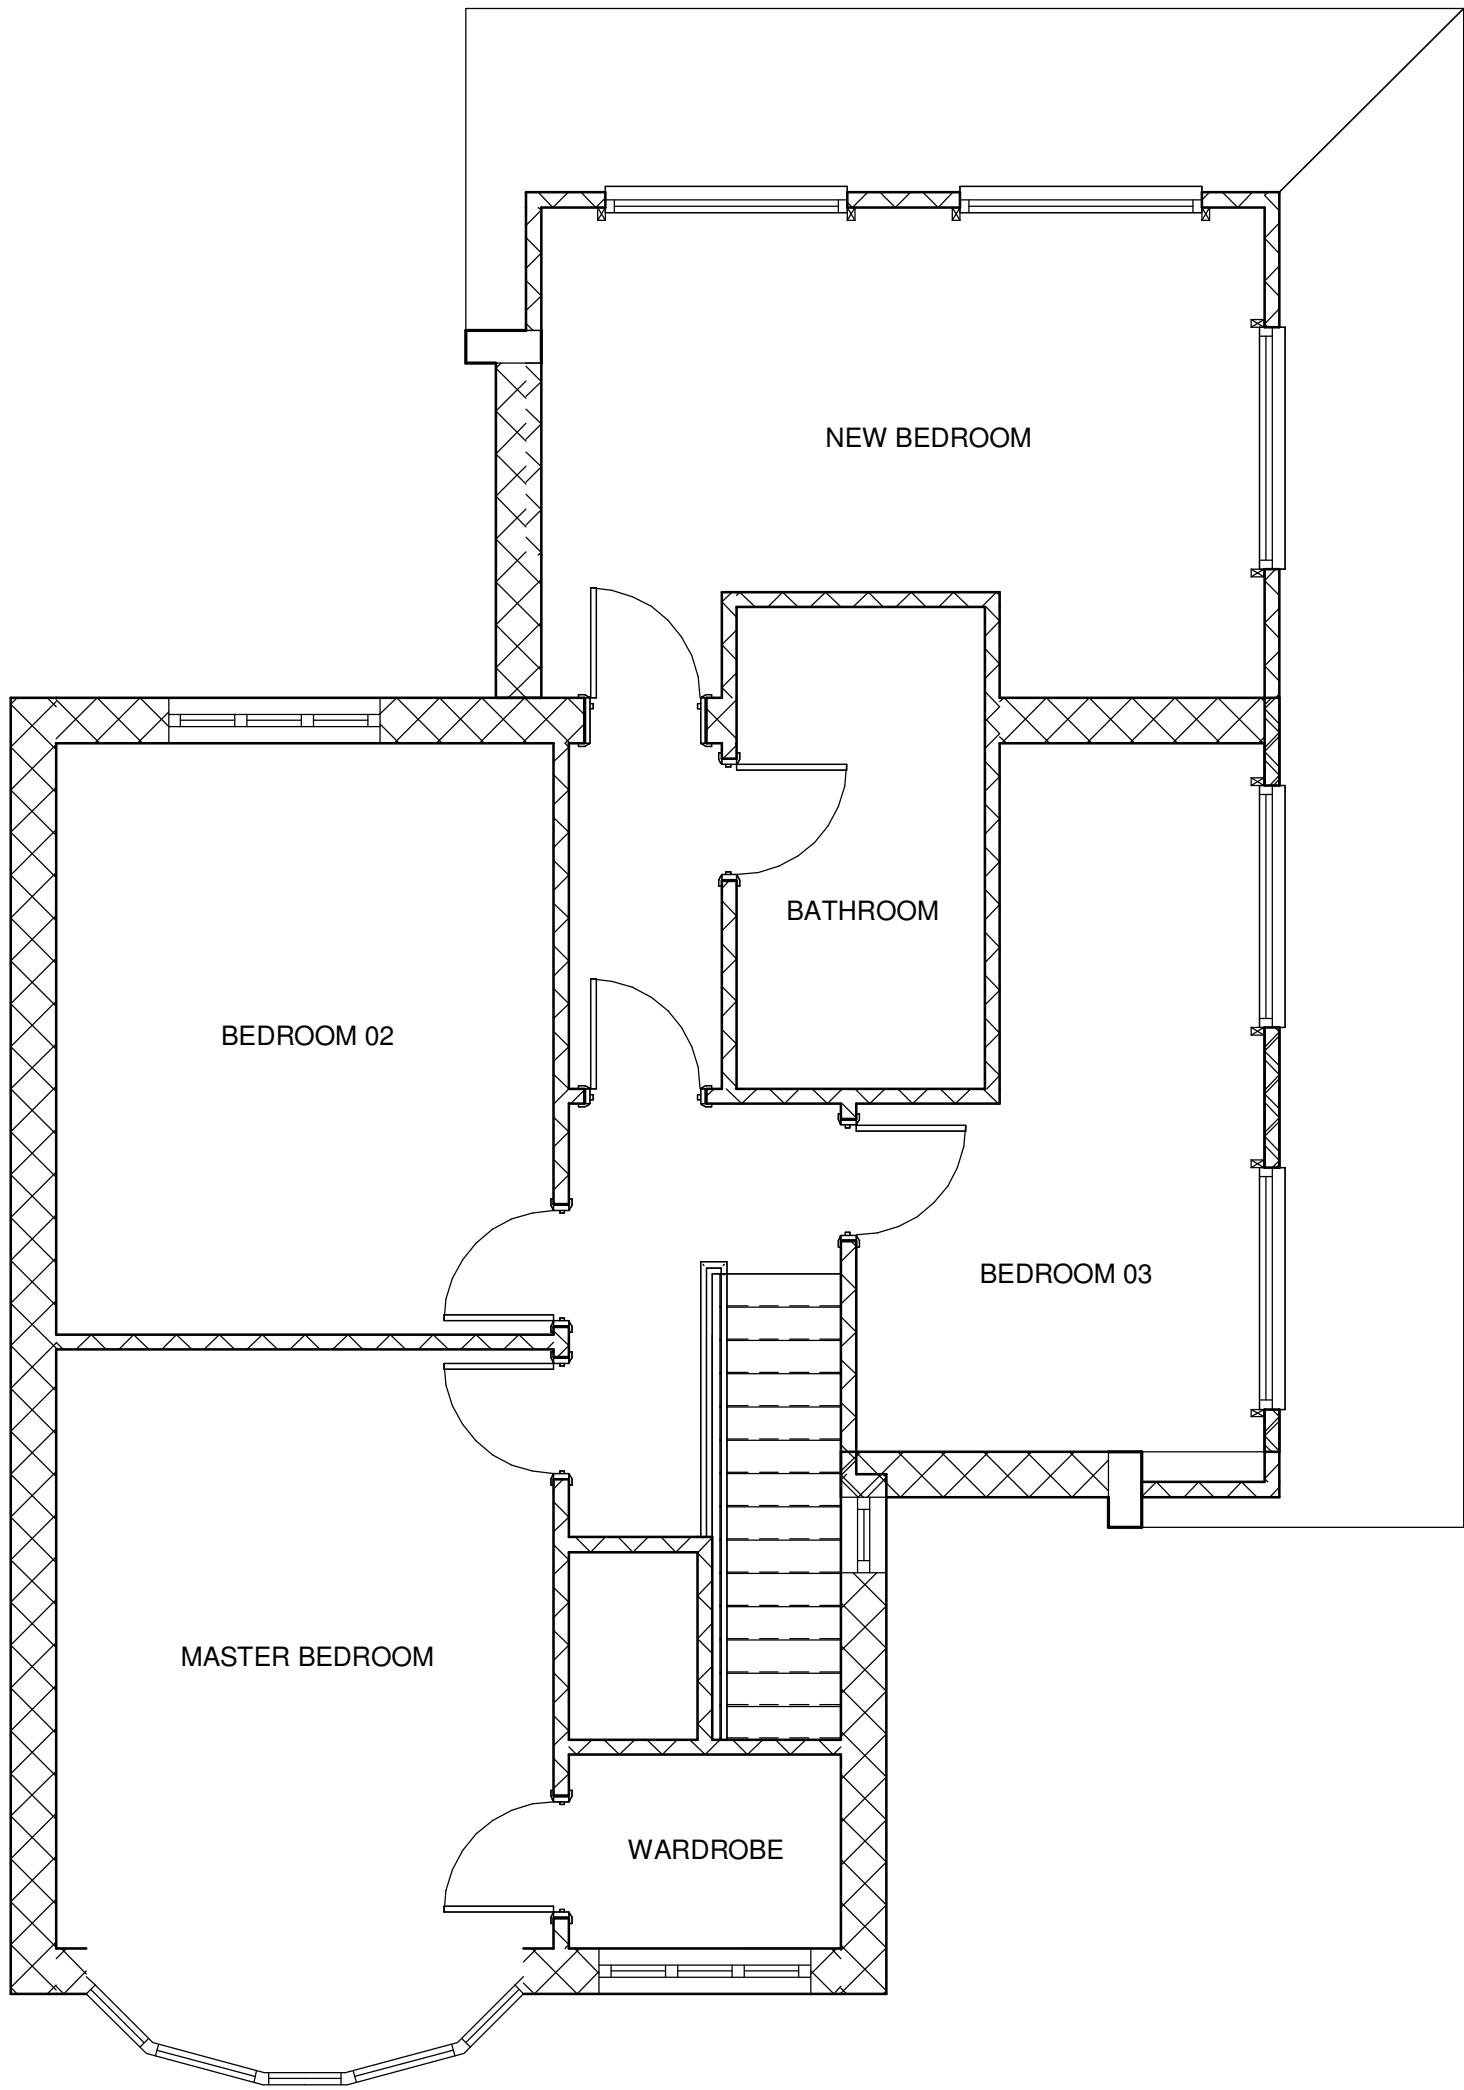

Proposed First Floor Plan
1 : 50



Proposed South Elevation
1 : 50

DORMER ROOF TO MATCH EXISTING

METAL WINDOWS - RAL7015

DORMER TO MATCH EXISTING

METAL WINDOWS - RAL7015



Proposed North Elevation
1 : 50


DORMER ROOF TO MATCH EXISTING

DORMER TO MATCH EXISTING

METAL DOORS - RAL7015



Proposed East Elevation
1 : 50

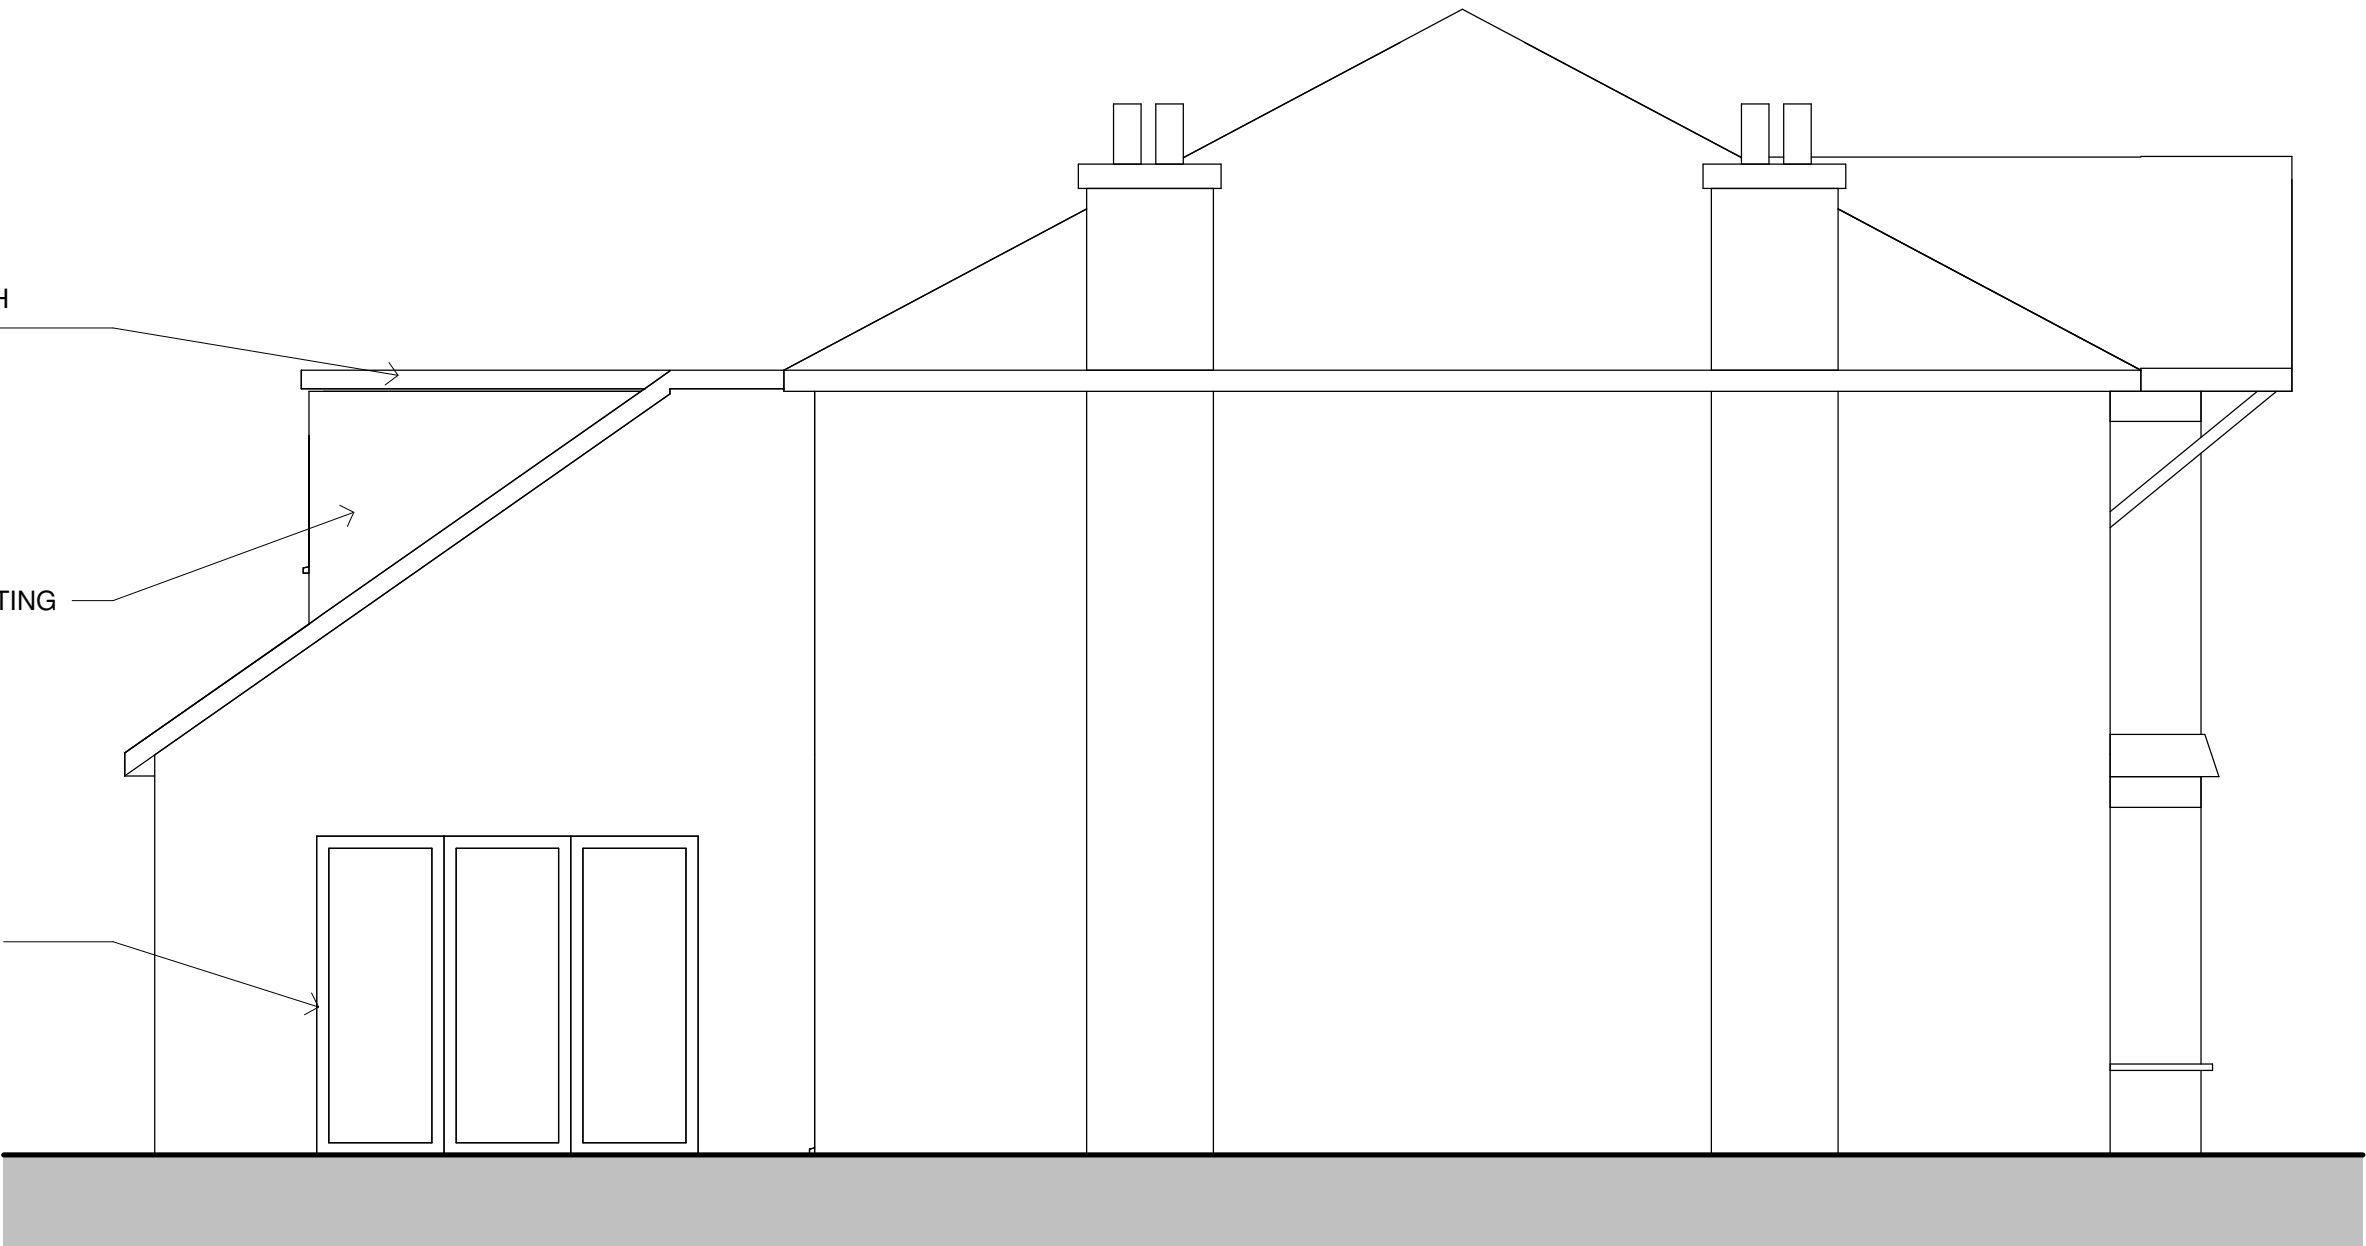

Proposed West Elevation
1 : 50

C.S.A

CLEAR - SPACE - ARCHITECTURE

EXTENSION PROJECT
91 Crymlyn Road Neath

PROPOSED PLANS & ELEVATIONS

Date 01/23/07 Scale 1 : 50

Job No 220254

Draw No A103

Revision

Drawn By: Author
Checked By: Checker