



NOTES
DO NOT SCALE THIS DRAWING
CONTRACTOR TO CHECK ALL DIMENSIONS AND REPORT
ALL ERRORS AND OMISSIONS TO THE ENGINEER

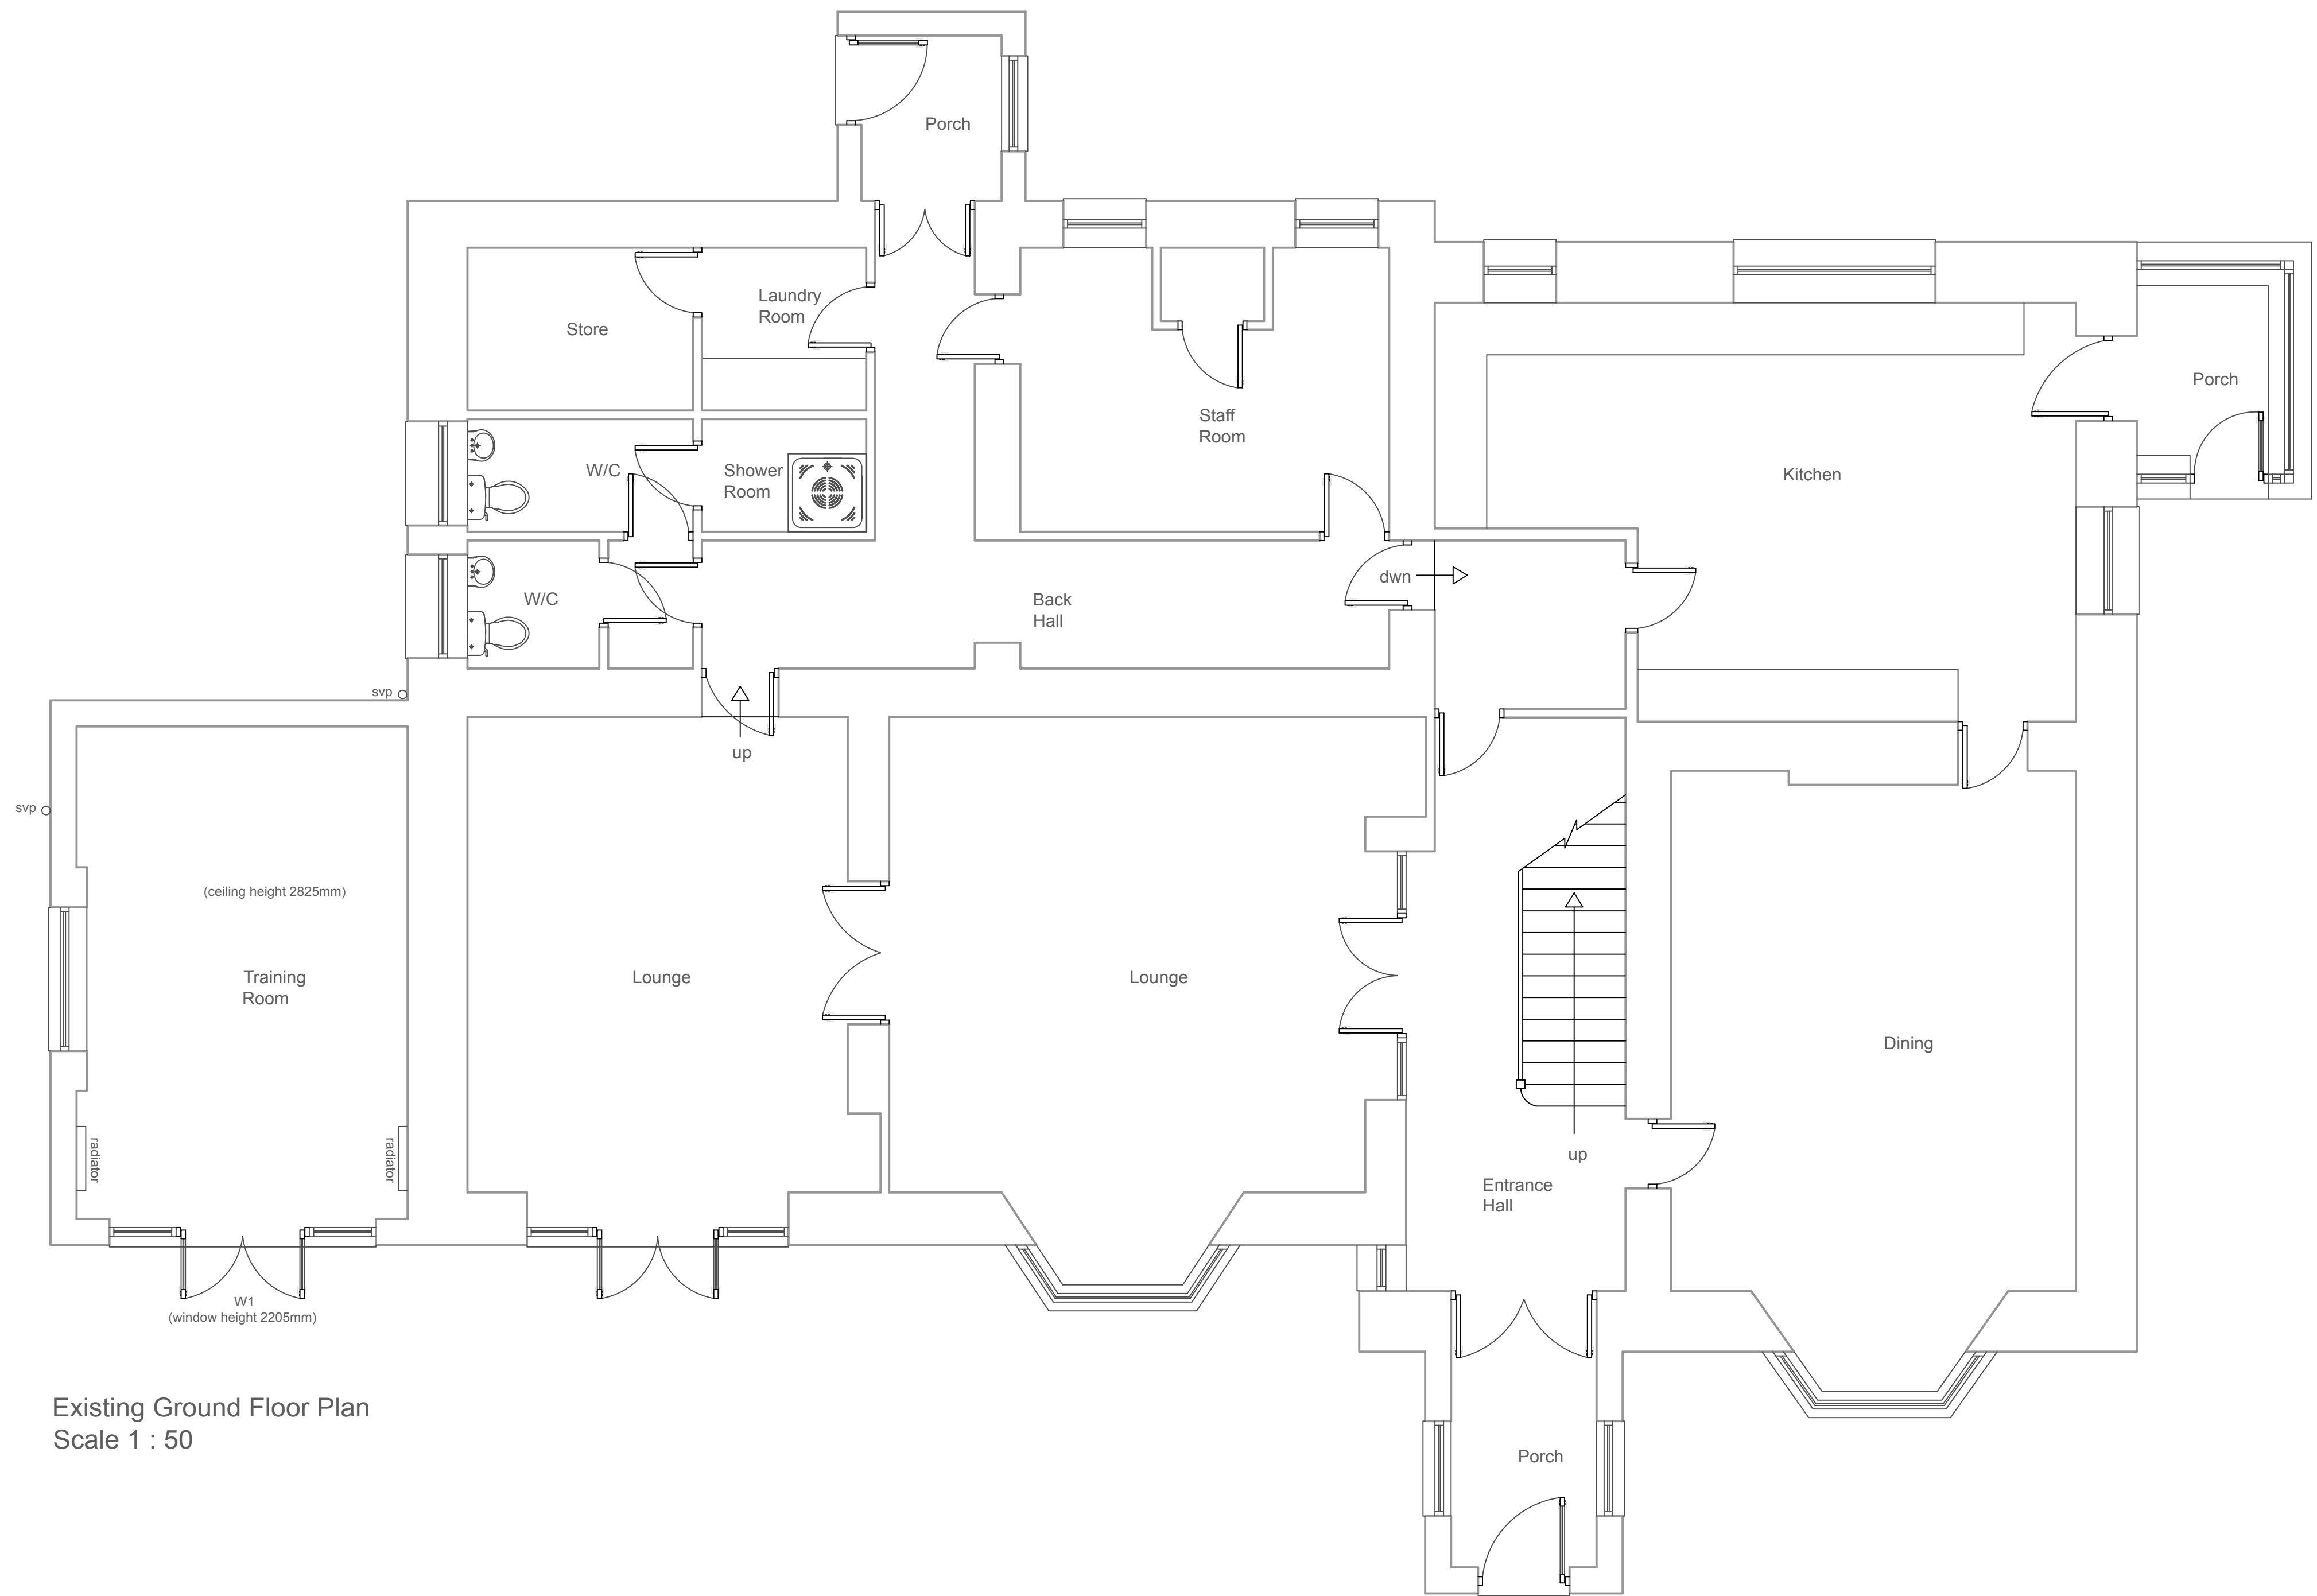

Existing Ground Floor Plan
Scale 1 : 50

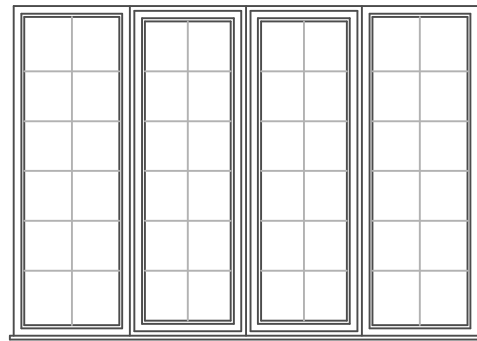

W1



JA REWBRIDGE
DEVELOPMENT SERVICES
Architectural Design +
Quantity Surveying

5 Chapel Street, Mumbles, Swansea SA3 4NH

web: www.jarewbridge.com
email: info@jarewbridge.com
tel: 01792 360606
Adam: 07790 762443 John: 07775 595410

Client
Choice Care Group

Project
Penscynor House
Penscynor
Cilfrew

Drawing Title
Existing Floor Plan

Issue
INFORMATION

Project No.
08.23.PH

Drawing No.
08.23.PH.D1

Scales
1:50

Date
19.10.23

Revision
B

Drawn
APR

Checked
JAR

Sheet Size
A1

Revision
B