


LanzaTech Confidential, Proprietary  
and Commercially Sensitive

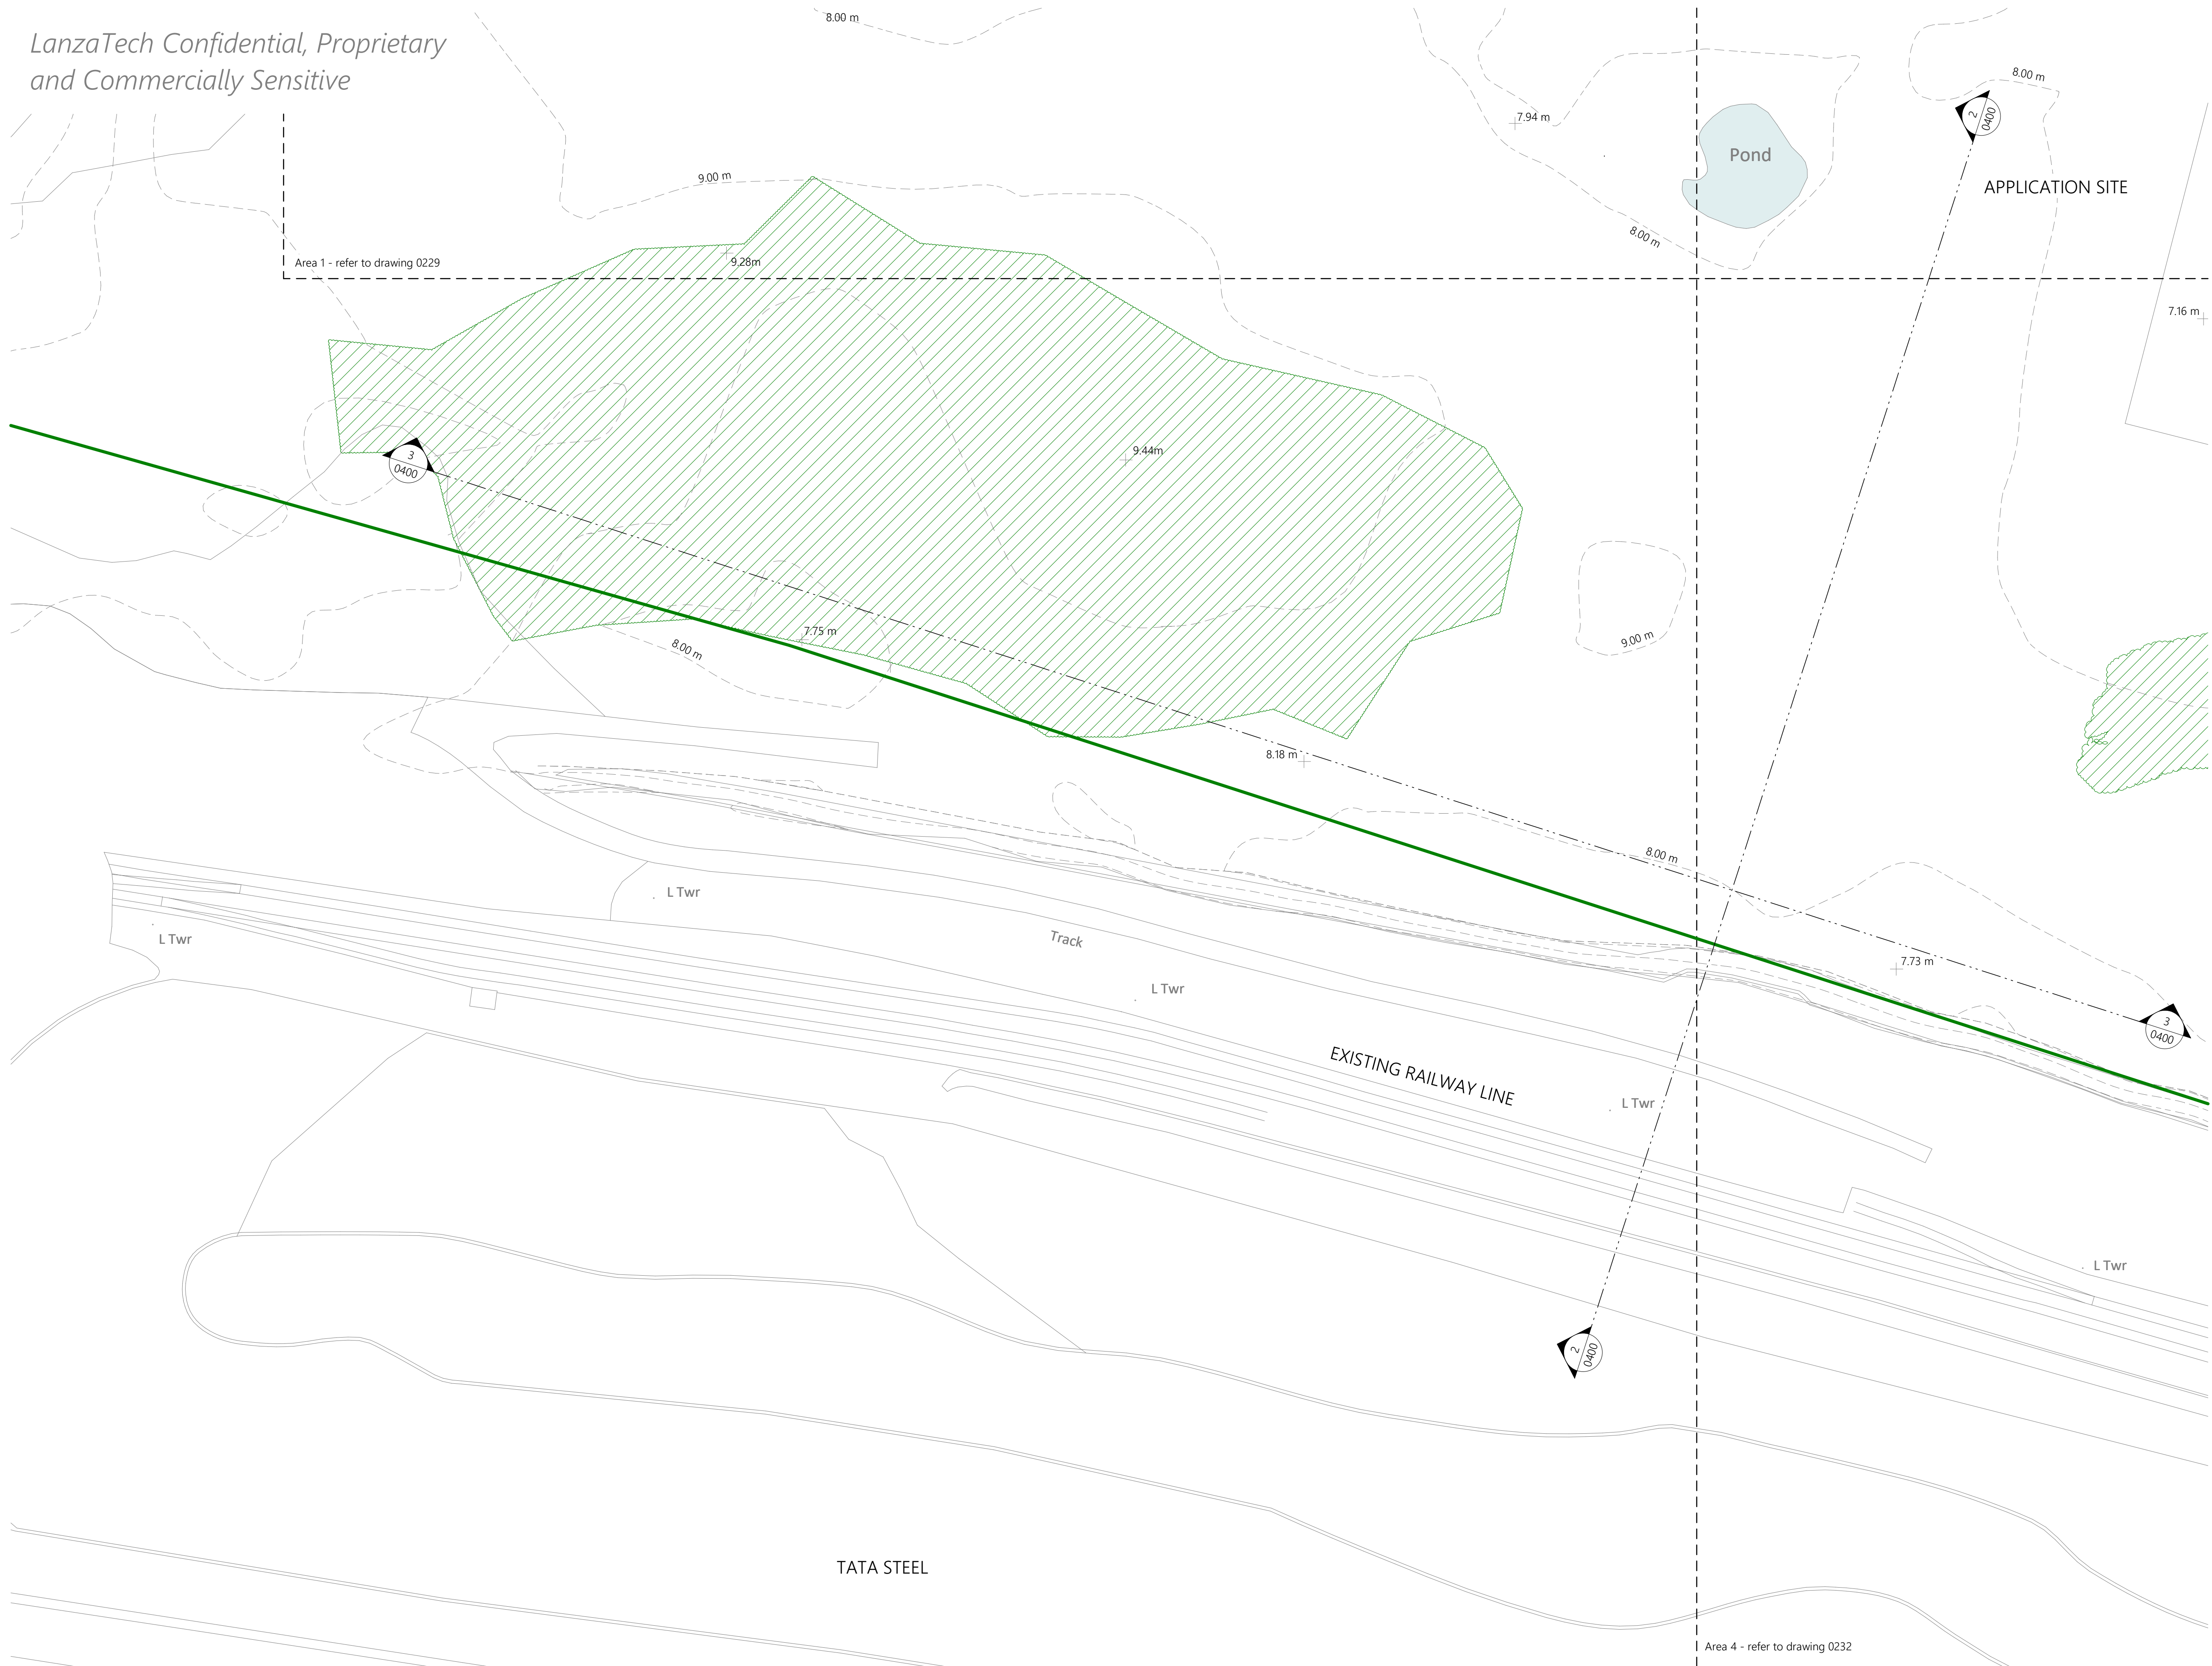


(c) 2023 Sophem Limited  
info@inspirearchitects.co.uk  
www.inspirearchitects.co.uk

Sophem Limited t/a Inspire Architects  
Heywood House, Heywood. BA13 4NA  
01749 605006

GENERAL NOTES

- All works proposed shall be conducted in accordance with the related H&S and CDM regulations. Where doubt arises over any aspect of safety, consult Inspire Architects.
- Should any discrepancy be found on this drawing or related project information then the matter should be brought to the attention of Inspire Architects for resolution as soon as possible.
- This drawing may be based on a measured survey or Ordnance Survey information. Do not scale from this drawing unless for planning purposes.
- All dimensions are in millimetres unless otherwise stated. Do not scale from this drawing. All information and layouts detailed on this drawing are subject to site dimension checks.
- Copyright - All Inspire Architects drawings are the property and copyright of Sophem Limited and are not to be used for any purpose without prior written agreement.

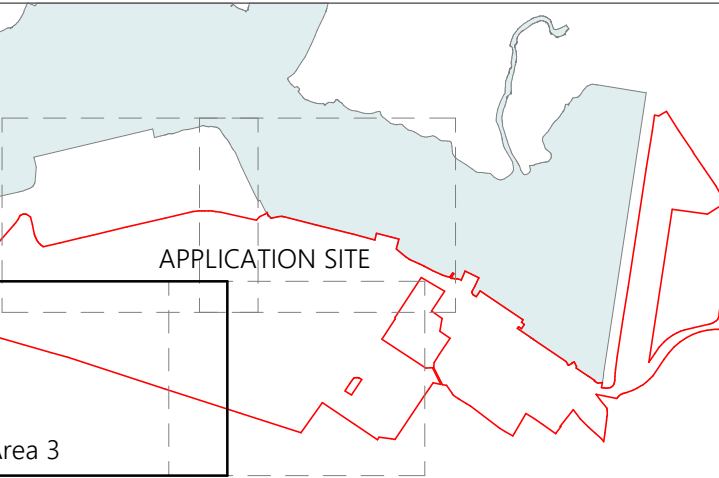

NOTES

- Survey information taken directly from drawings issued on December 2021 by AP Land Surveys.

LEGEND

- EIA Study Area Boundary
- Existing Buildings
- Existing vegetation areas at time of survey in 2021
- Existing site level

|          |       |         |            |
|----------|-------|---------|------------|
| P7       | CH    | NC      | 09.08.2023 |
| P6       | CH    | NC      | 25.07.2023 |
| P5       | CH    | NC      | 17.07.2023 |
| P4       | CH    | NC      | 13.07.2023 |
| P3       | CH    | NC      | 30.06.2023 |
| P2       | CH    | NC      | 23.06.2023 |
| P1       | CH    | NC      | 05.06.2023 |
| Revision | Drawn | Checked | Date       |



PROJECT NAME  
Project Dragon - Sustainable Aviation  
Fuel (SAF) Production Facility

CLIENT  
LanzaTech UK Limited

SHEET NAME  
Existing Site Plan (Area 3) - EIA  
Boundary Shown

SHEET SIZE  
A1

SCALE  
1 : 500 @ A1

STATUS CODE  
S2

STATUS  
PLANNING

REVISION DATE  
09.08.2023

REVISION  
P7

DRAWING NUMBER  
2143.01-IA-ZZ-ST-DR-A-0231