


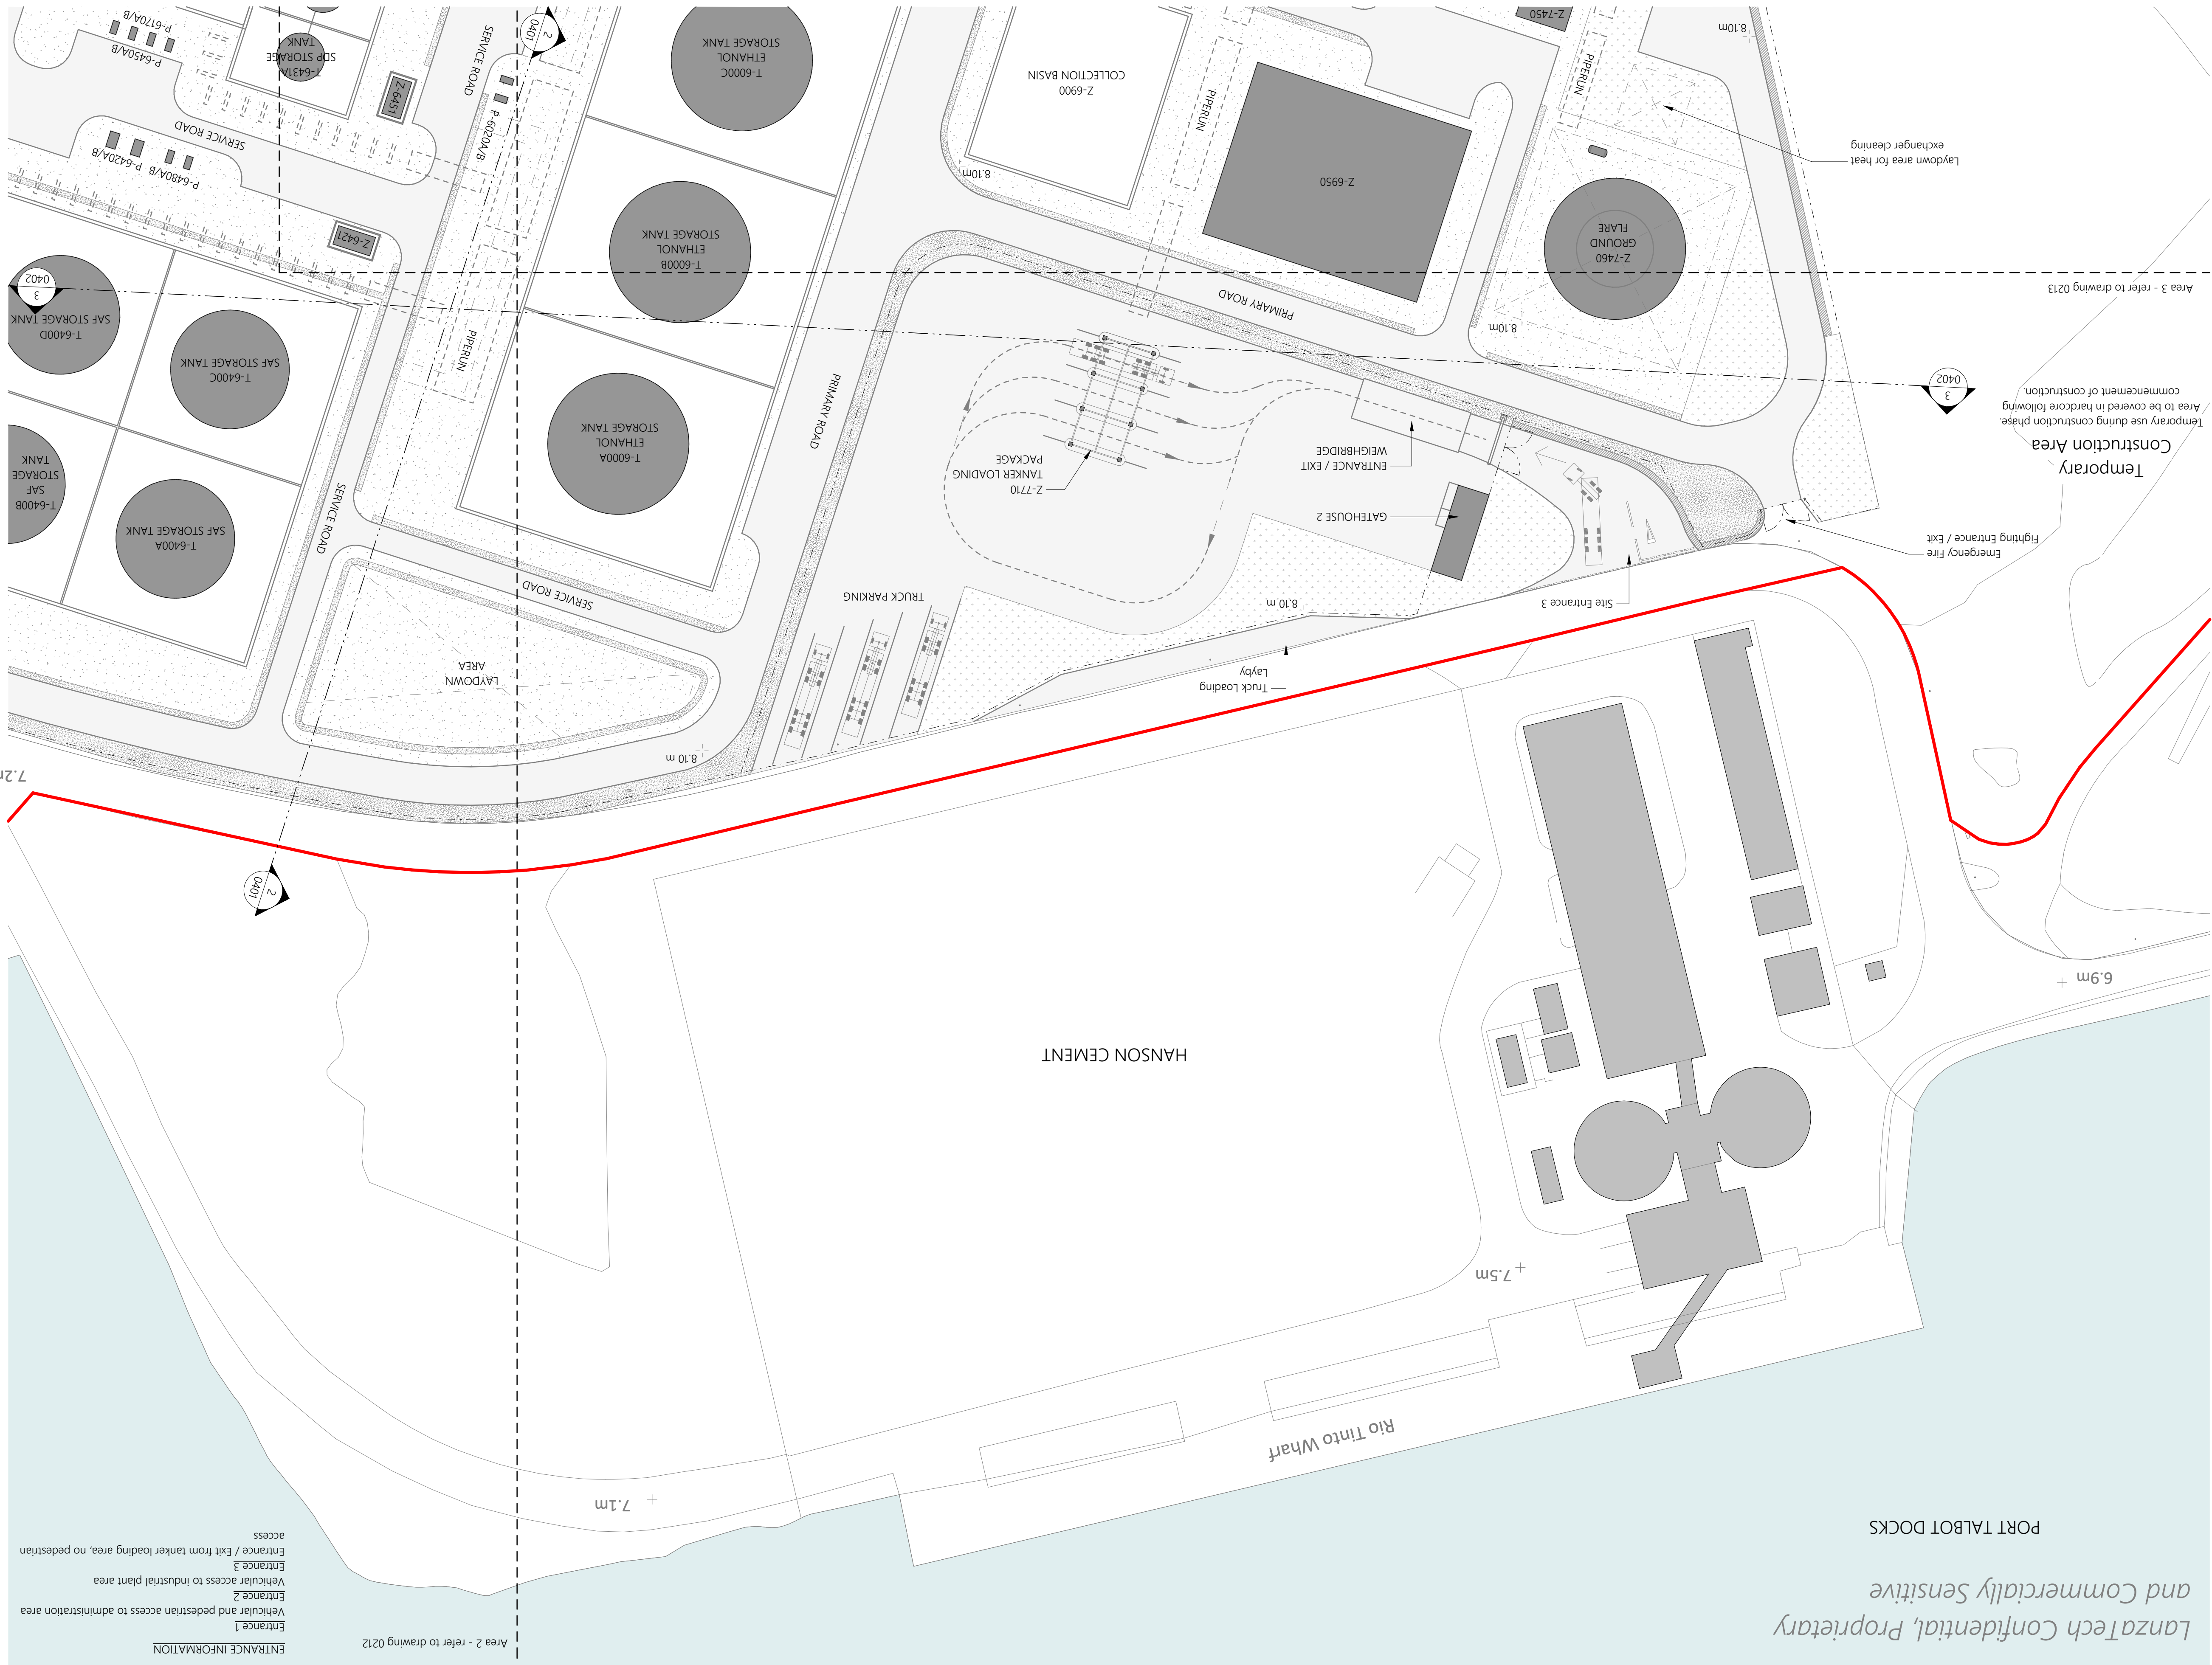

Revision	Drawn	Checked	Date
P6	CH	NC	17.07.2023
P7	CH	NC	25.07.2023
P8	CH	NC	09.08.2023
P9	CH	NC	10.08.2023
P10	CH	NC	11.08.2023
P11	CH	CH	11.10.2023
P12	CH	CH	13.10.2023
P13	CH	NC	27.10.2023



INSPIRE
Architects

PROJECT NAME

Project Dragon - Sustainable Aviation Fuel (SAF) Production Facility

nzaTech UK Limited

ME

Proposed Site Plan (Area 1)

32

STATUS	PLANNING	STATUS	PLANNING
--------	----------	--------	----------

10.10.2023 P13

2143.01-1A-ZZ-ST-DR-A-0211

BER