



Revisions		
A	10.02.23	Minor amendments
B	16.02.23	Redline boundary amended
C	01.03.23	Biomass building re-positioned
D	06.07.23	Elevations amended
E	25.10.23	Minor amendments

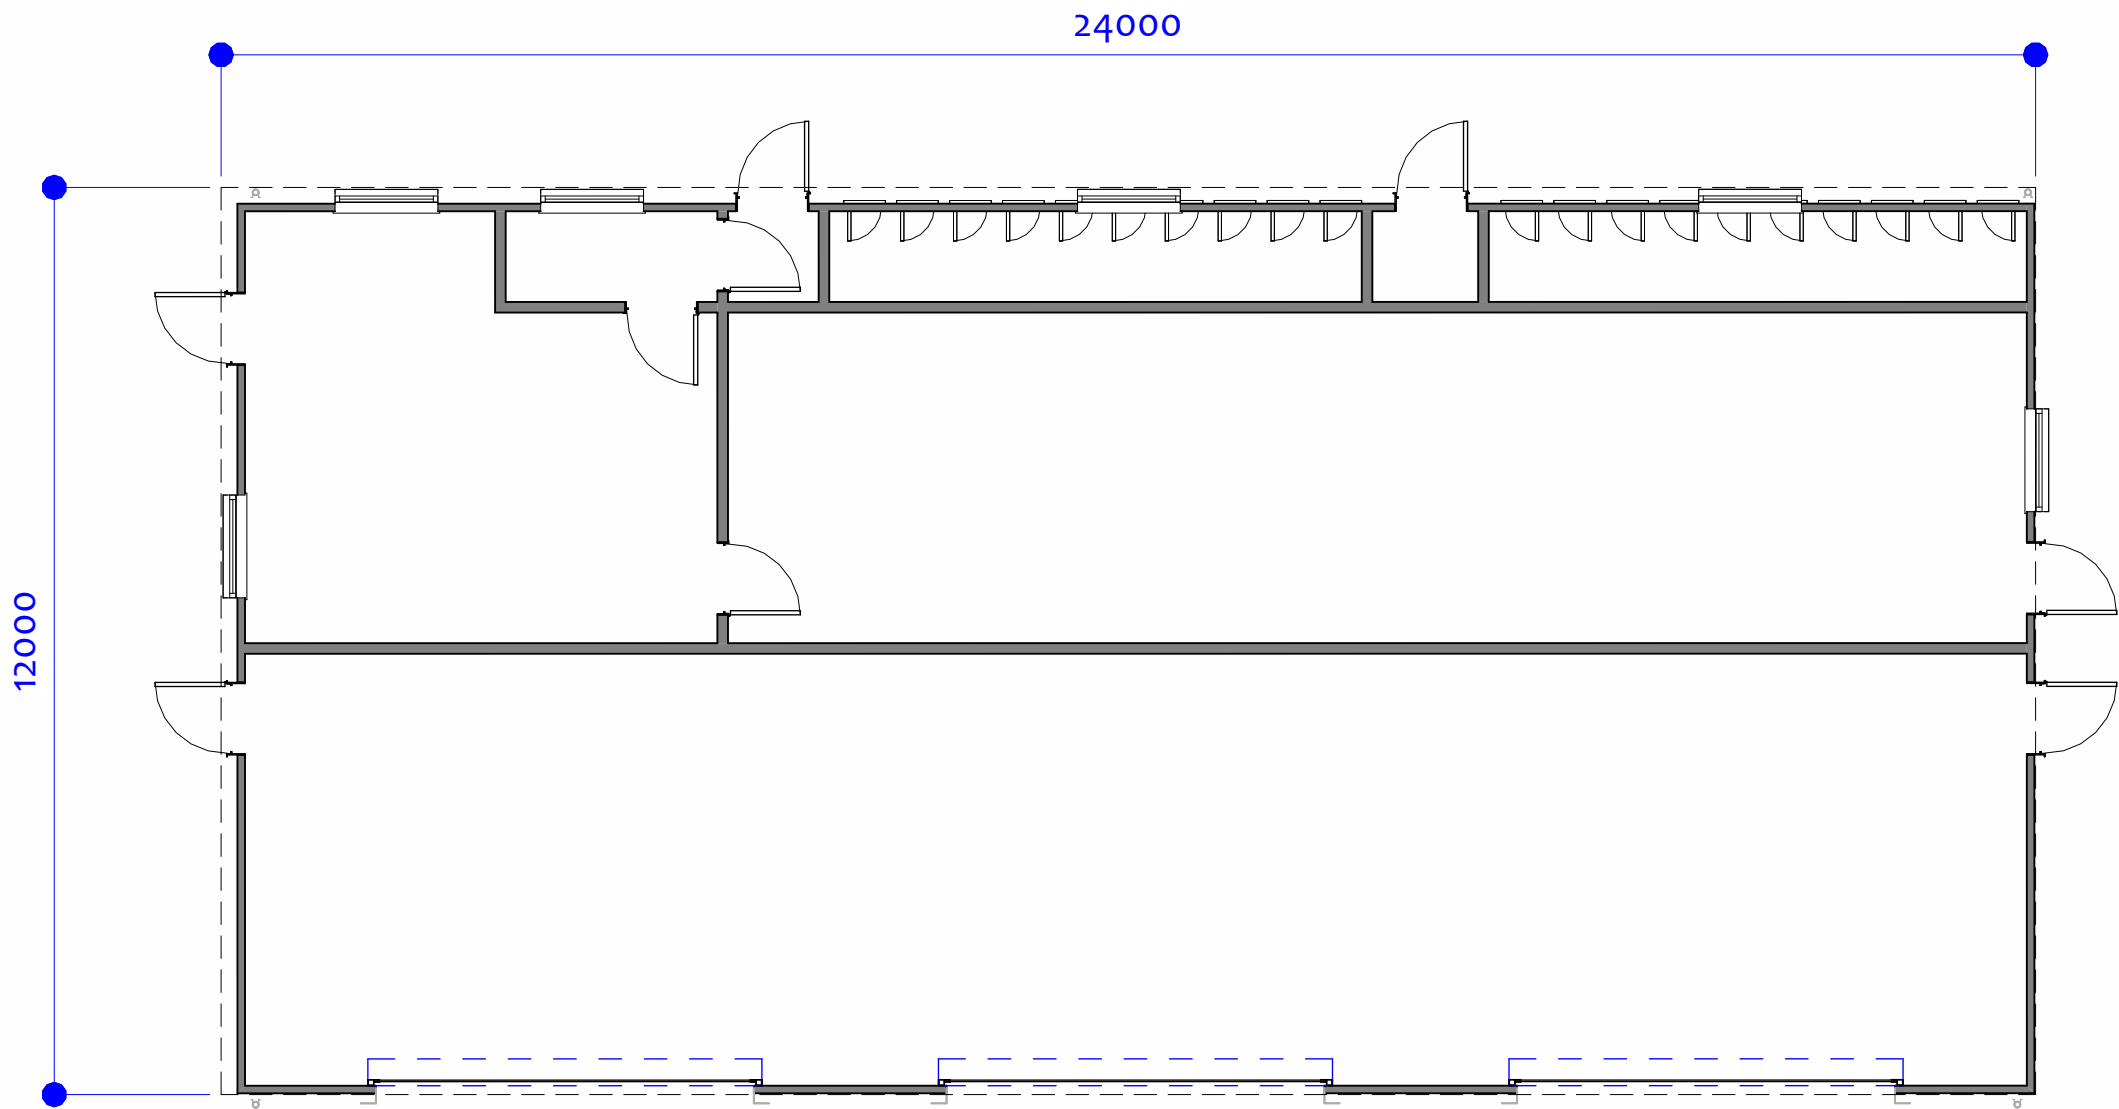


01 BIOMASS BUILDING - PROPOSED FLOOR PLAN
1 : 100

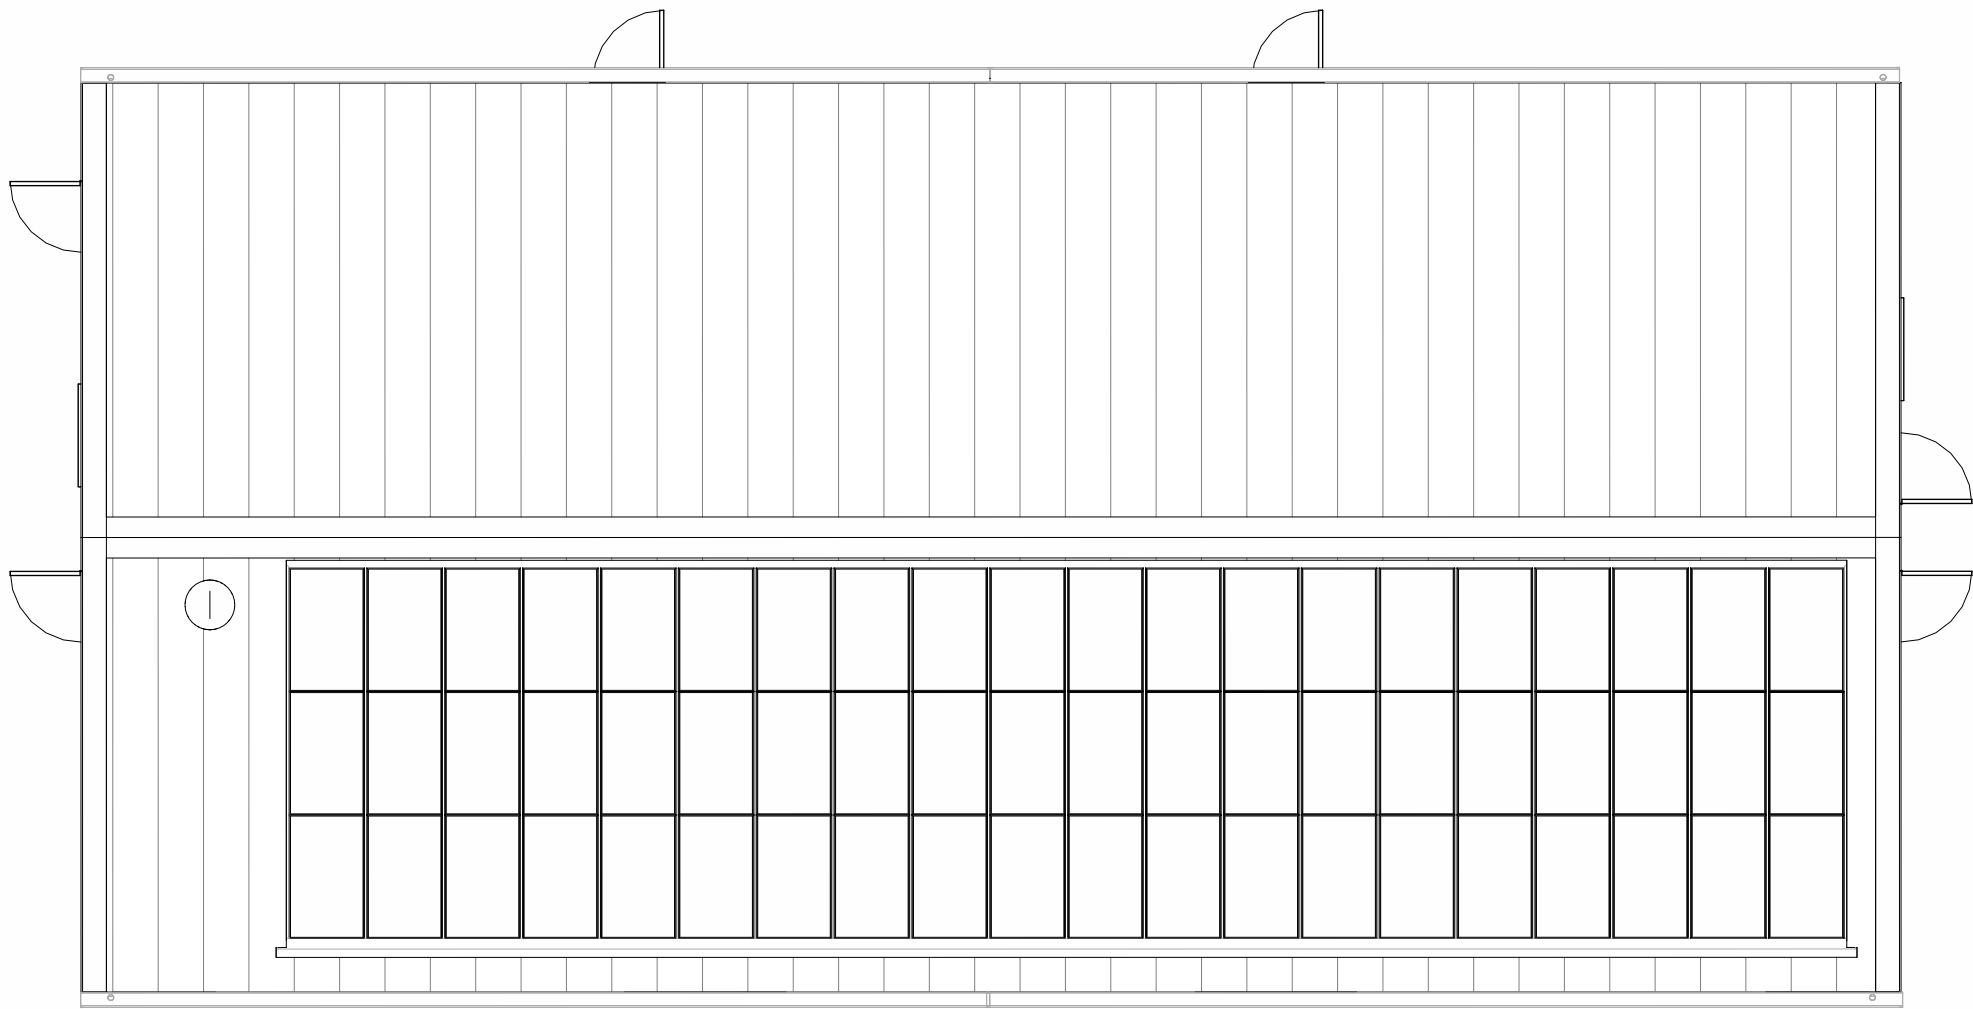


02 BIOMASS BUILDING - PROPOSED ROOF PLAN
1 : 100




03 BIOMASS BUILDING - ELEVATION A
1 : 100

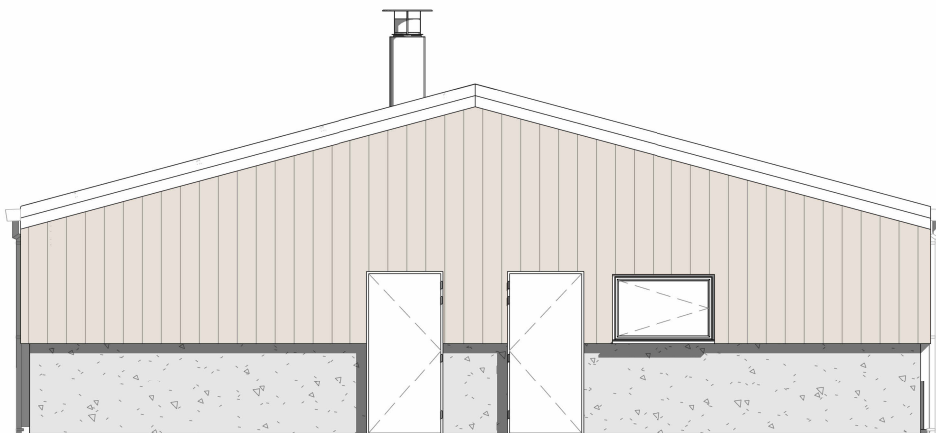

04 BIOMASS BUILDING - ELEVATION B
1 : 100

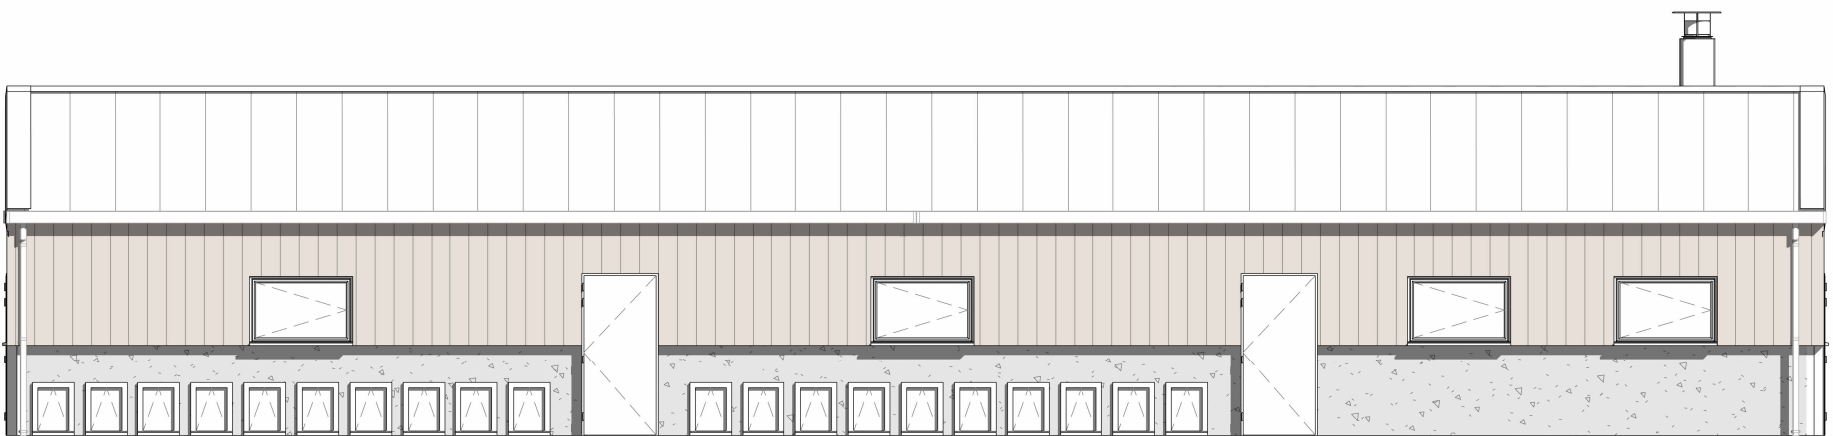

05 BIOMASS BUILDING - ELEVATION C
1 : 100

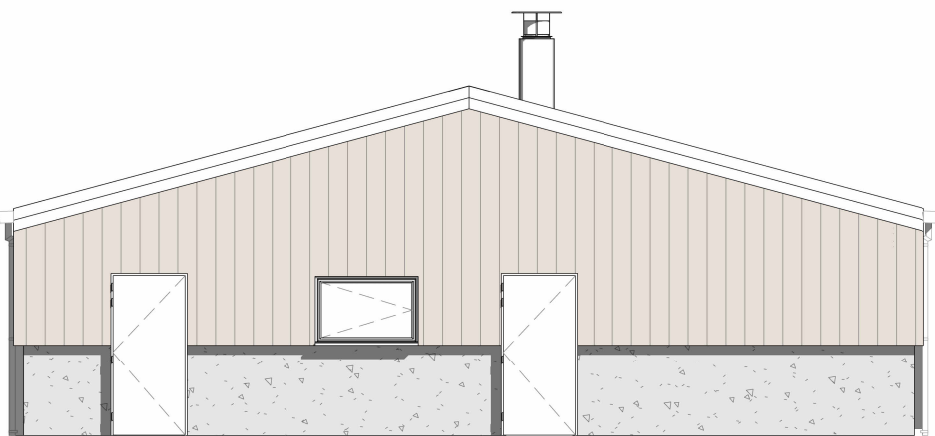

06 BIOMASS BUILDING - ELEVATION D
1 : 100

Notes

Do not scale from this drawing. Use figured dimensions only, which are displayed in millimeters unless stated otherwise. The contractor is requested to check all dimensions before work is put in hand. Any discrepancies within the drawing should be reported prior to commencement of works.

Copyright of this drawing belongs solely to CMKA Ltd. This drawing must only be used for the purpose for which it is supplied and its contents must not be reproduced for any purpose without written permission.

CHAMBERLAIN
MOSS
KING
architecture

97a Glebe Street | Penarth
Vale of Glamorgan | CF64 1EE

T. 02920 306400
www.chamberlainmossking.co.uk

Project	GELL BWCH, LLANDARCY, NEATH
Project number	N395
Client	MR & MRS HALE
Title	PROPOSED ELEVATIONS
Drawing number	A06
Scale	1 : 100 at A1
Revision	E
Status	INFORMATION
Drawn	PC
Date	26.01.23