




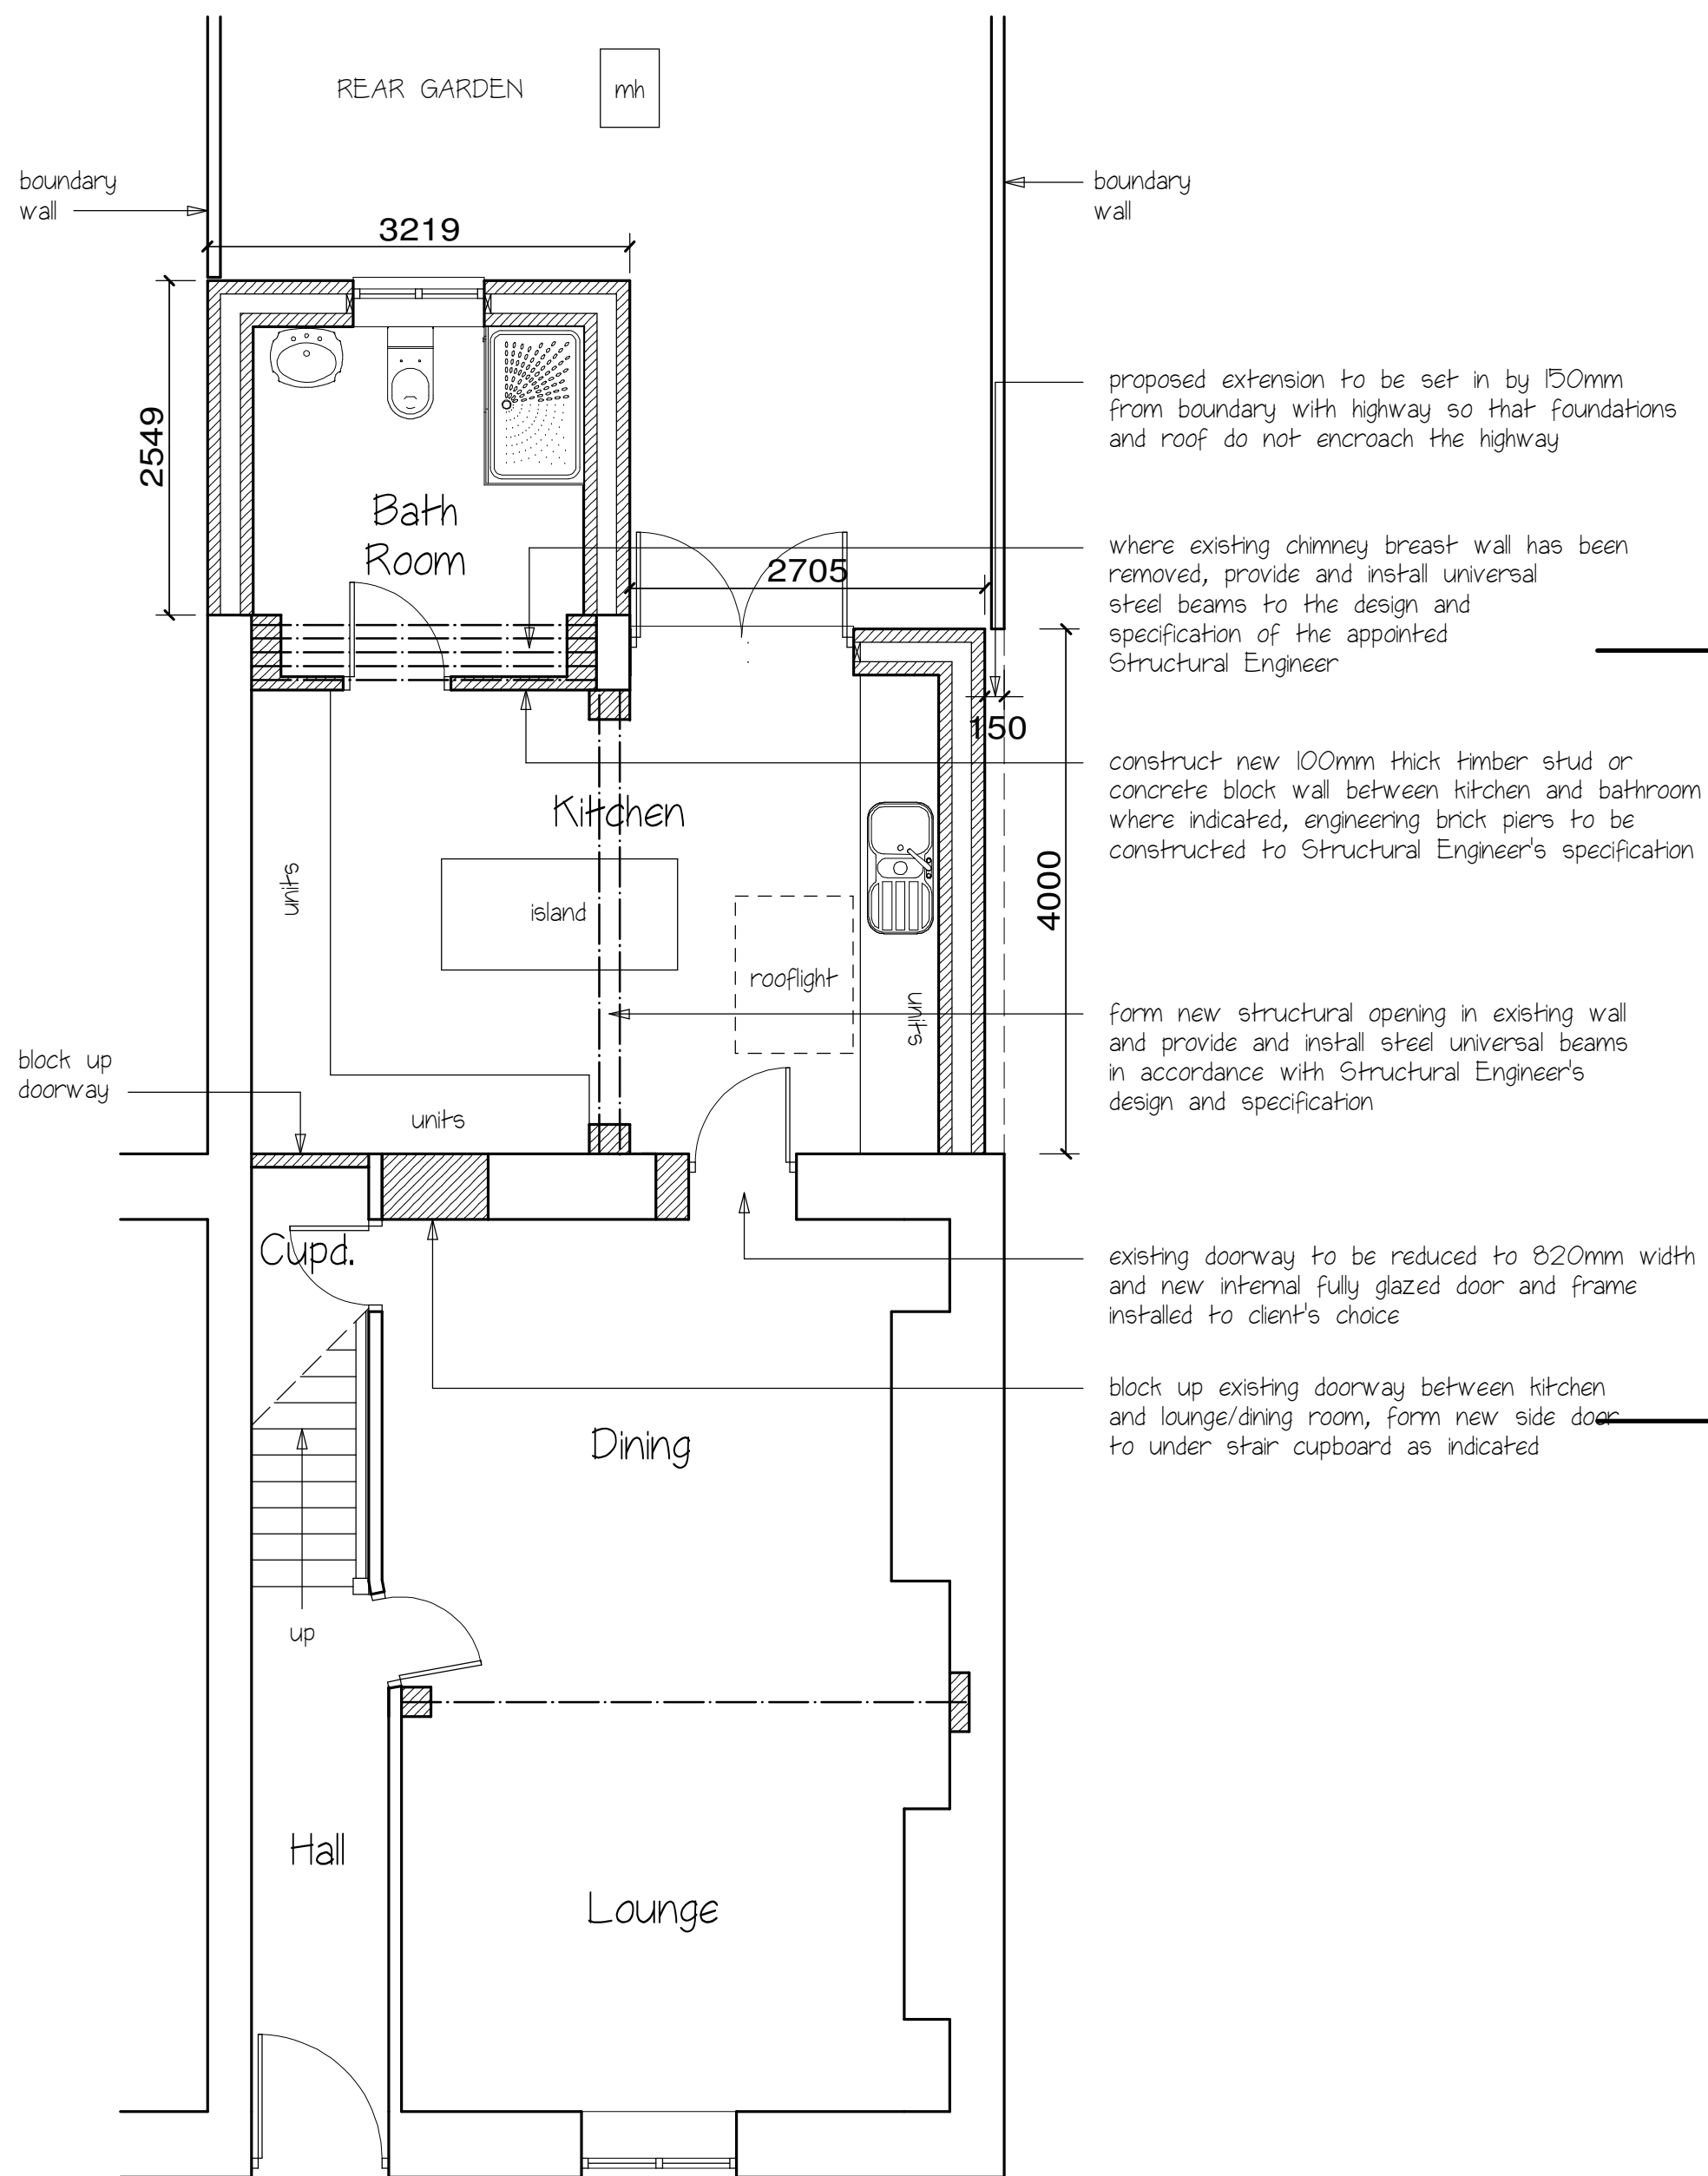


Proposed Ground Floor Plan Scale 1:50

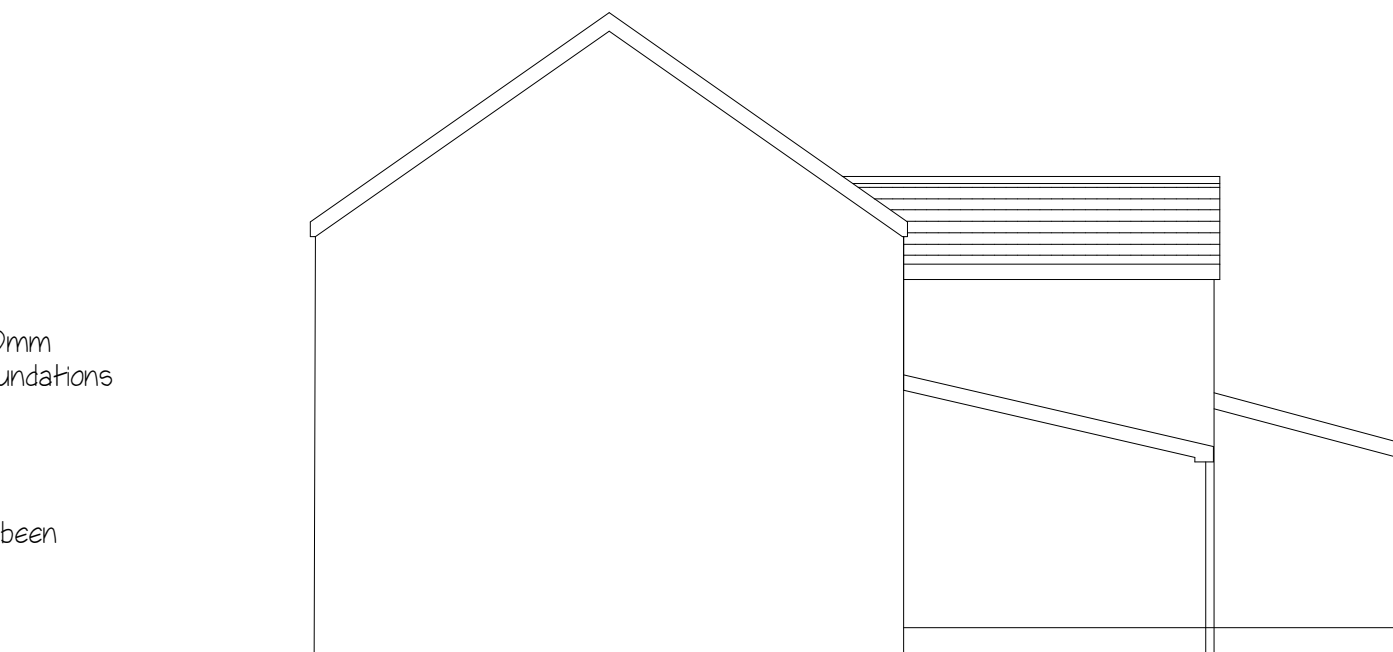

Proposed Side Elevation

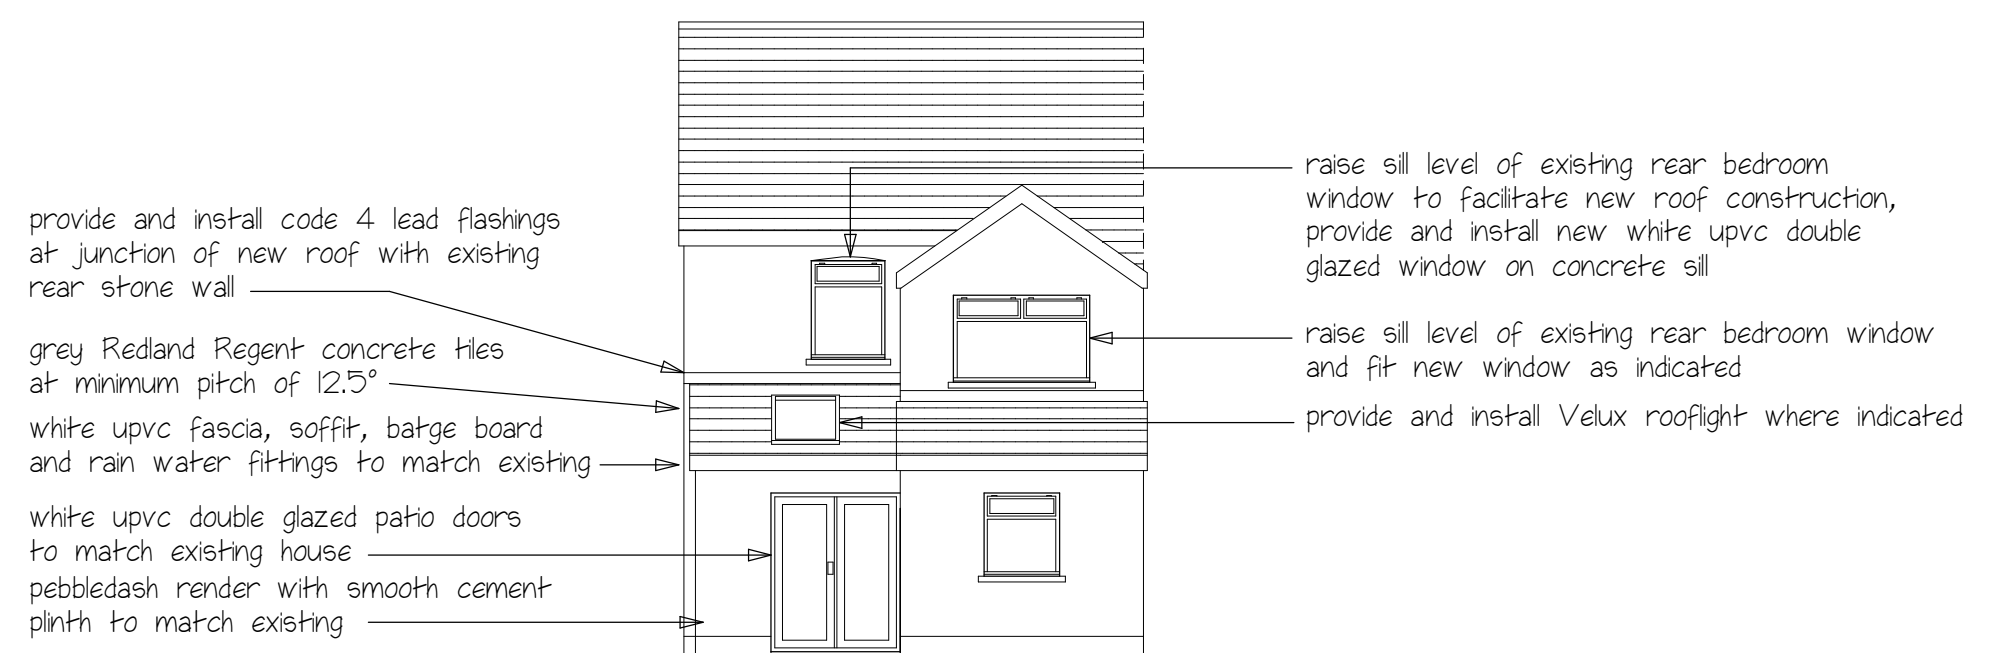

Proposed Rear Elevation

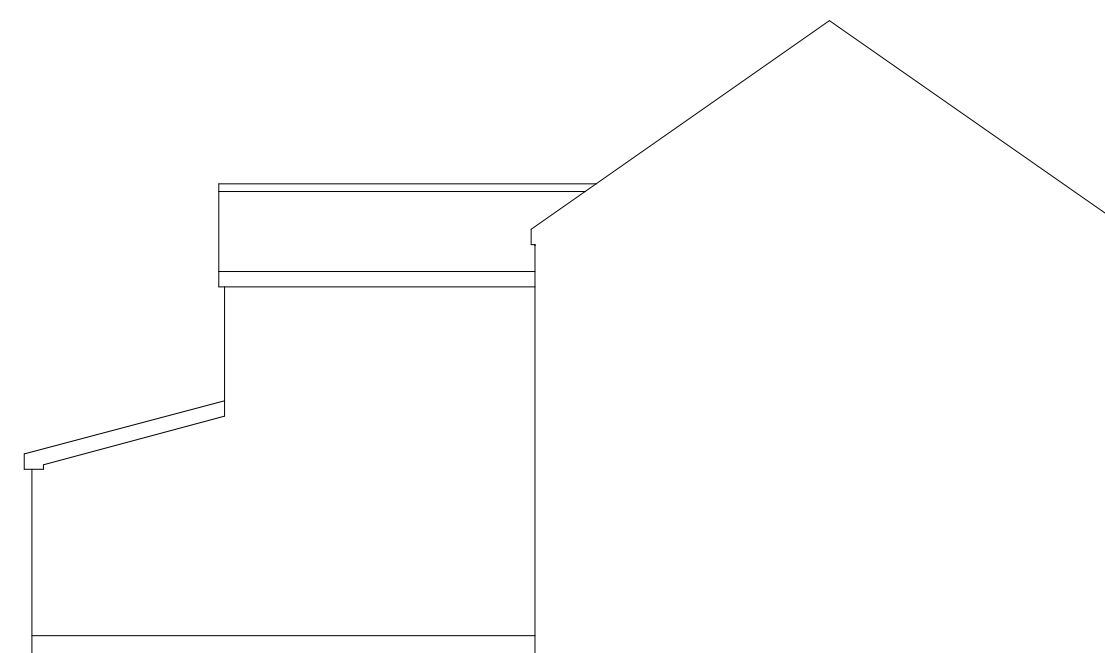


Proposed Opposite Side Elevation

This drawing is the copyright of Elgin Architecture & Design and may not be copied, altered or reproduced in any form or passed to a third party without their consent.

Dimensions must be checked and verified on site and any discrepancies should be reported immediately.

If there is any doubt please contact us for further clarification.

 Client: Tracey Thorne	Project: 7 Cound Terrace, Port Talbot, Neath Port Talbot, SA13 1PP			Residential & Commercial Architectural Solutions Huw Williams T 01554) 775659 M +44(0)7980 911959 E elgin.solutions@gmail.com A 88 Elgin Road Pwll Llanelli SA15 4AF 
	Drawing: Proposed Ground Floor Plan & Elevations FINAL			
Address: 7 Cound Terrace, Port Talbot, Neath Port Talbot, SA13 1PP	Date: 02/11/2023	Scale: 1:50 & 1:100 @A2	Sheet:	
	Drawing No.: 2317/02		Rev.: 01	

