



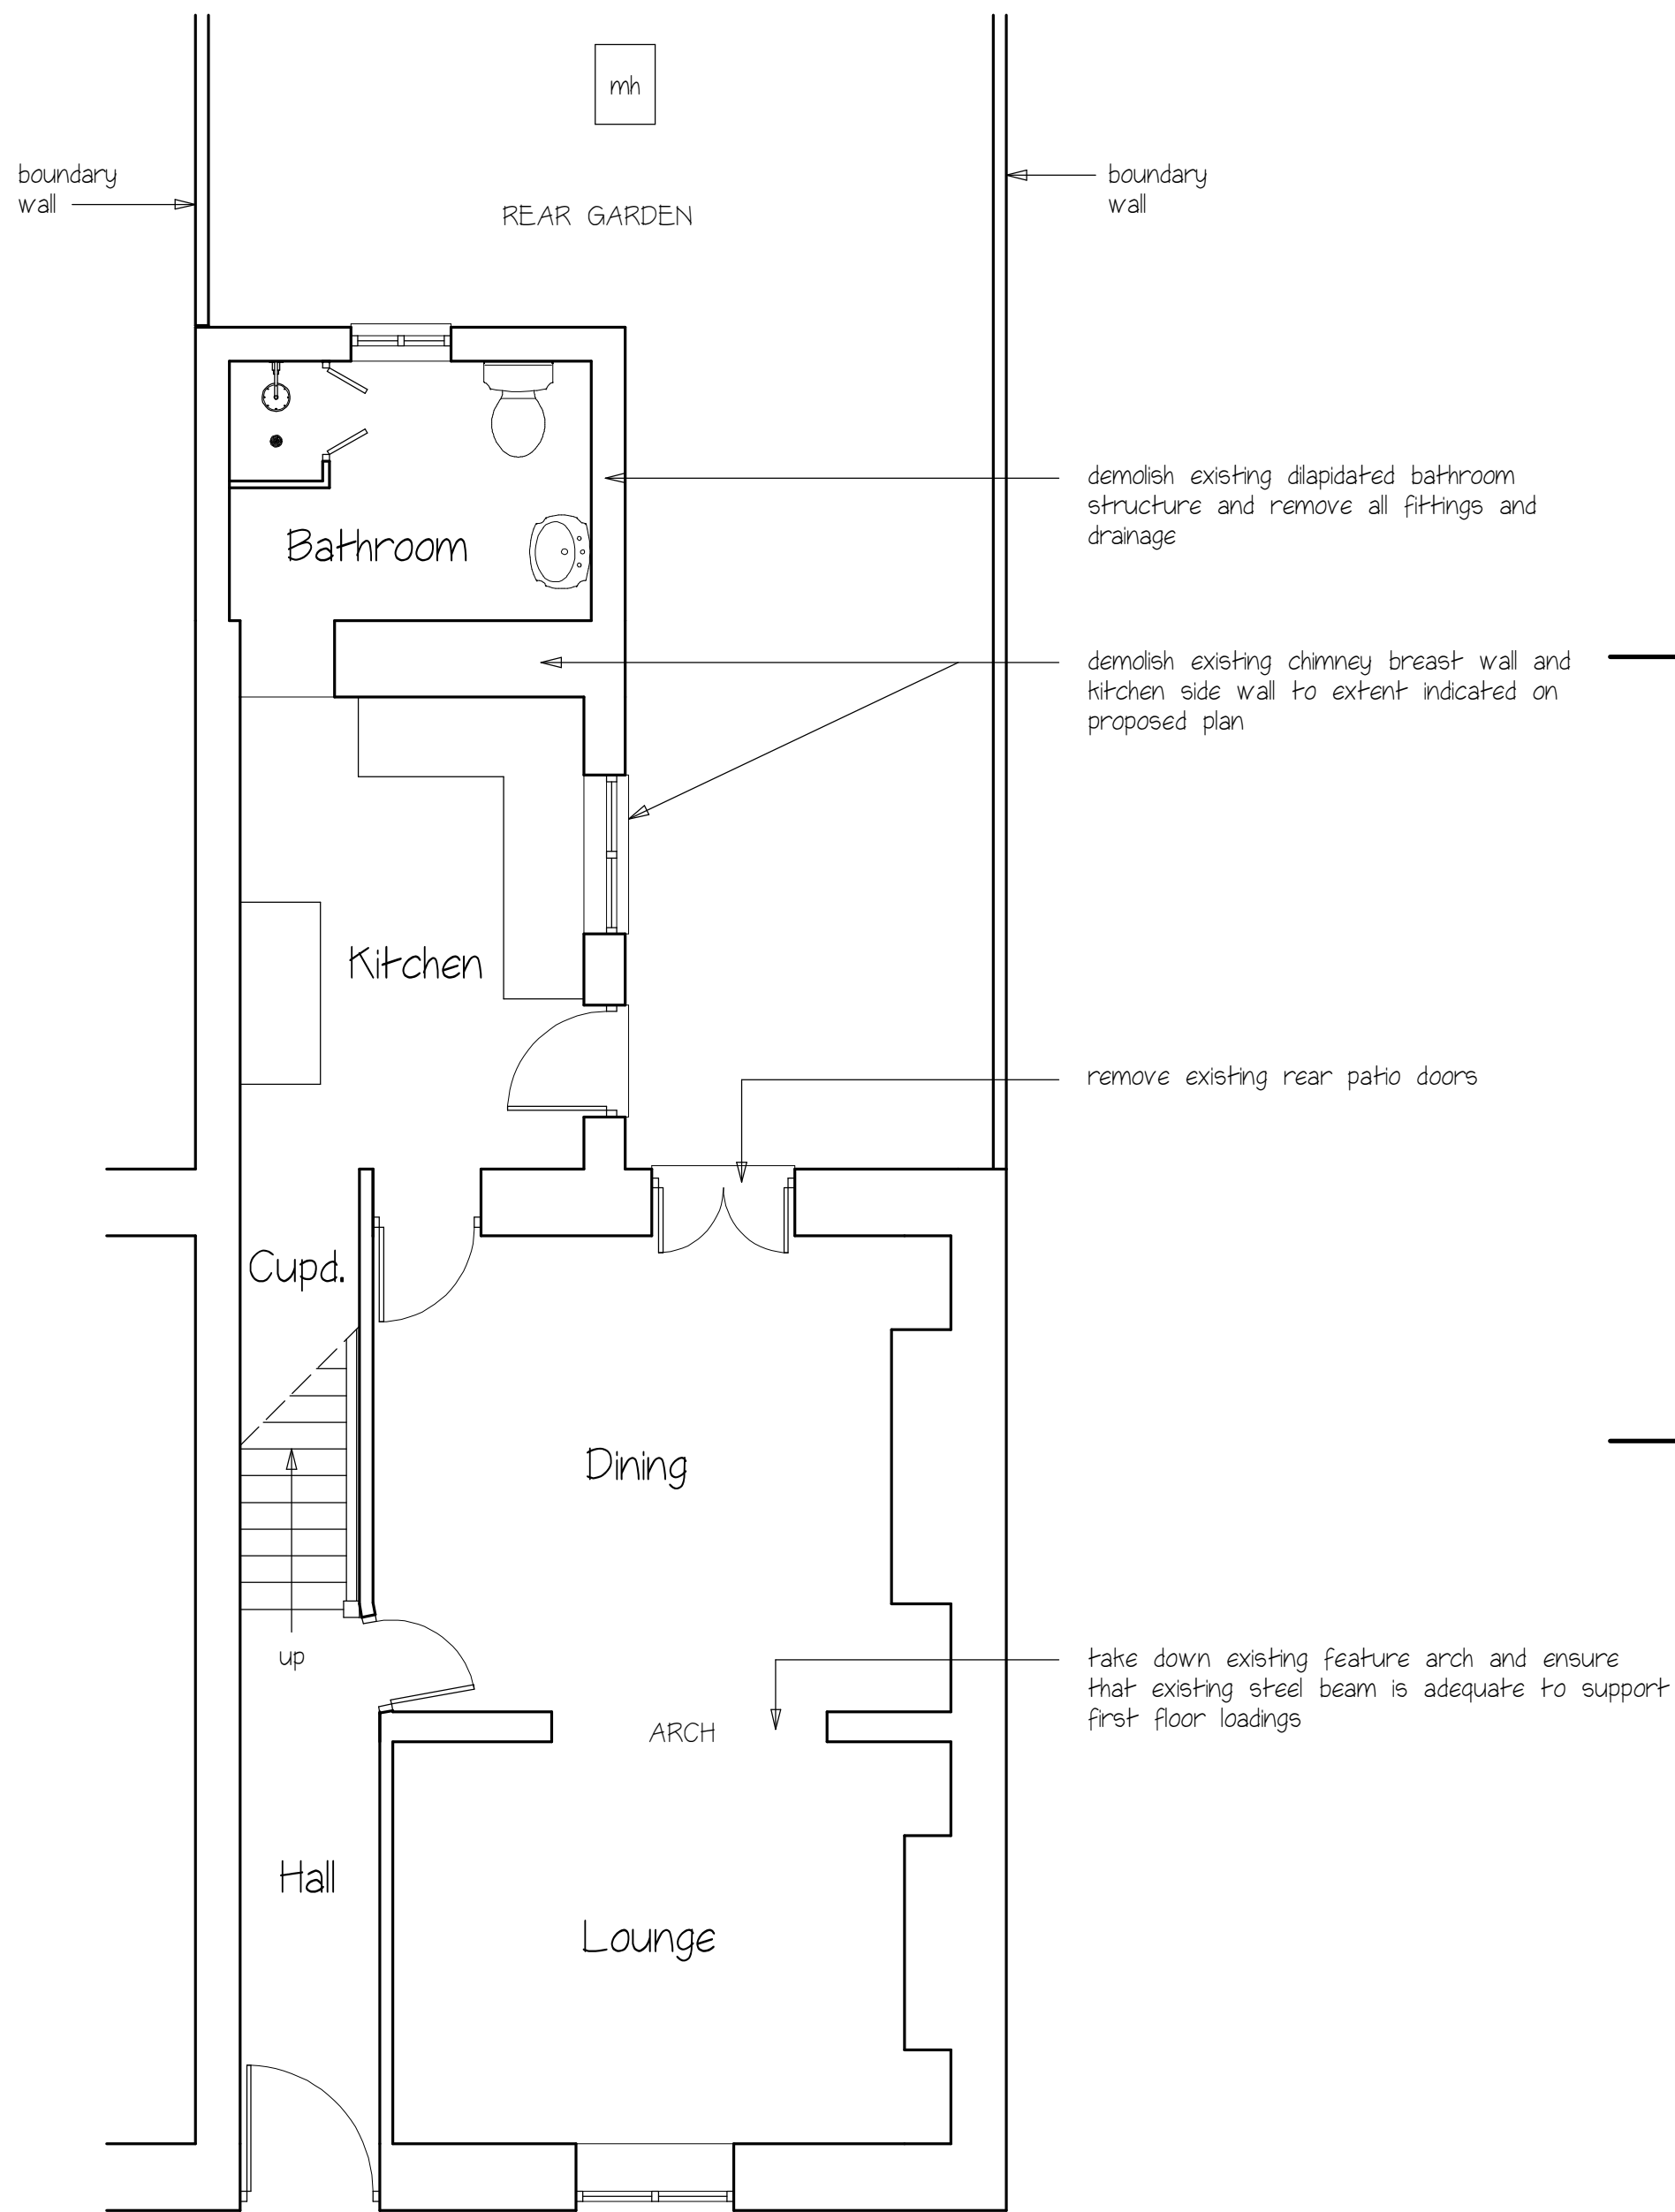


Existing Ground Floor Plan Scale 1:50

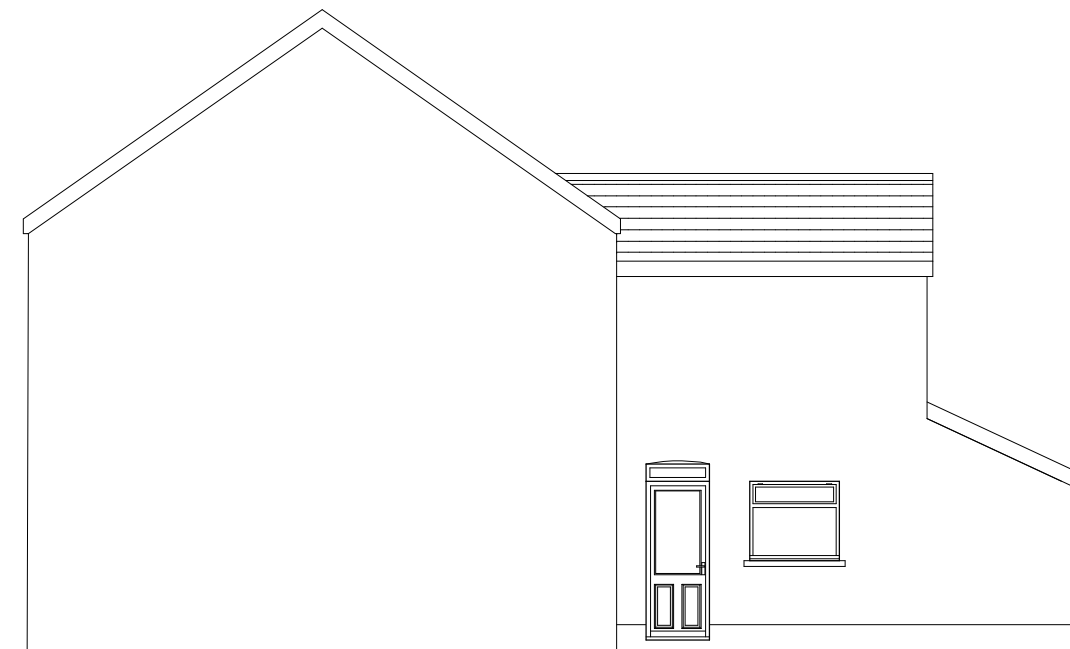

Existing Side Elevation



Existing Rear Elevation

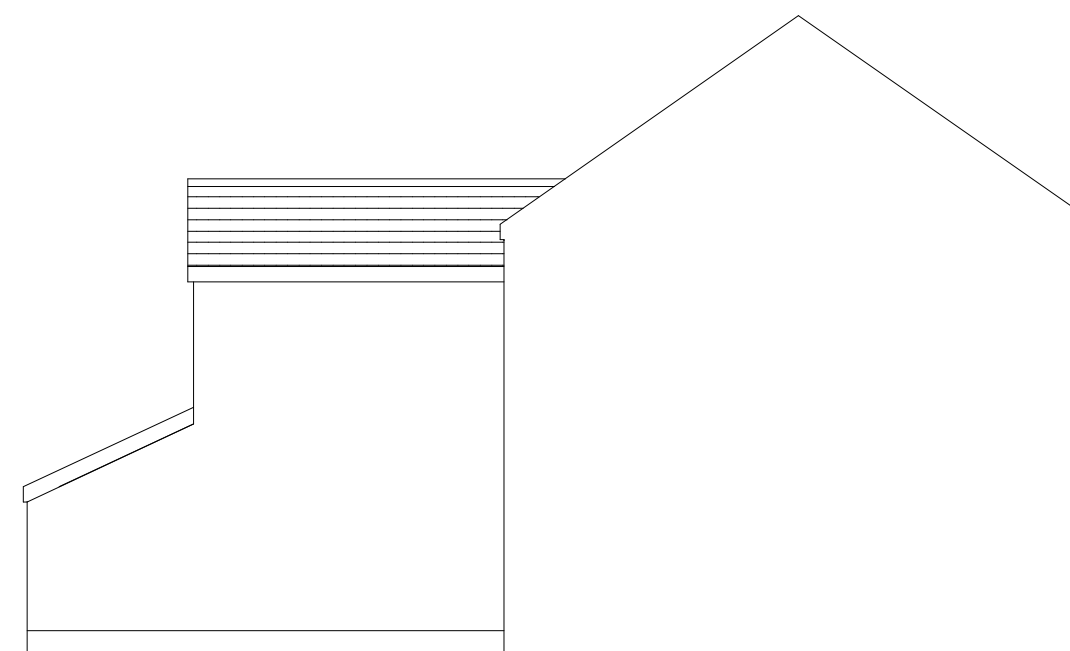

Existing Opposite Side Elevation

This drawing is the copyright of Elgin Architecture & Design and may not be copied, altered or reproduced in any form or passed to a third party without their consent.

Dimensions must be checked and verified on site and any discrepancies should be reported immediately.

If there is any doubt please contact us for further clarification.

Client:

Tracey Thorne

Address:

7 Cound Terrace, Port Talbot,
Neath Port Talbot, SA13 1PP

Project:

7 Cound Terrace, Port Talbot,
Neath Port Talbot, SA13 1PP

Drawing:

Existing Ground Floor Plan & Elevations

Date:

02/11/2023

Scale:

1:50 & 1:100 @A2

Sheet:

Drawing No.:

23/7/01

Rev.:

01

**Residential & Commercial
Architectural Solutions**

Huw Williams

T (01554) 775659

M +44(0)7980 911959

E elgin.solutions@gmail.com

A 88 Elgin Road | Pwll | Llanelli | SA15 4AF

