




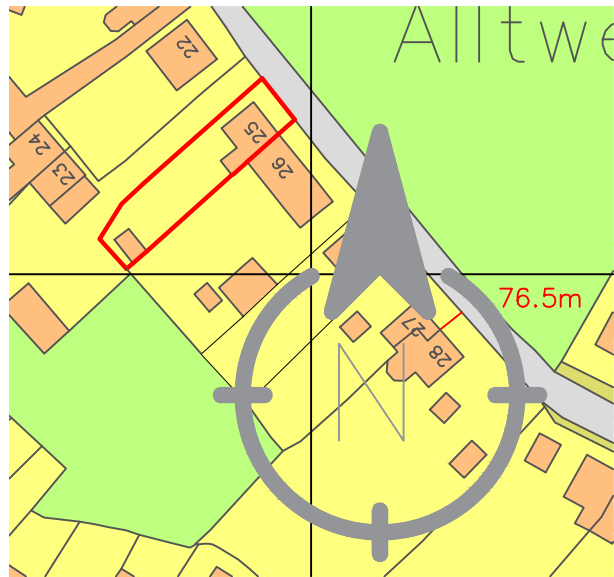


SITE LOCATION PLAN 1:1250

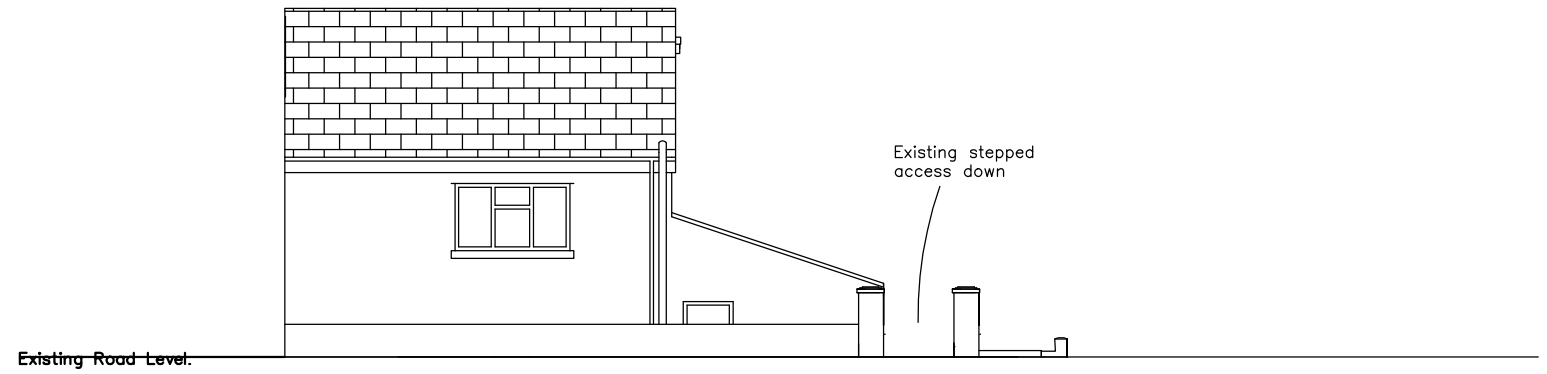

EXISTING FRONT ELEVATION 1:100

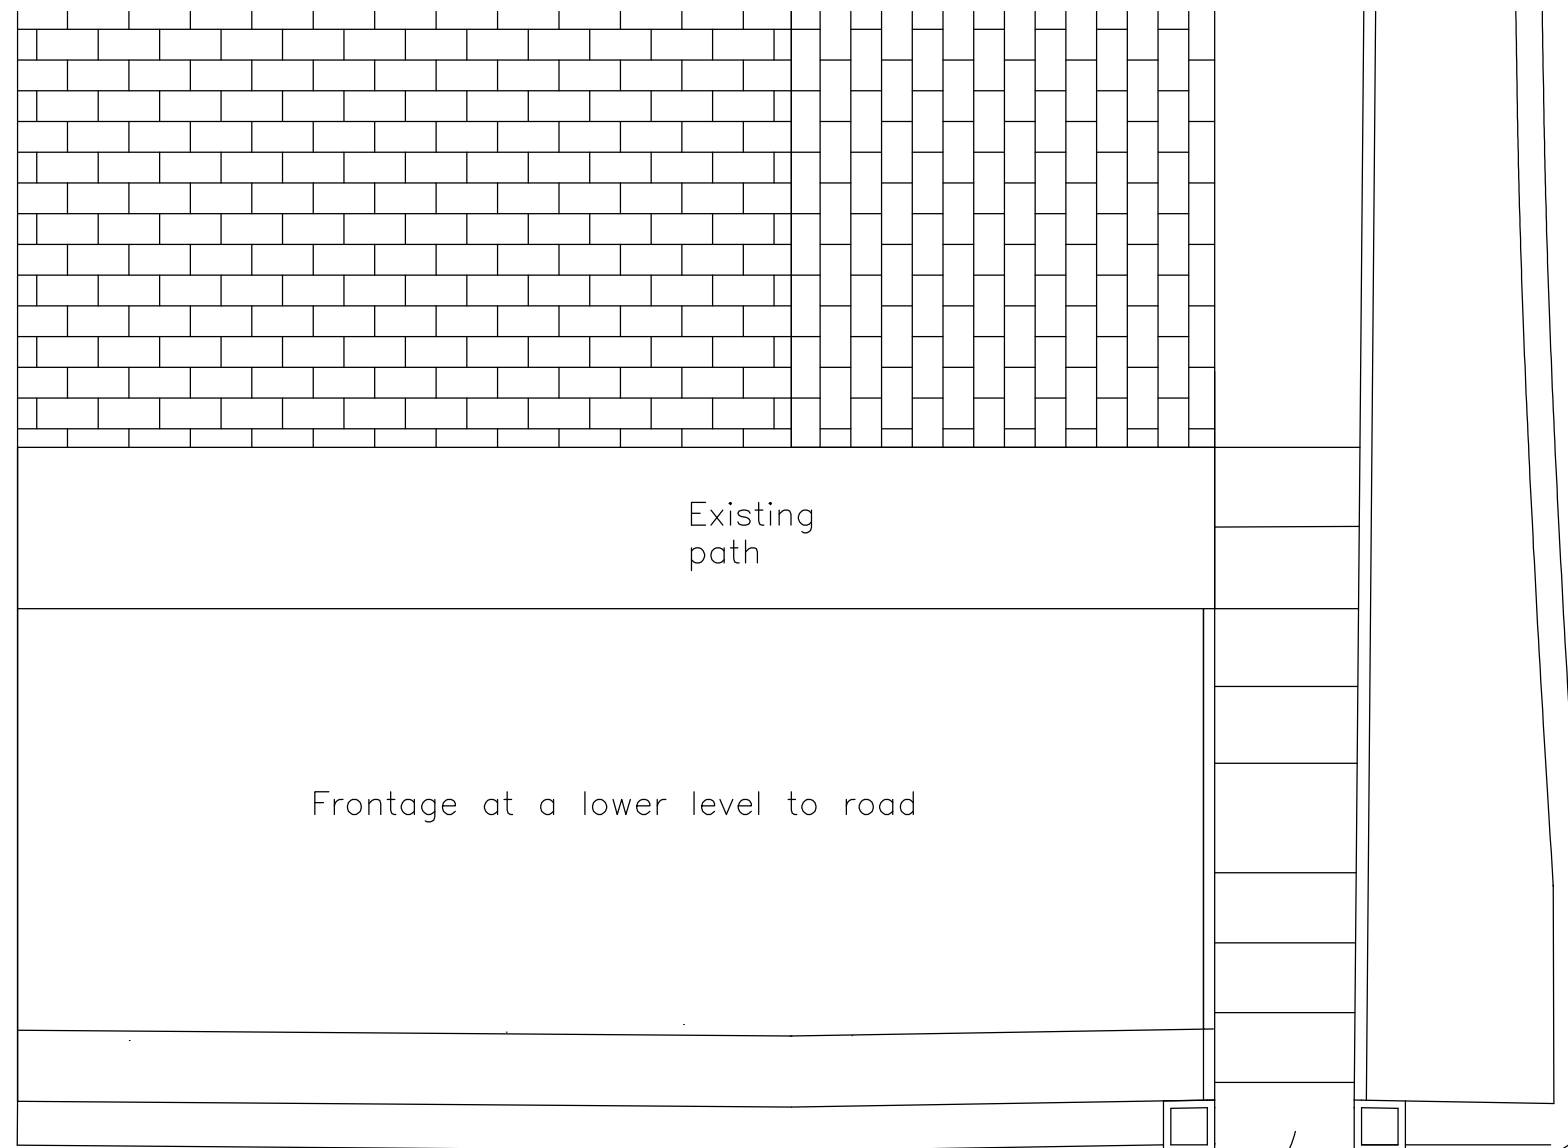

EXISTING BLOCK PLAN 1:50

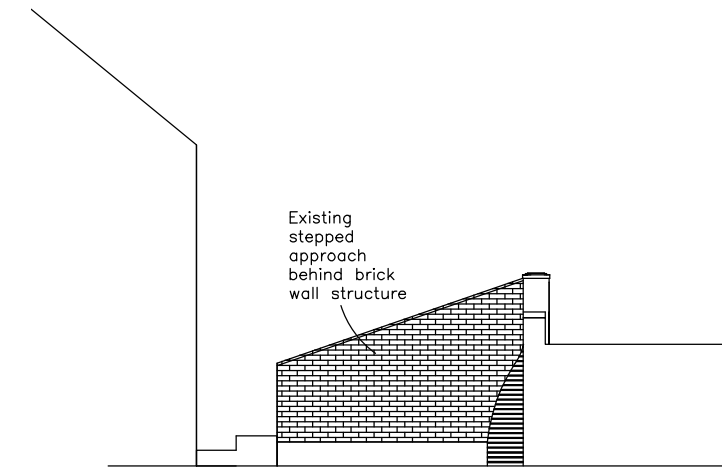

EXISTING CROSS SECTION 1:100



PHOTOGRAPH OF EXISTING SITE

Title: Existing Drawings		Liam Jones MRTPI  RTPI Chartered Town Planner
Drawing No.: GA0 Scale - as indicated @A3		
Project: Hardstanding	Site: 25 Lon Y Wern, Alltwen	
Date: November 2023		