


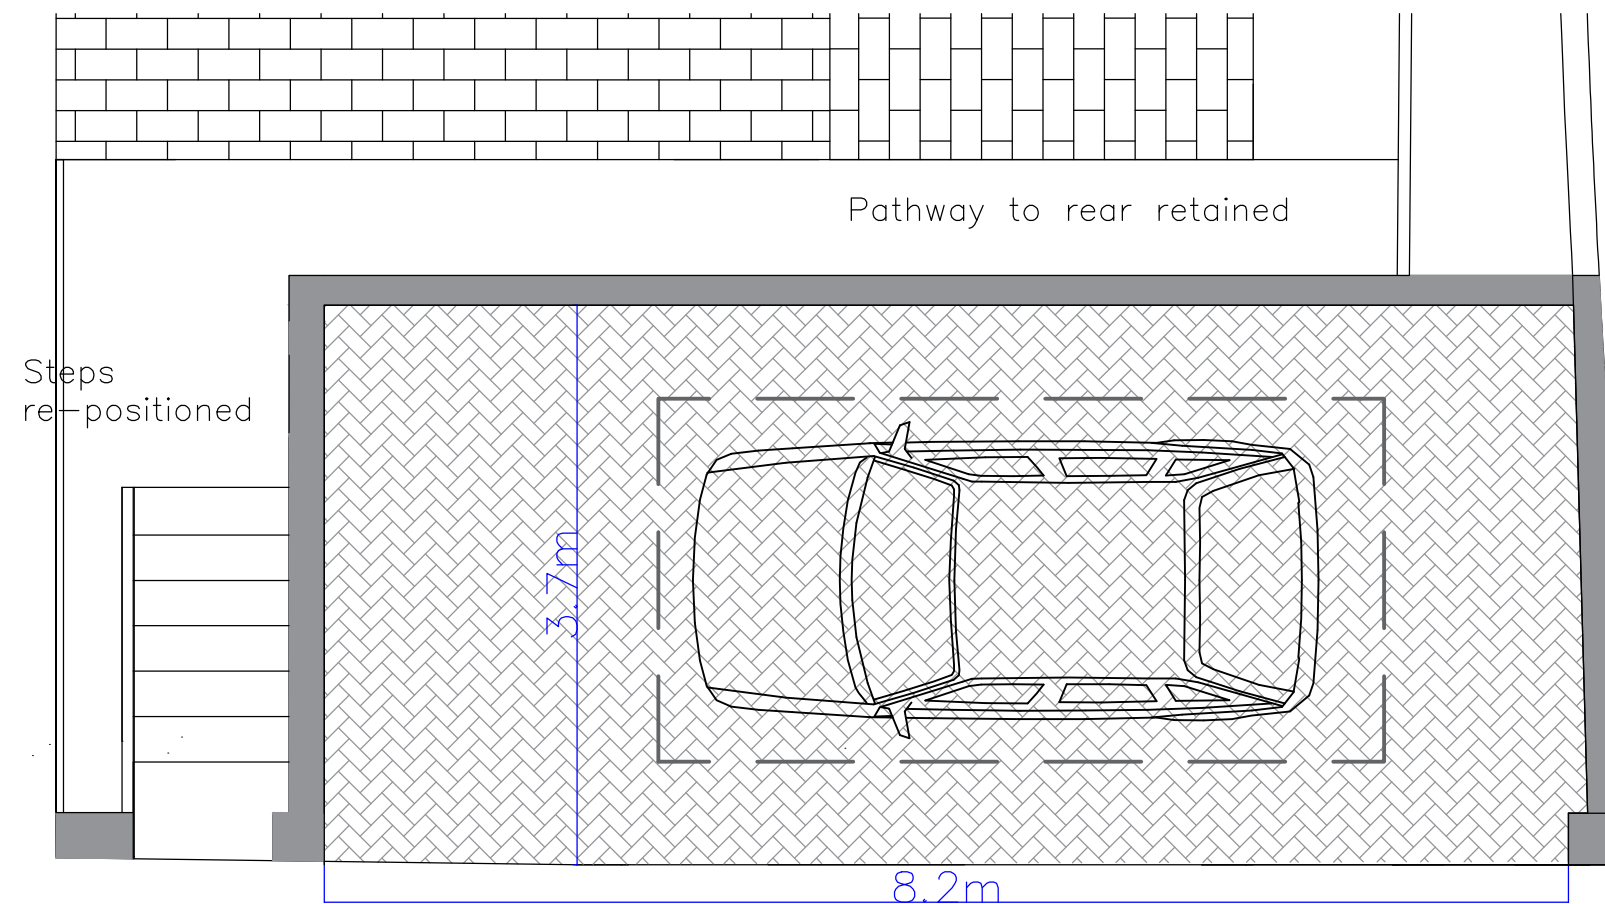


PROPOSED BLOCK PLAN 1:50


New Hardstanding area for single parking space.

Level to match adjoining road.

Finish = permeable surfacing.

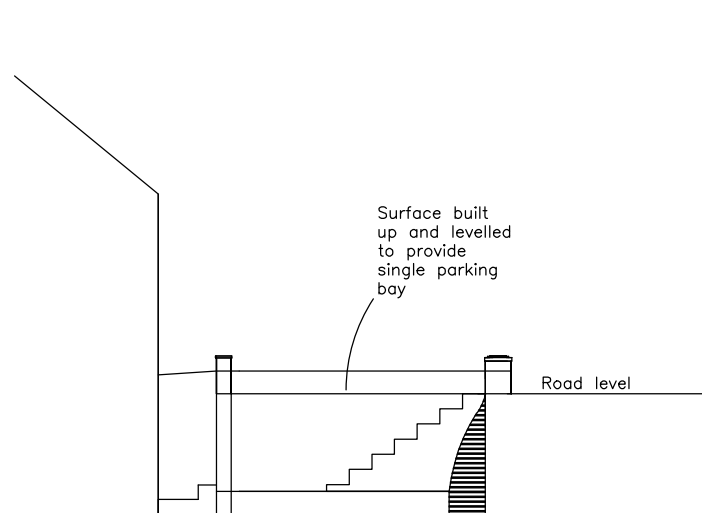


CROSS SECTION THROUGH 1:100

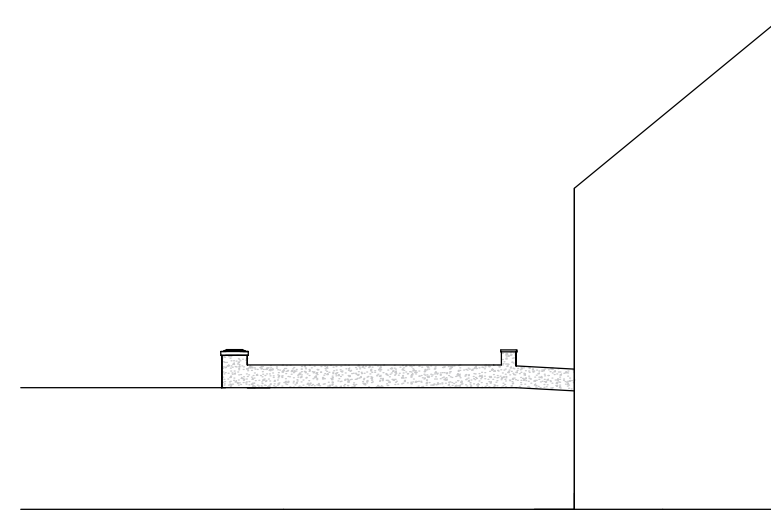


PROPOSED SIDE ELEVATION 1:100

surrounding dwarf wall

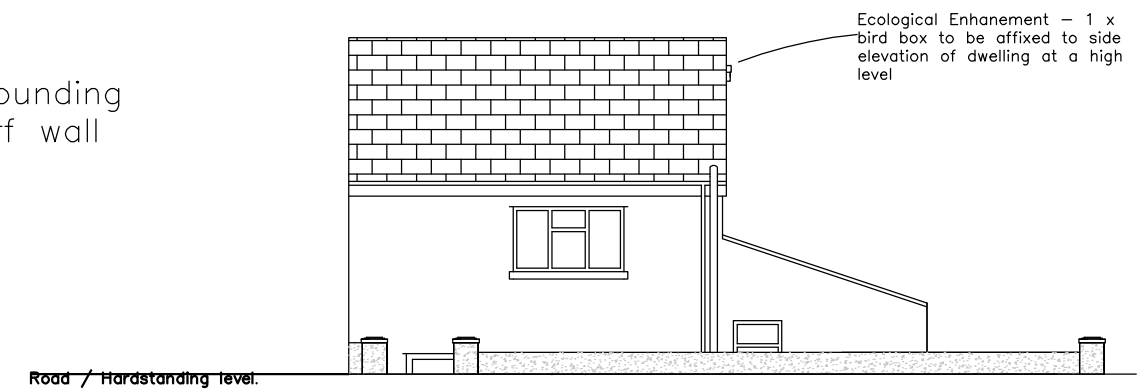

PROPOSED FRONT ELEVATION 1:100

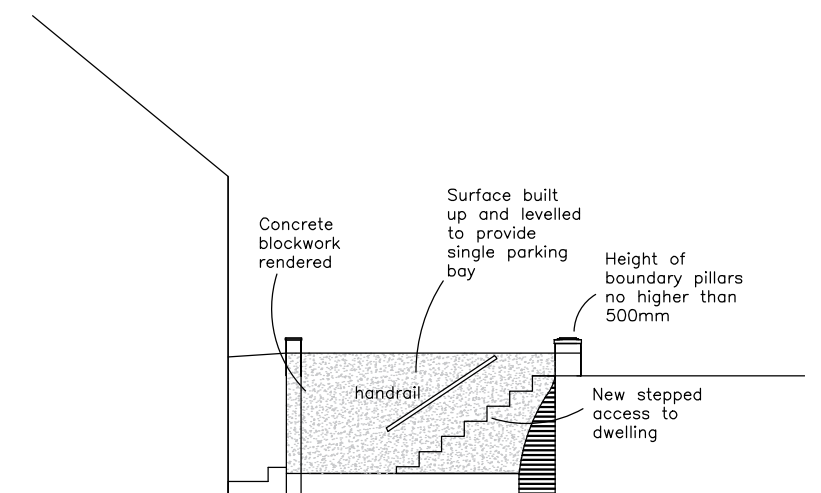

PROPOSED SIDE ELEVATION 1:100

Title: Proposed Plans		Liam Jones MRTPI  RTPI Chartered Town Planner
Drawing No.: GA1 Scale as indicated @A3		
Project: Hardstanding	Site: 25 Lon Y Wern, Alltwen	
Date: November 2023		