
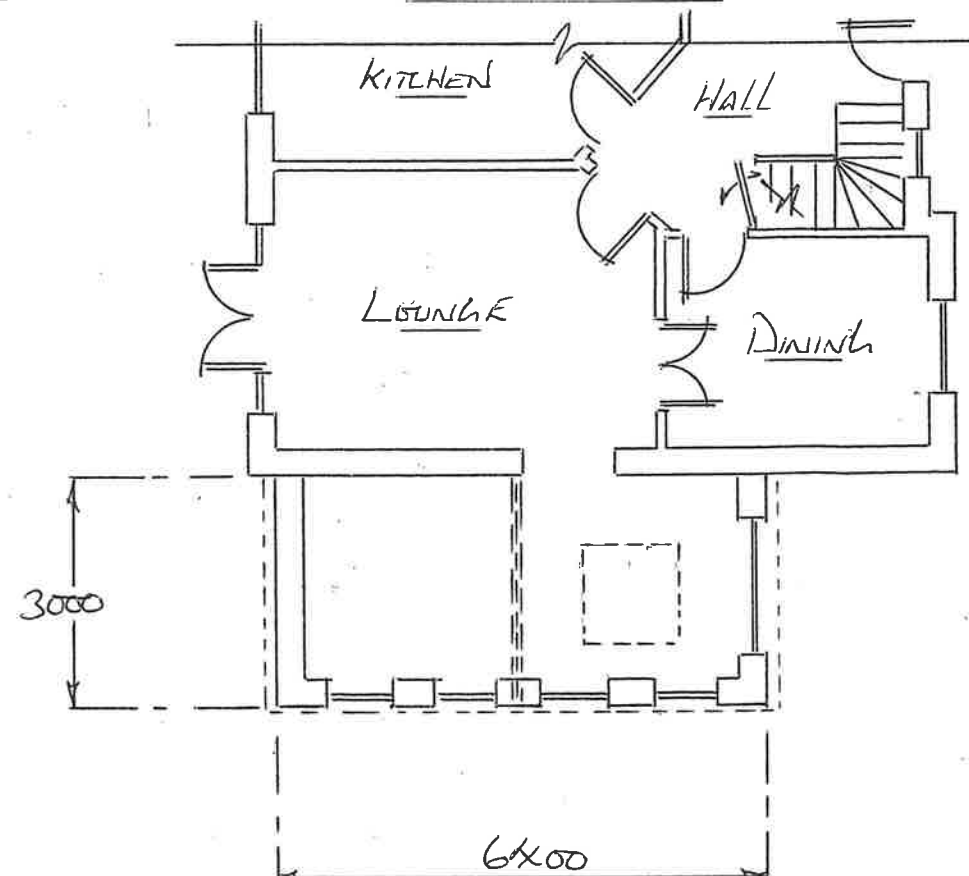


Proposed floor plan

## NOTES

### EXTERNAL MATERIALS

WALLS: MATCHING  
FACE BRICKS  
FRAMES: WHITE UPV  
GLAZING: CLEAR TOUGH  
ROOF: MATCHING  
CONCRETE TILES  
WHITE UPV F.S.C.  
ONE VELUX ROOF WINDOW

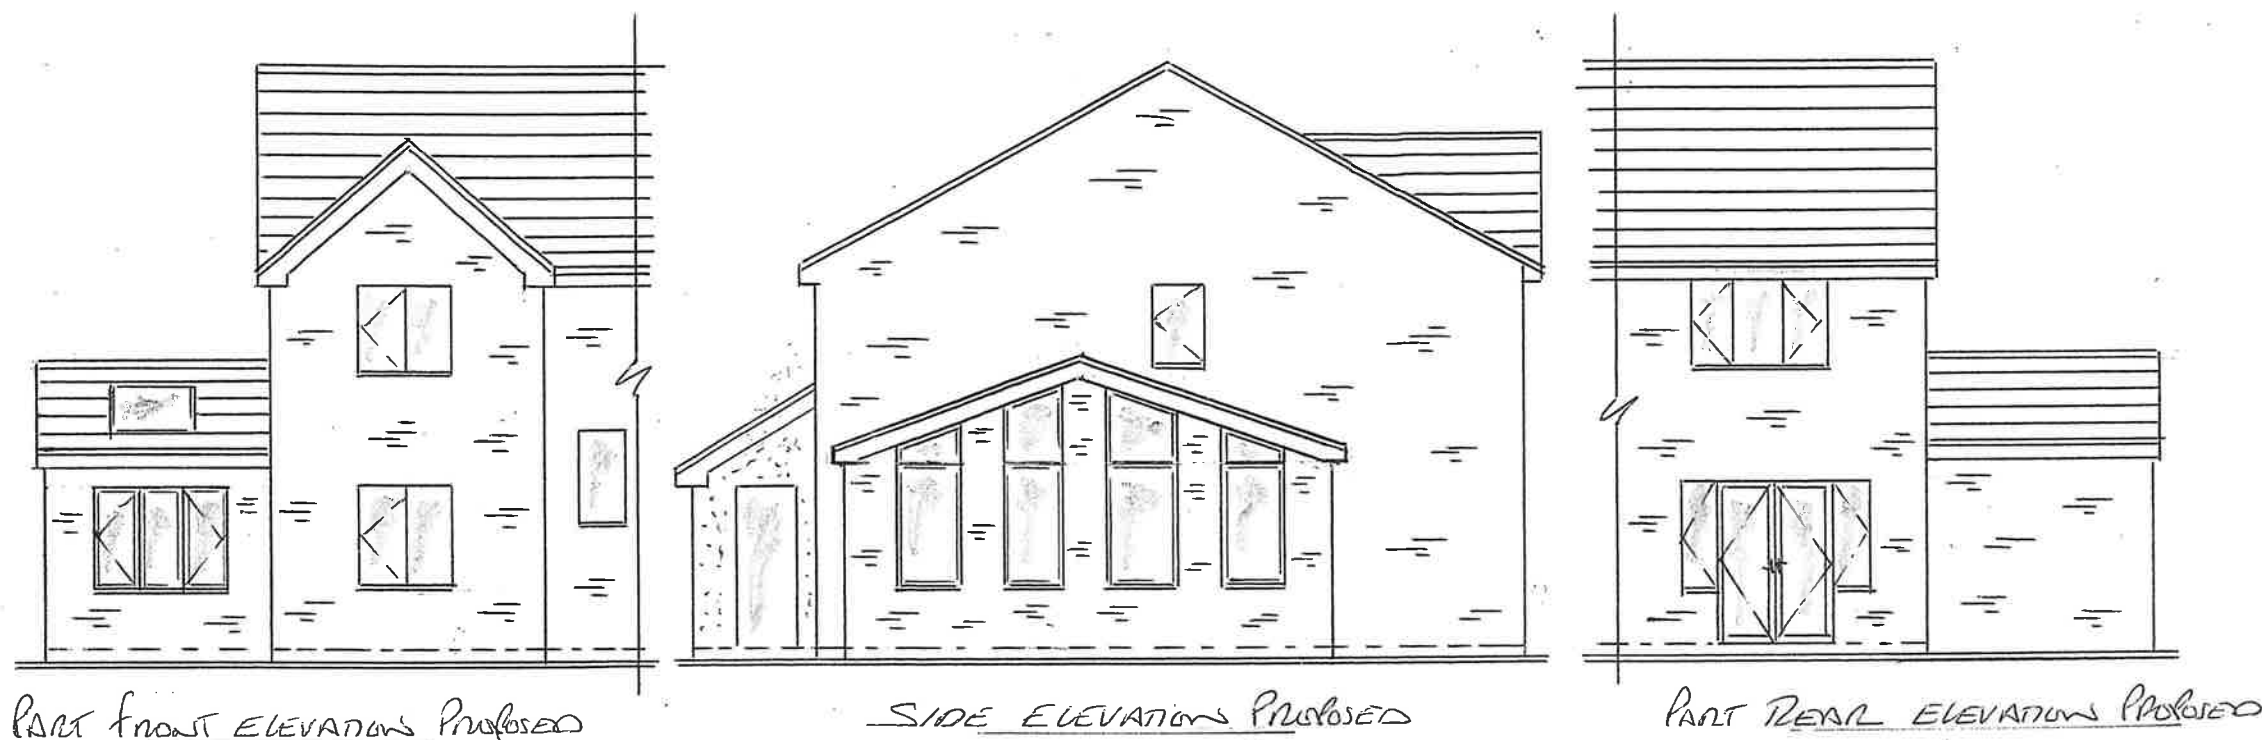

**DUNRAVEN**

Windows - Doors - Conservatories

St Davids House, Heol Mostyn, Village Farm Ind. Est  
Pyle, Bridgend. CF33 6BJ

T: 01656 743 572 F: 01656 745 035 F: 01656 745 918

## Client

MR & MRS REPETTI

## Job Title

PROPOSED EXTENSION  
FOR:- 86 YNYS-4-CORNER  
PORT TALBOT  
SA13 2EB

## Drawing Title

ERECT AN TILED ROOF  
EXTENSION TO THE  
SIDE ELEVATION

0 1m 2m 3m 4m 5m  
Scale 1:100

Date 19-11-2023

Drawn by D THOMAS

2 of 2

Drg No. 1370614

Rev.