




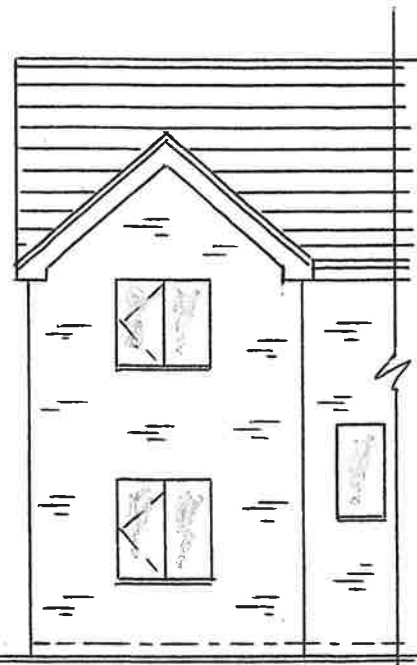


Part Front Elevation Existing

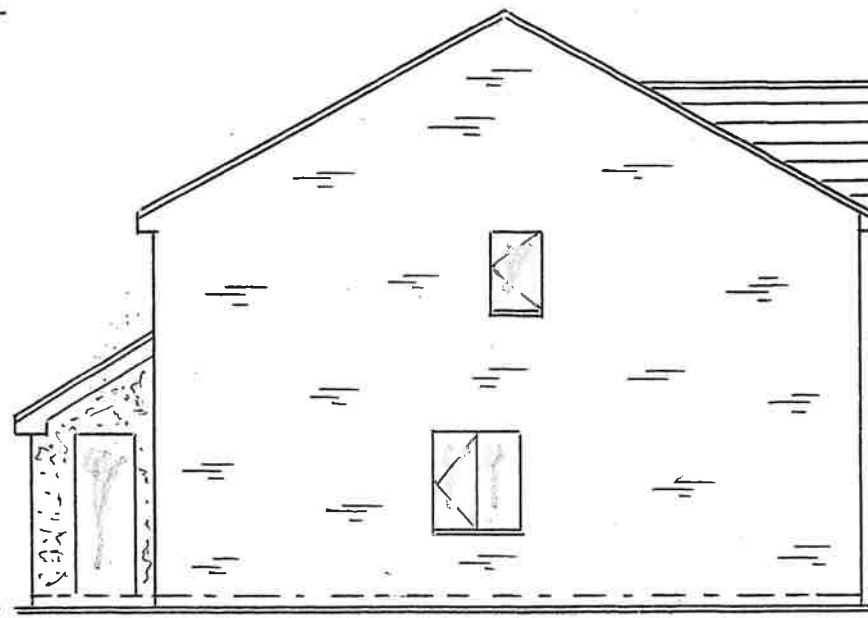


Side Elevation Existing

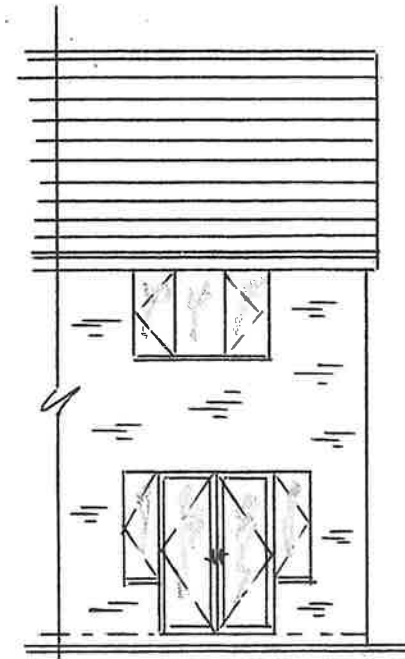

Part Rear Elevation Existing

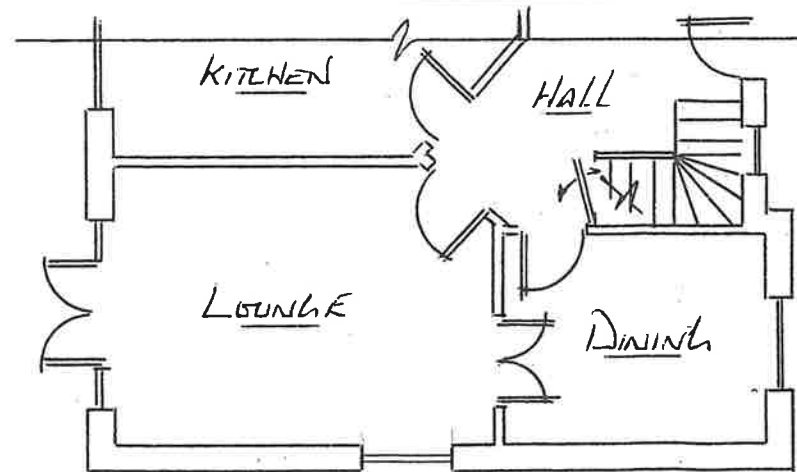

Existing Floor Plan

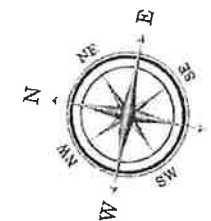

NOTES

EXTERNAL MATERIALS

WALLS: MATCHING
FACE BRICKS
FRAMES: WHITE UP
GLAZING: CLEAR TOUGH
ROOF: MATCHING
CONCRETE TILES
WHITE UP F.S.C.
ONE VELUX ROOF WINDOW



DUNRAVEN

Windows - Doors - Conservatories

St Davids House, Heol Mostyn, Village Farm Ind. Est
Pyle, Bridgend. CF33 6BJ

T: 01656 743 572 F: 01656 745 918

Client

MR & MRS PERETTI

Job Title

PROPOSED EXTENSIONS
FOR:- 86 YNYS-Y-CORRED
POWT TALBOT
SAIB ZEB

Drawing Title

ERECT AN TILED ROOF
EXTENSION TO THE
SIDE ELEVATION

0 1m 2m 3m 4m 5m

Scale 1:100

Date 19-11-2023

Drawn by D THOMAS

1 of 2

Drg No. 1370614

Rev.